



AS EXISTING

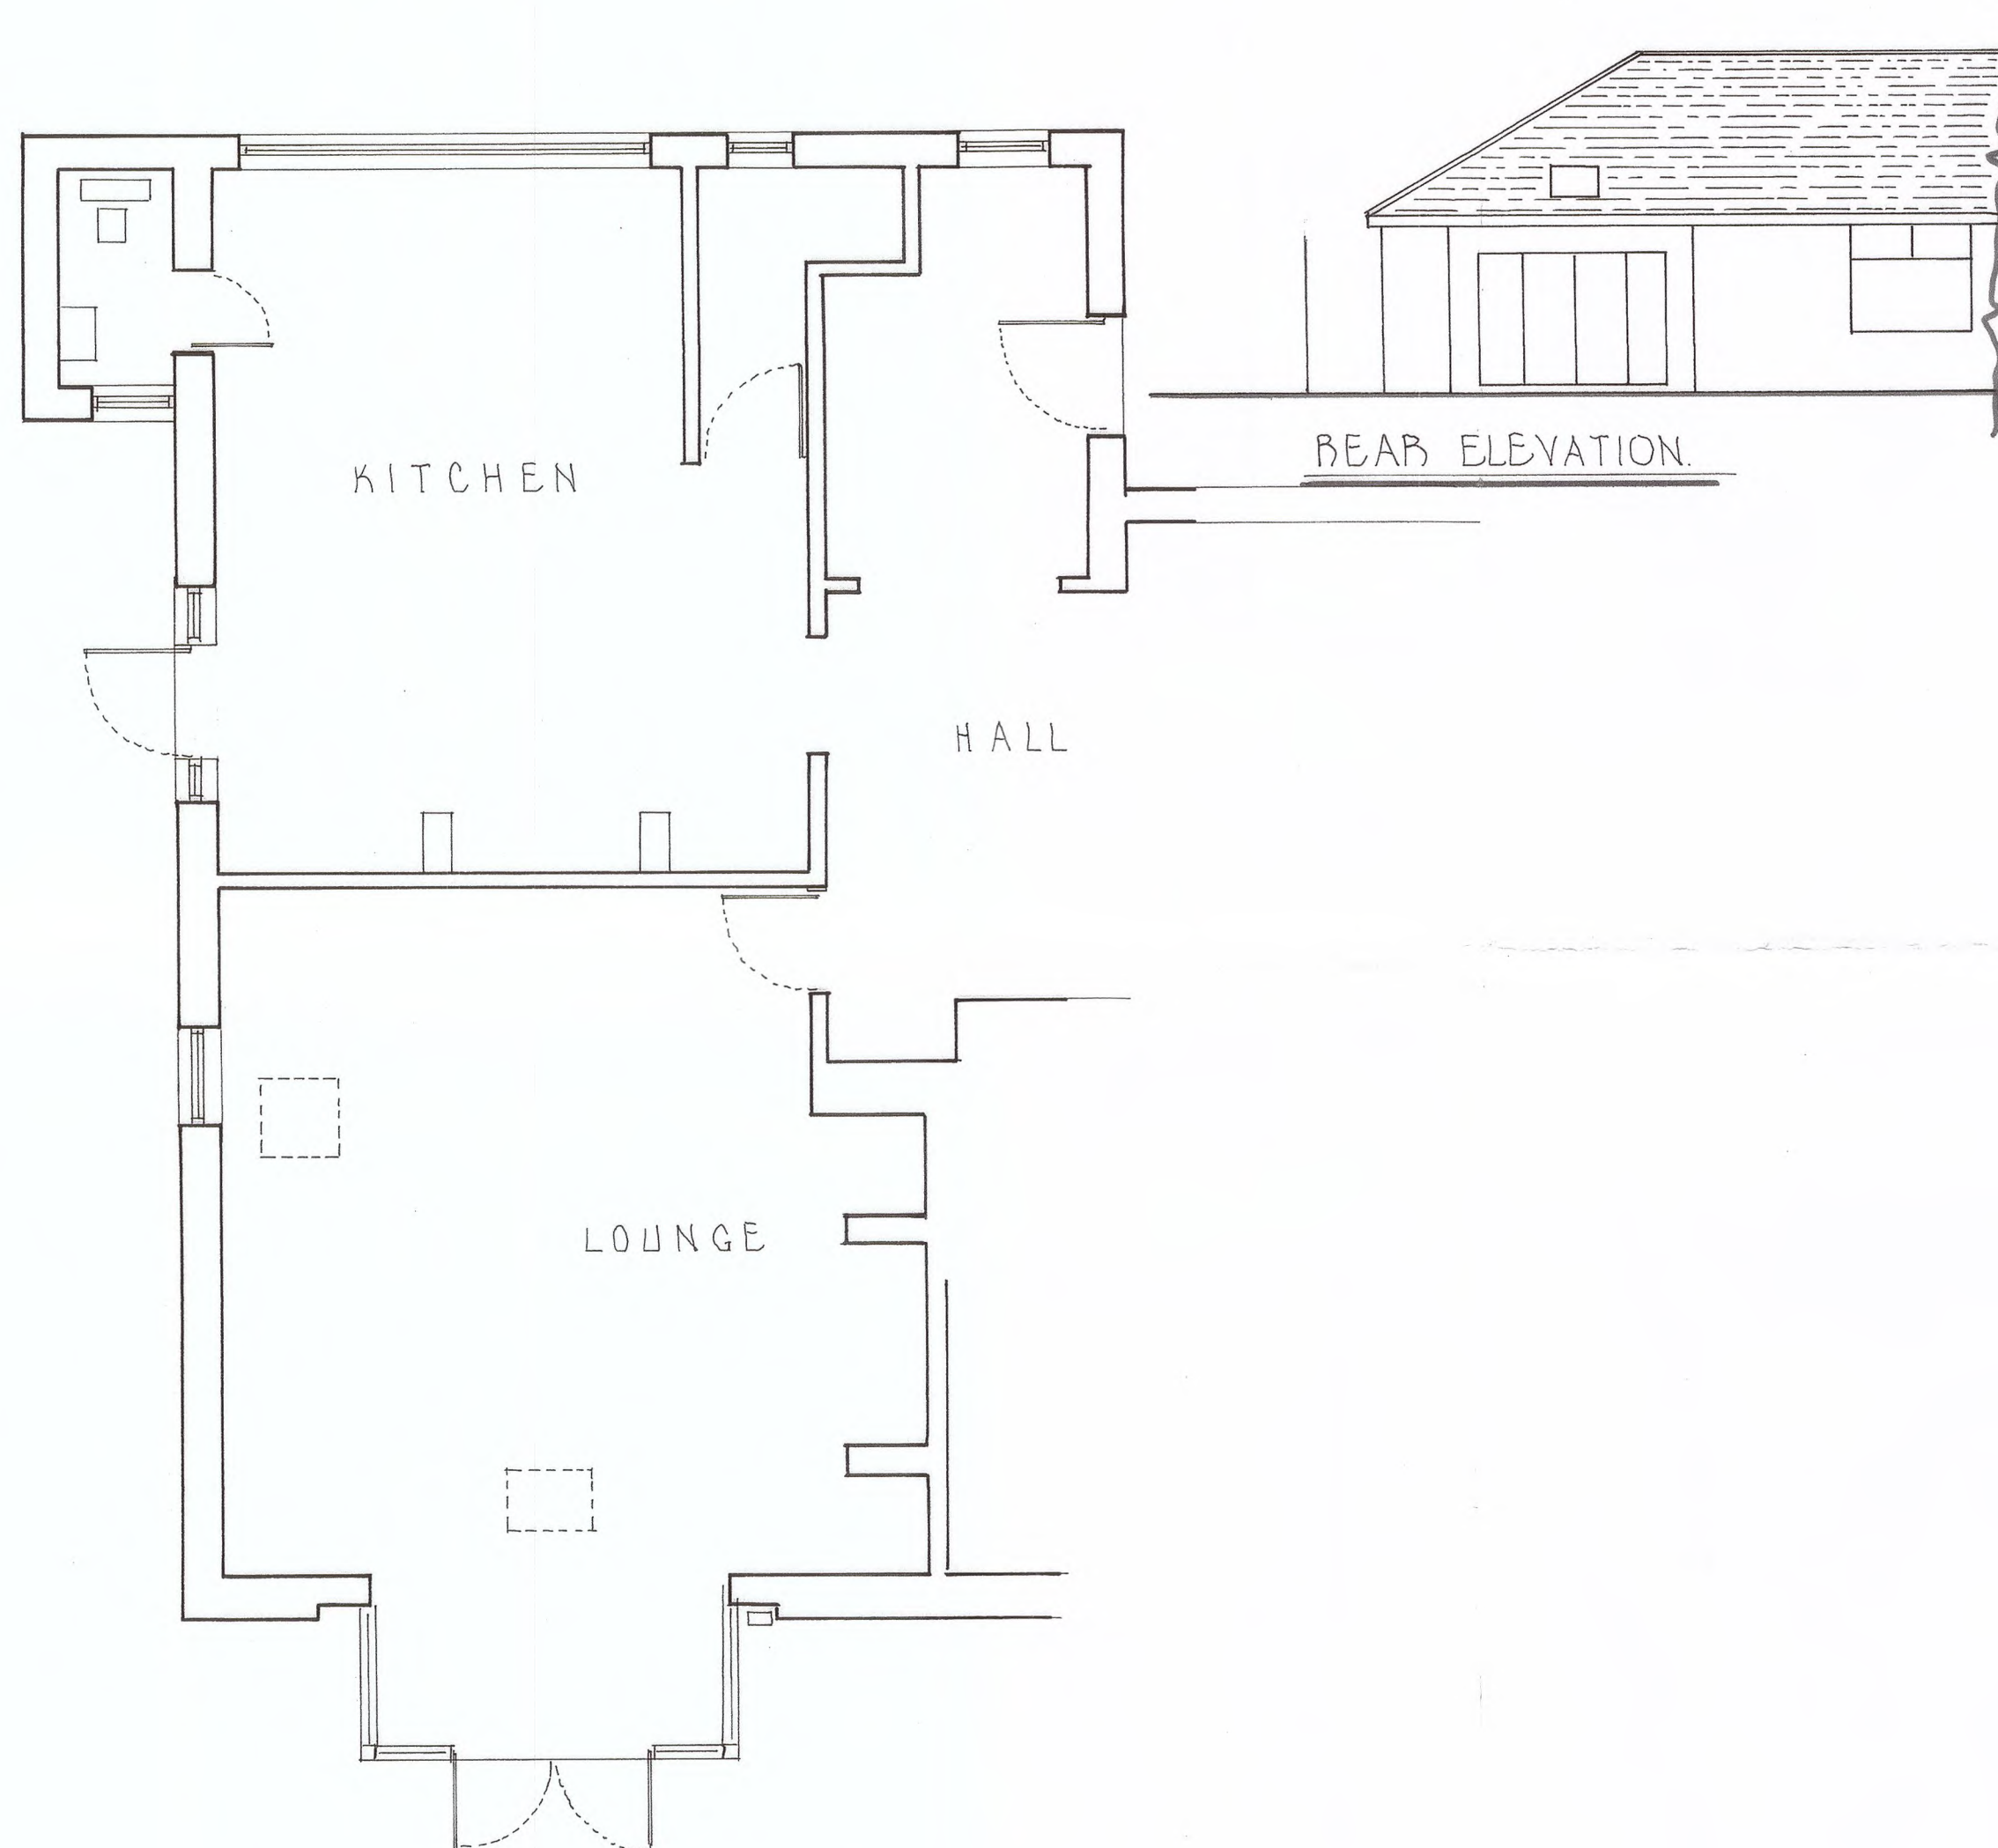


GROUND FLOOR PLAN

REAR ELEVATION

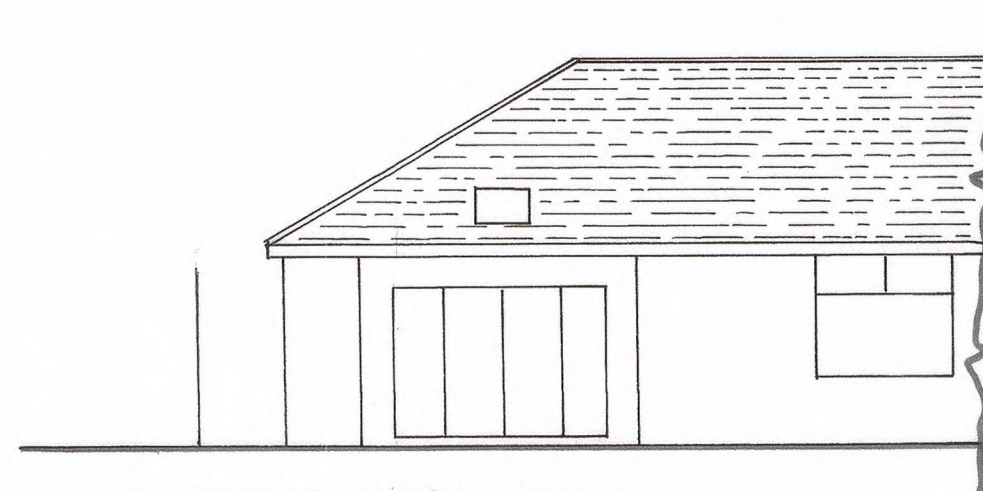

SIDE ELEVATION

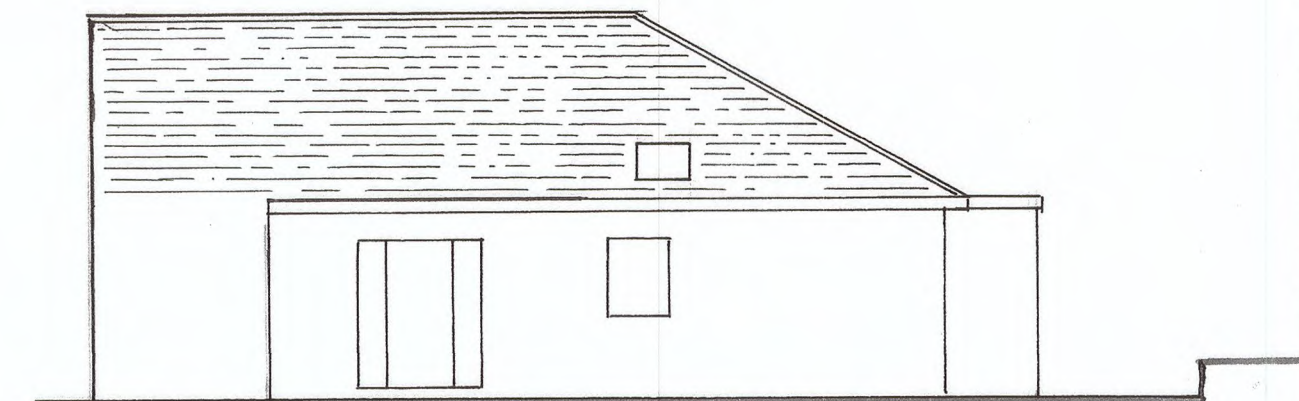

CLIENT STEWART DUFFY 07876501892
stewartpduffy@gmail.com
PROJECT EXTENSION & ALTERATIONS
LOCATION 62, HILL LANE
BLACKLEY M9 6PF

S. INGRAM & ASSOCIATES
Building Surveyors & Design Consultants

CIVIC TRUST AWARD 2002 - COMMENDATION FOR GOOD DESIGN

DESIGN STUDIO
HEIGHTS LANE
HEIGHTS DELPH
OLDHAM OL3 5TU

Telephone: 0145 787 6500
Mobile: 01708910347

SCALES: 1:100 & 1:50

DRAWN BY: S. INGRAM

DATE: JULY 2022

DRAWING No. 37

APPOINTED CONTRACTOR TO PRODUCE METHOD STATEMENT AND HEALTH & SAFETY PLAN FOR APPROVAL BY APPLICANT'S HEALTH & SAFETY ADVISOR TO ENSURE COMPLIANCE WITH C.D.M. REGULATIONS PRIOR TO COMMENCING ANY WORK.

CONTRACTOR TO CHECK ALL DIMENSIONS ON SITE PRIOR TO COMMENCING WORK ANY DISCREPANCIES TO BE DISCUSSED WITH STEVE INGRAM.