




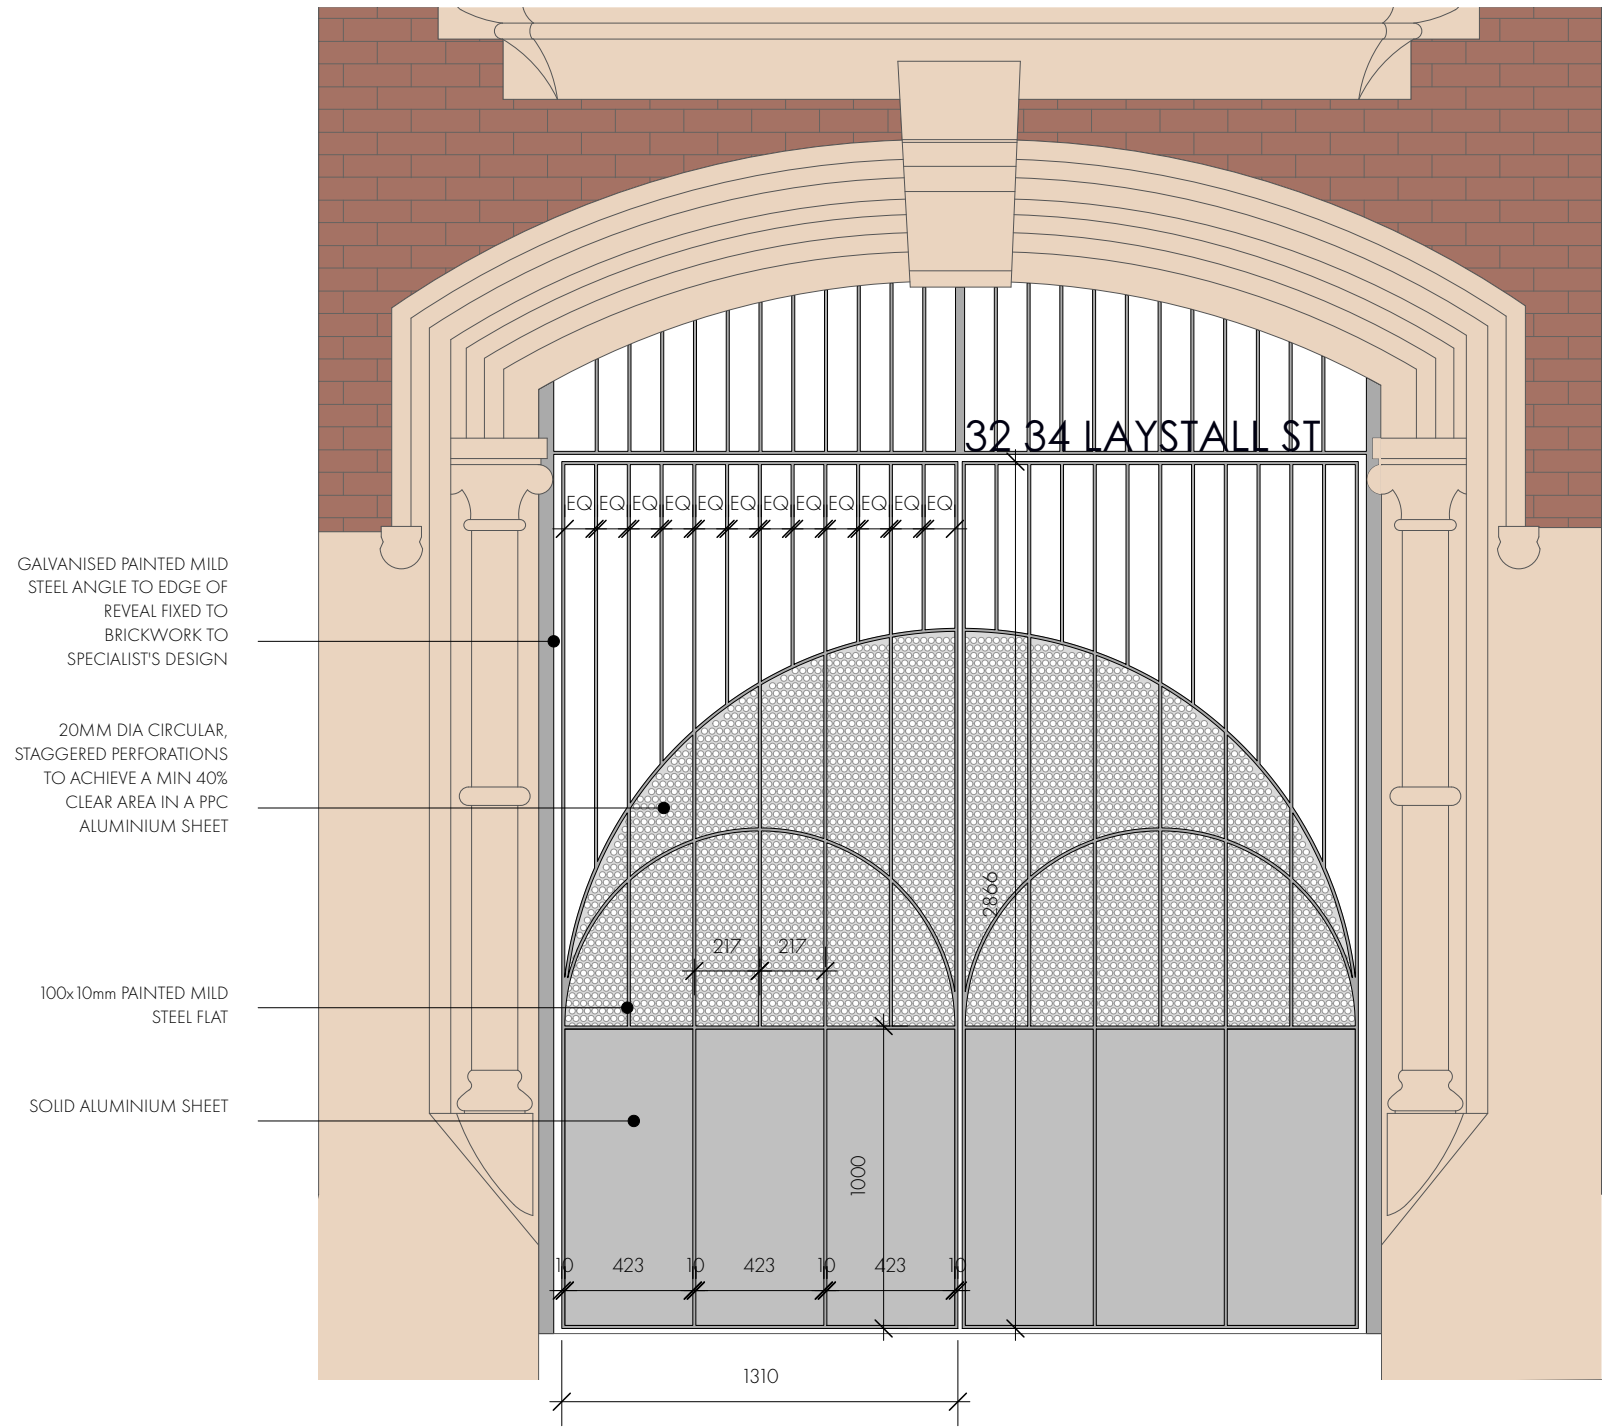

01_D01 NEW GATE TO LAYSTALL STREET ENTRANCE
1:25@A3

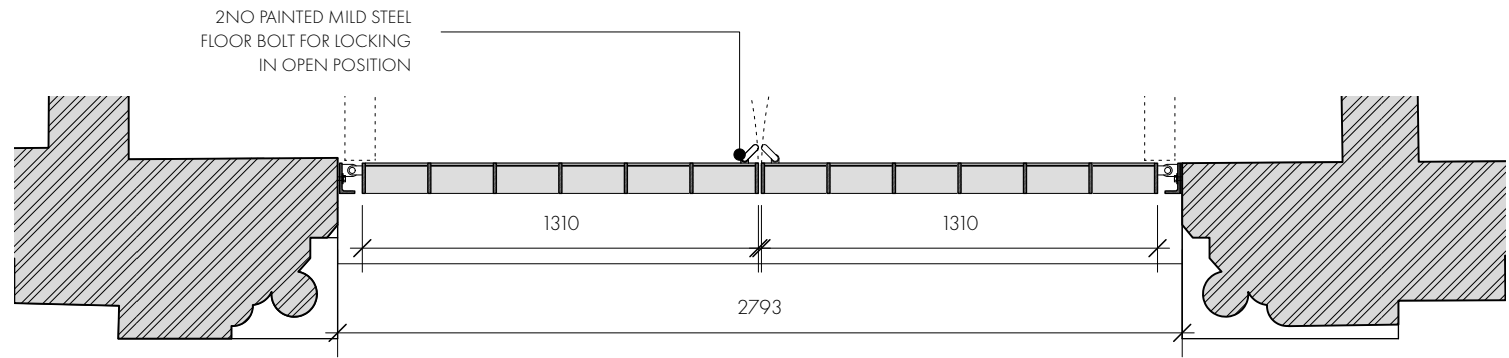

03_D05 REFUSE ACCESS DOOR PLAN
1:25@A3

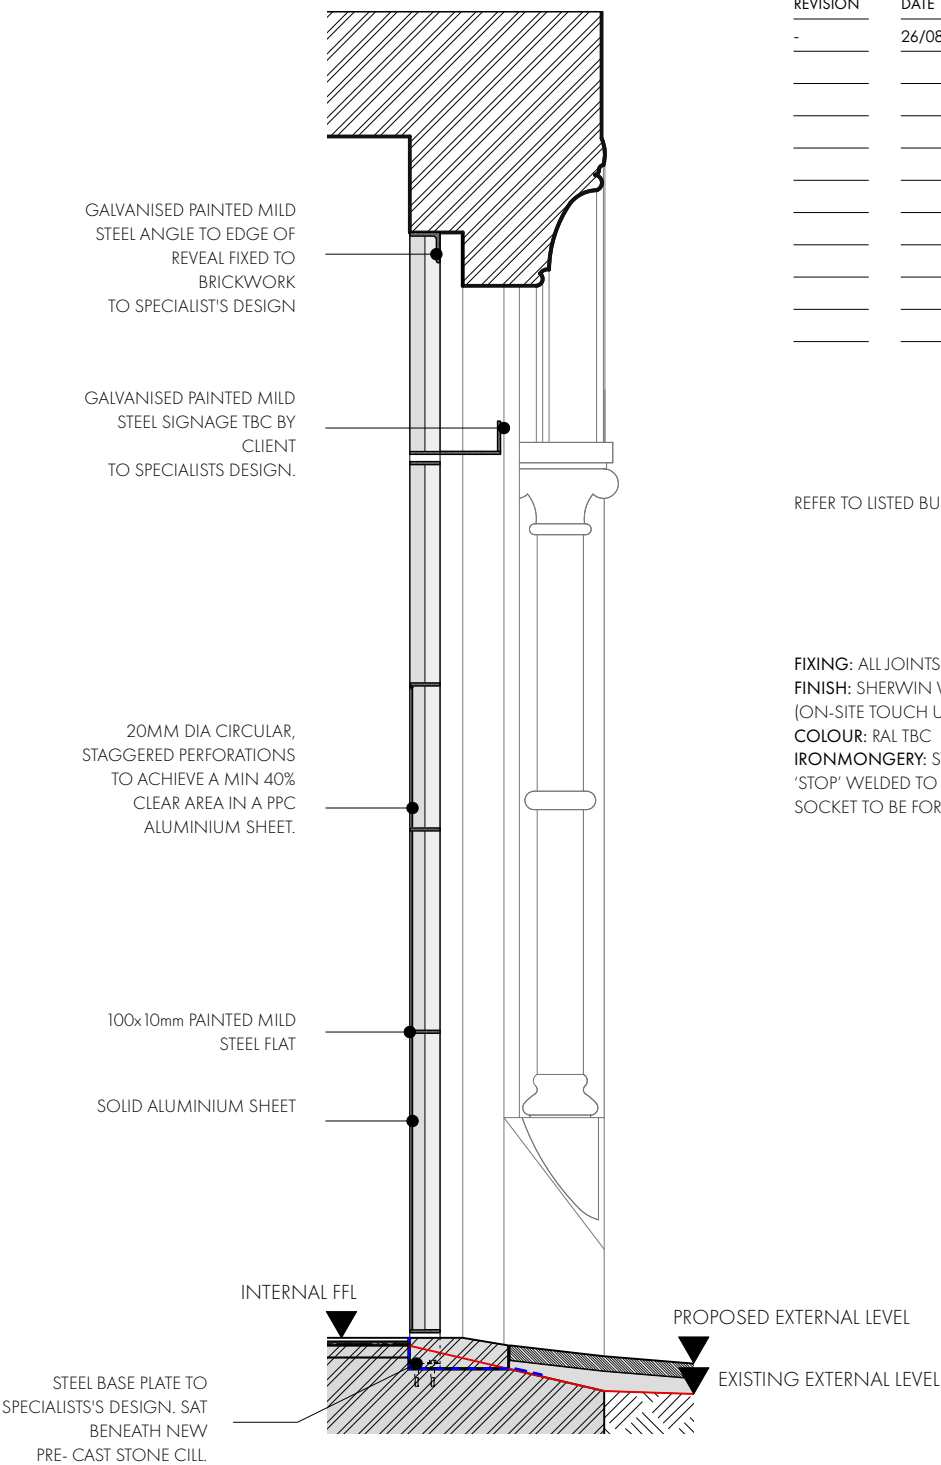

02_D01 NEW GATE TO LAYSTALL STREET ENTRANCE
1:25@A3

REVISION	DATE	DESCRIPTION
-	26/08/22	INITIAL ISSUE

REFER TO LISTED BUILDING DOOR SCHEDULE **A2300-A2301**

FIXING: ALL JOINTS TO BE WELDED
FINISH: SHERWIN WILLIAMS - ACROLON C237 - SHOP-APPLIED PAINT (ON-SITE TOUCH UP ONLY)
COLOUR: RAL TBC
IRONMONGERY: STEEL GATE HINGES WELDED TO POST AND GATE, GATE 'STOP' WELDED TO FRAME, FLOOR BOLTS WELDED TO REAR OF GATE AND SOCKET TO BE FORMED IN FLOOR FINISHES

OMIArchitects

31 Blackfriars Road, Salford, Manchester, M3 7AQ
+44(0)161 832 3242 / info@omiarchitects.com / www.omiarchitects.com

PROJECT	LAYSTALL STREET - LISTED BUILDING					
DRAWING	LISTED EXTERNAL ENTRANCE GATE D01					
DATE	JUN 23	DRAWN BY	RP	SCALE	1:2	@A3
JOB NO.	1383	DWG.NO.	1383-OMI-00-ZZ-DR-A-A2311-			