
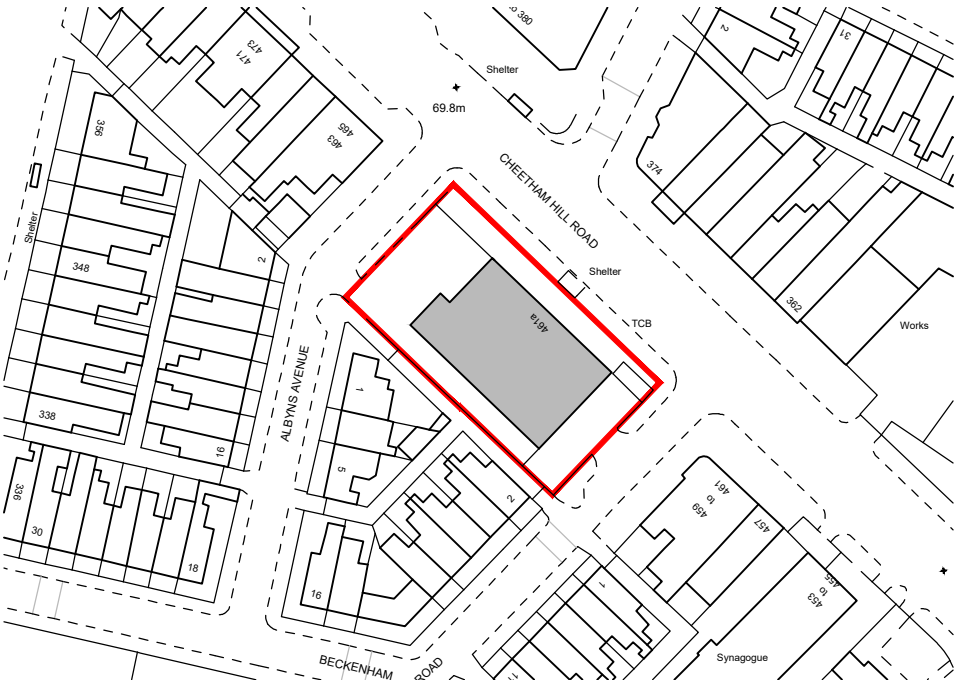


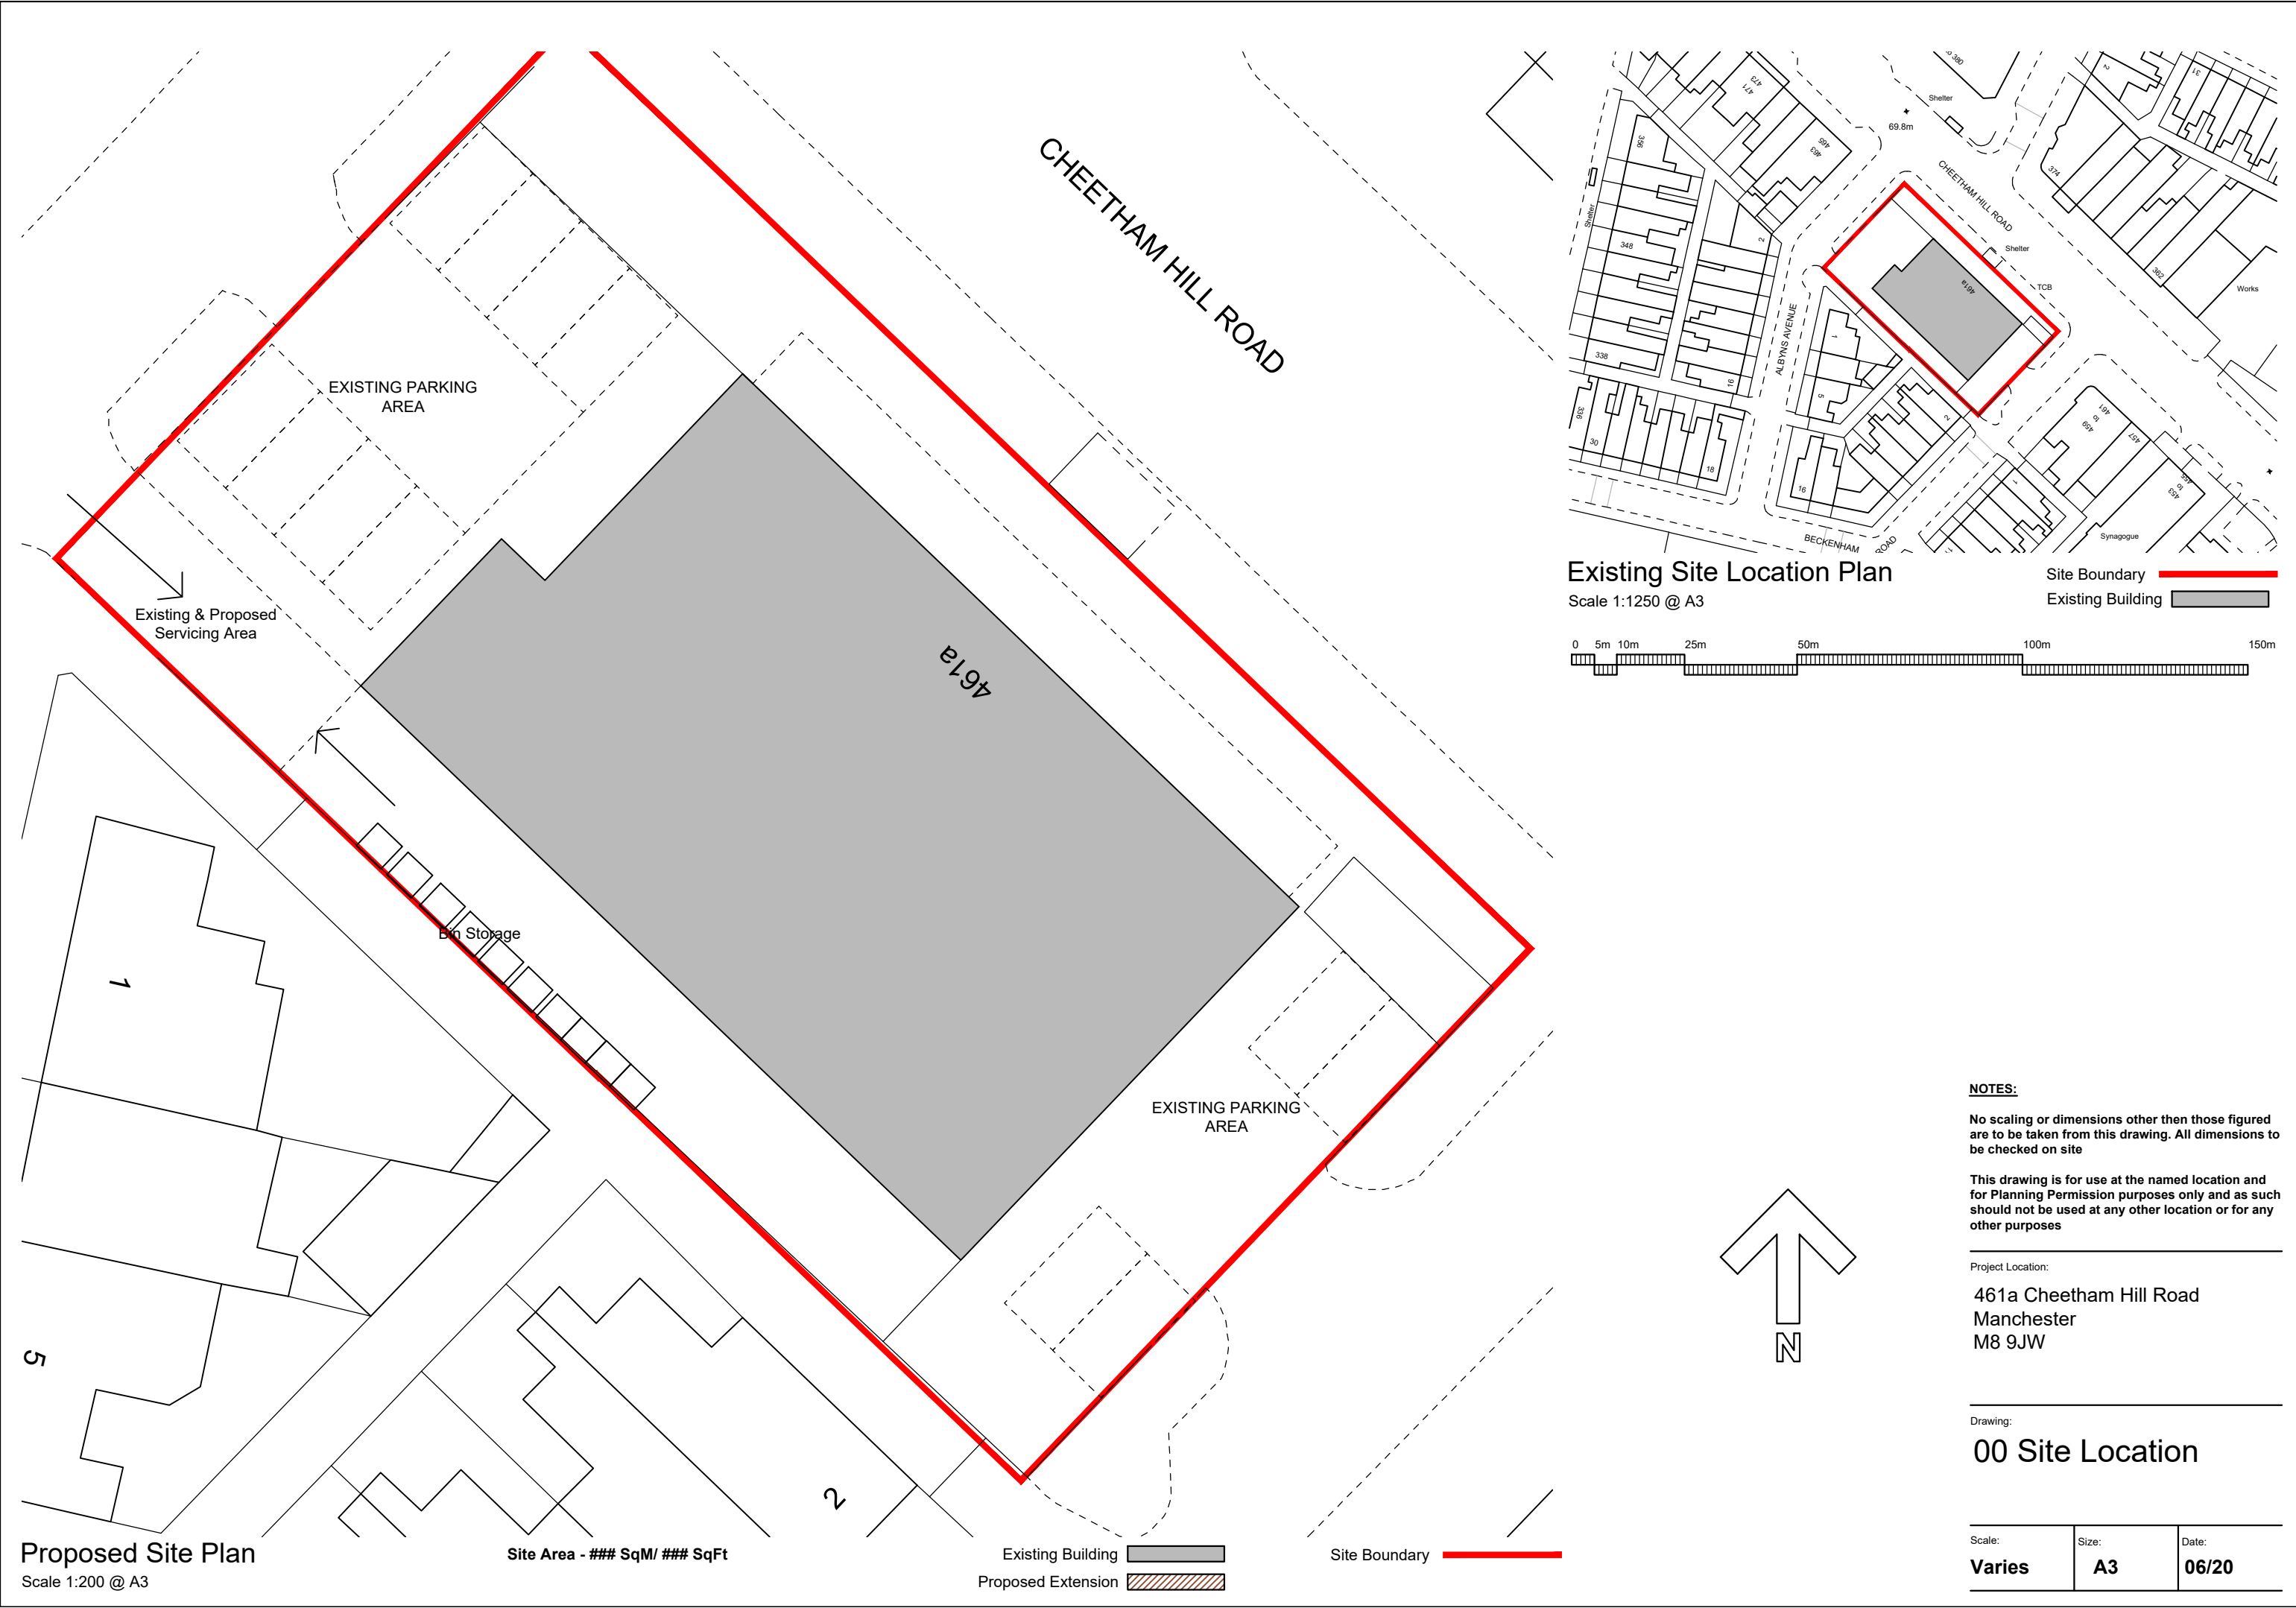

Existing Site Location Plan
Scale 1:1250 @ A3

Site Boundary —
Existing Building

Proposed Site Plan
Scale 1:200 @ A3

Site Area - ### SqM/ ### SqFt

Existing Building
Proposed Extension

Site Boundary —

NOTES:

No scaling or dimensions other then those figured are to be taken from this drawing. All dimensions to be checked on site

This drawing is for use at the named location and for Planning Permission purposes only and as such should not be used at any other location or for any other purposes

Project Location:

461a Cheetham Hill Road
Manchester
M8 9JW

Drawing:

00 Site Location

Scale:	Size:	Date:
Varies	A3	06/20