


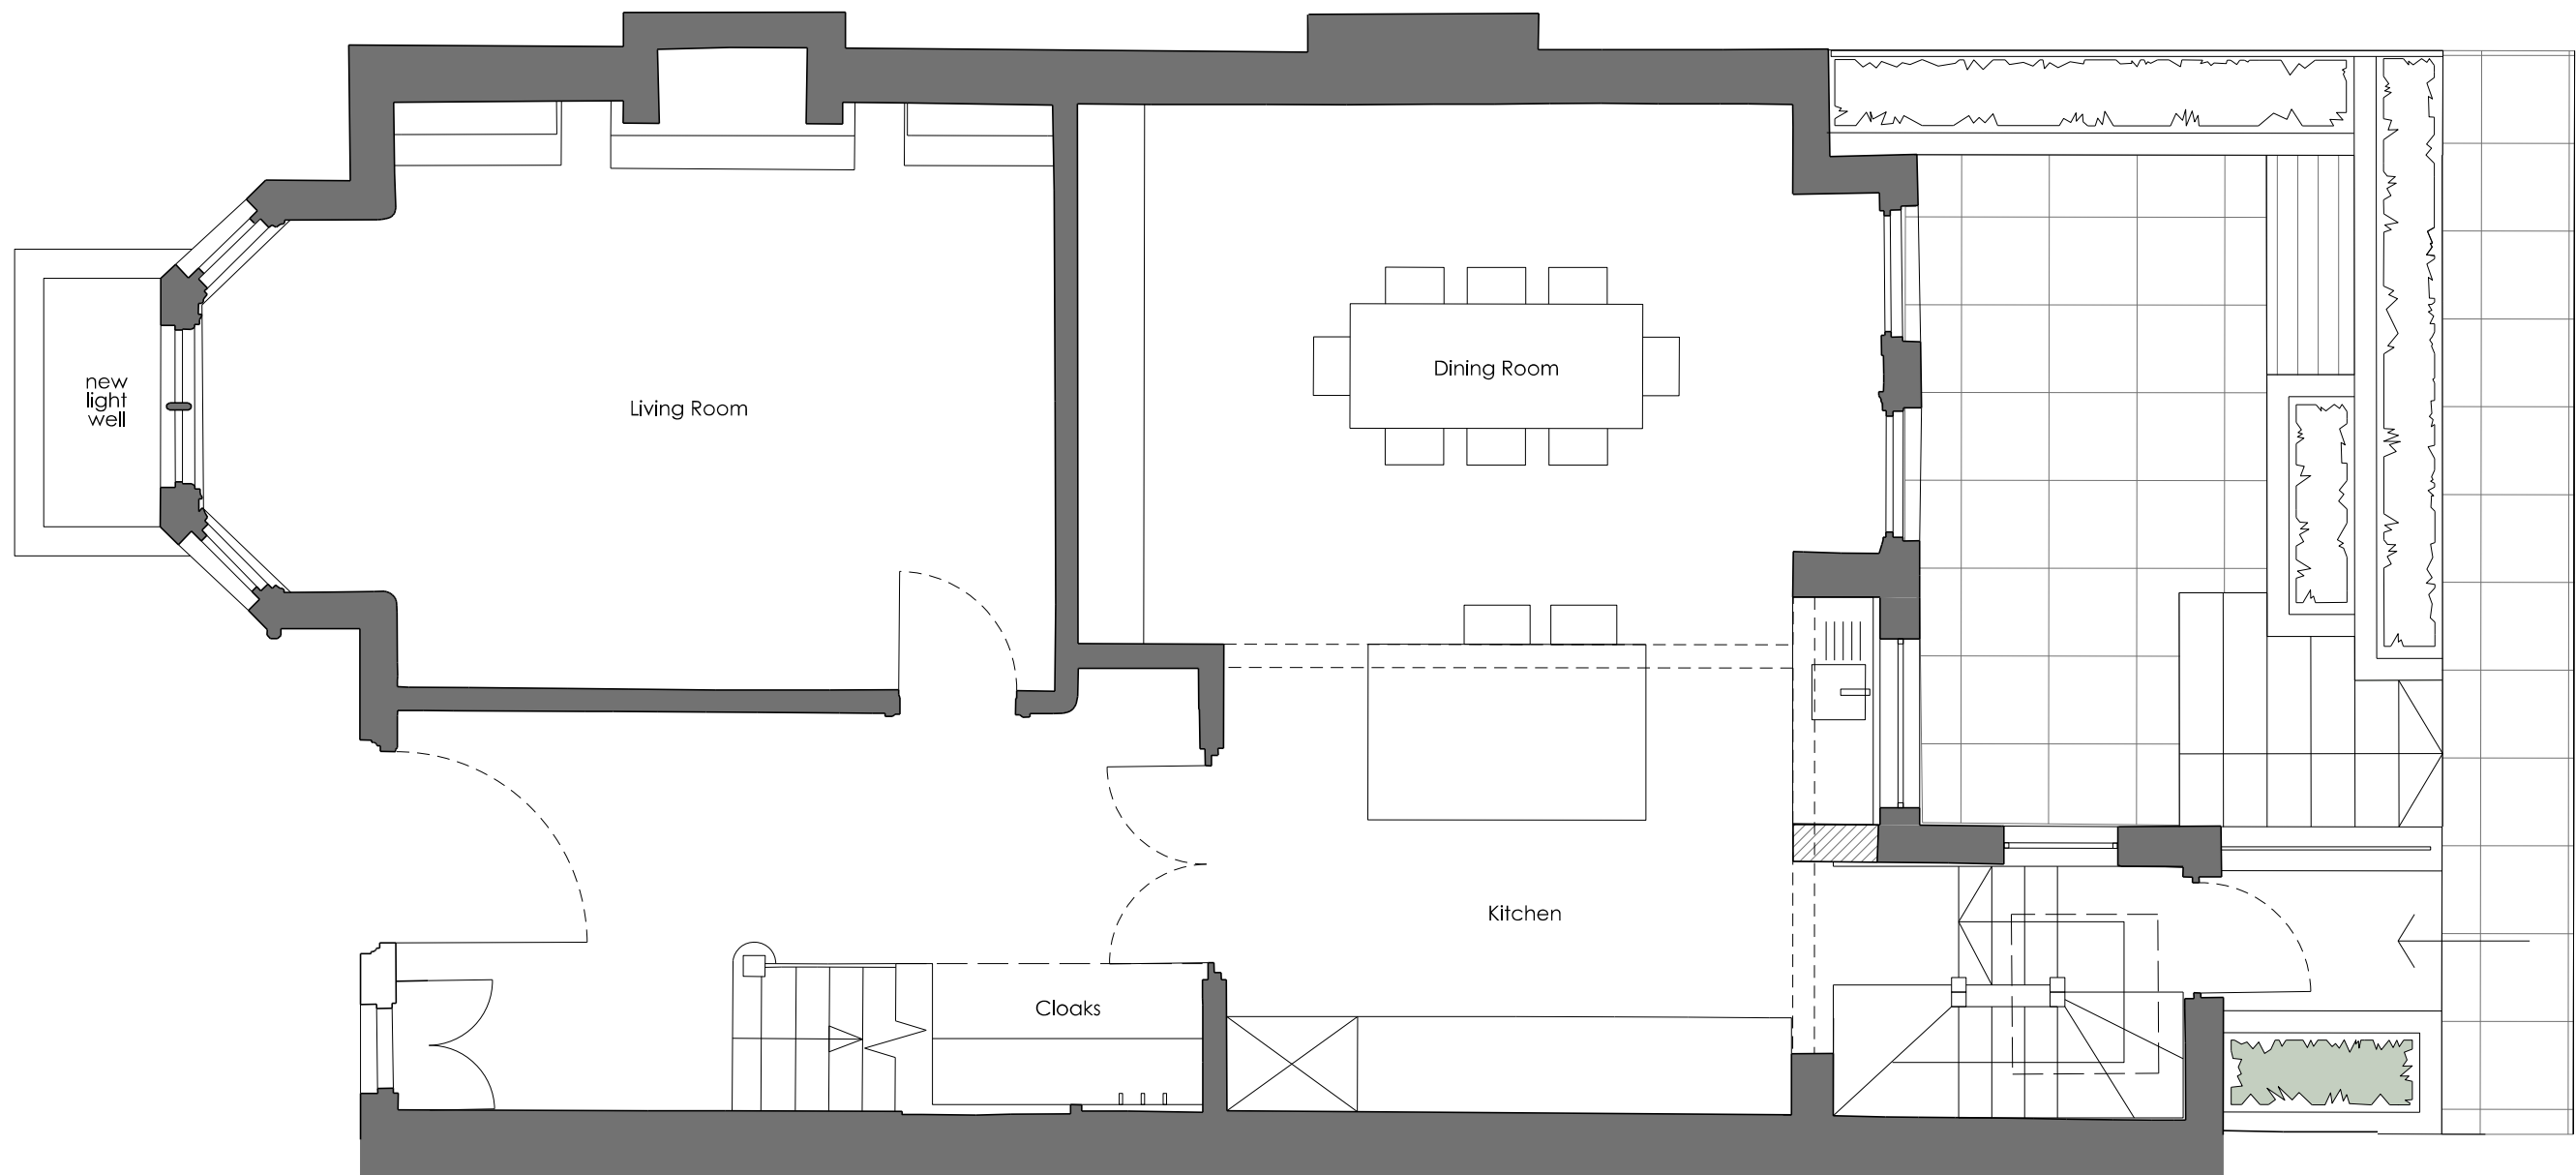

		PLANNING		ISSUE
Rev	Description	By	Chk	Date
00	Issued for Planning	RM	SGA	27.07.22
01	Issued for Planning	RM	SGA	30.09.22



Project	Zetland Road, Chorlton	Project No.	22-01	Rev.	01
		Dwg. No.	L(-2)011	By	RM
Title	Ground Floor Plan Proposed	Date	JULY 22	Chk.	SGA
		Scale	1:50 @ A3	App.	00
		mail@gastudio.co.uk www.gastudio.co.uk			
		tel. 0161 835 3538			
		Architects / Masterplanning / Urban Design			

All dimensions to be double checked prior to manufacture. Do not scale off this drawing. Report any discrepancies to the Architect / CA immediately. All drawings copyright of G1 Studio Ltd. All rights reserved. No part of this drawing may be reproduced without written consent.