



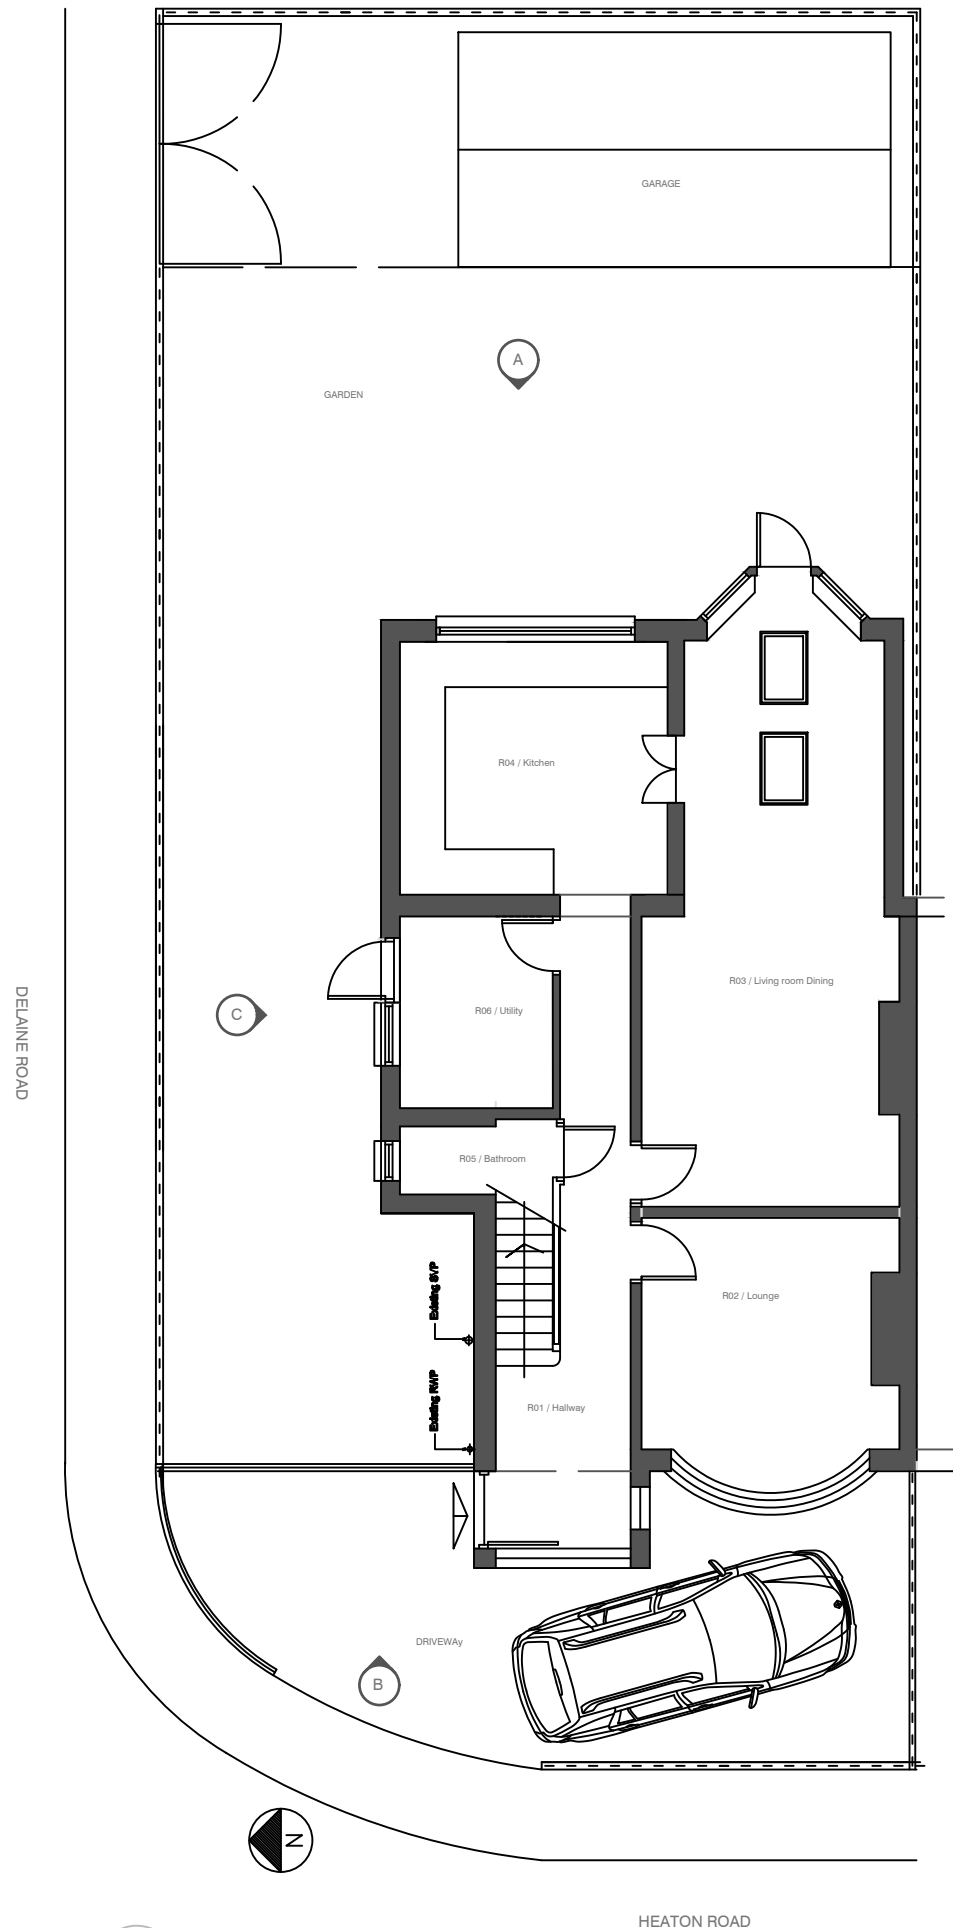

1 Existing Floor Plan
Scale 1:100

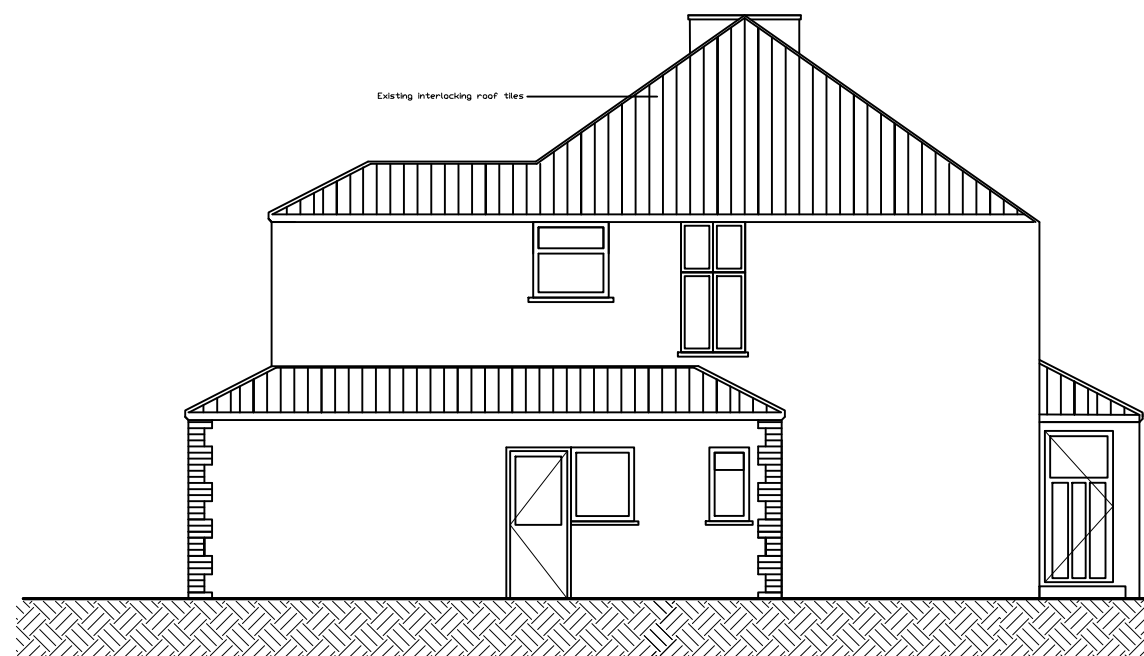

2 Existing Side Elevation C
Scale 1:100



THE CONTRACTOR IS TO CHECK ALL DIMENSIONS ON SITE AND INFORM STUDIO SCHUBERT OF ANY DISCREPANCIES. THE DRAWING IS NOT TO BE SCALED FROM.

ALL WORK IS TO COMPLY IN EVERY ASPECT WITH THE BUILDING REGULATIONS, CODES OF PRACTICE AND BRITISH STANDARDS. THIS DRAWING IS TO BE READ IN CONJUNCTION WITH ALL CONTRACT DRAWINGS AND SPECIFICATIONS.

THIS DRAWING IS COPYRIGHTED AND MUST NOT BE REPRODUCED IN ANY FORMAT OR DISCLOSED TO ANY THIRD PARTY WITHOUT THE WRITTEN CONSENT OF STUDIO SCHUBERT

150.02 Existing Plan and Elevation C
Project: Extension to Residential House
Issue for Planning
Scale 1: 100 @ A3
59 Heaton Road M20 4GW
Drawn by M S

**STUDIO
SCHUBERT**