


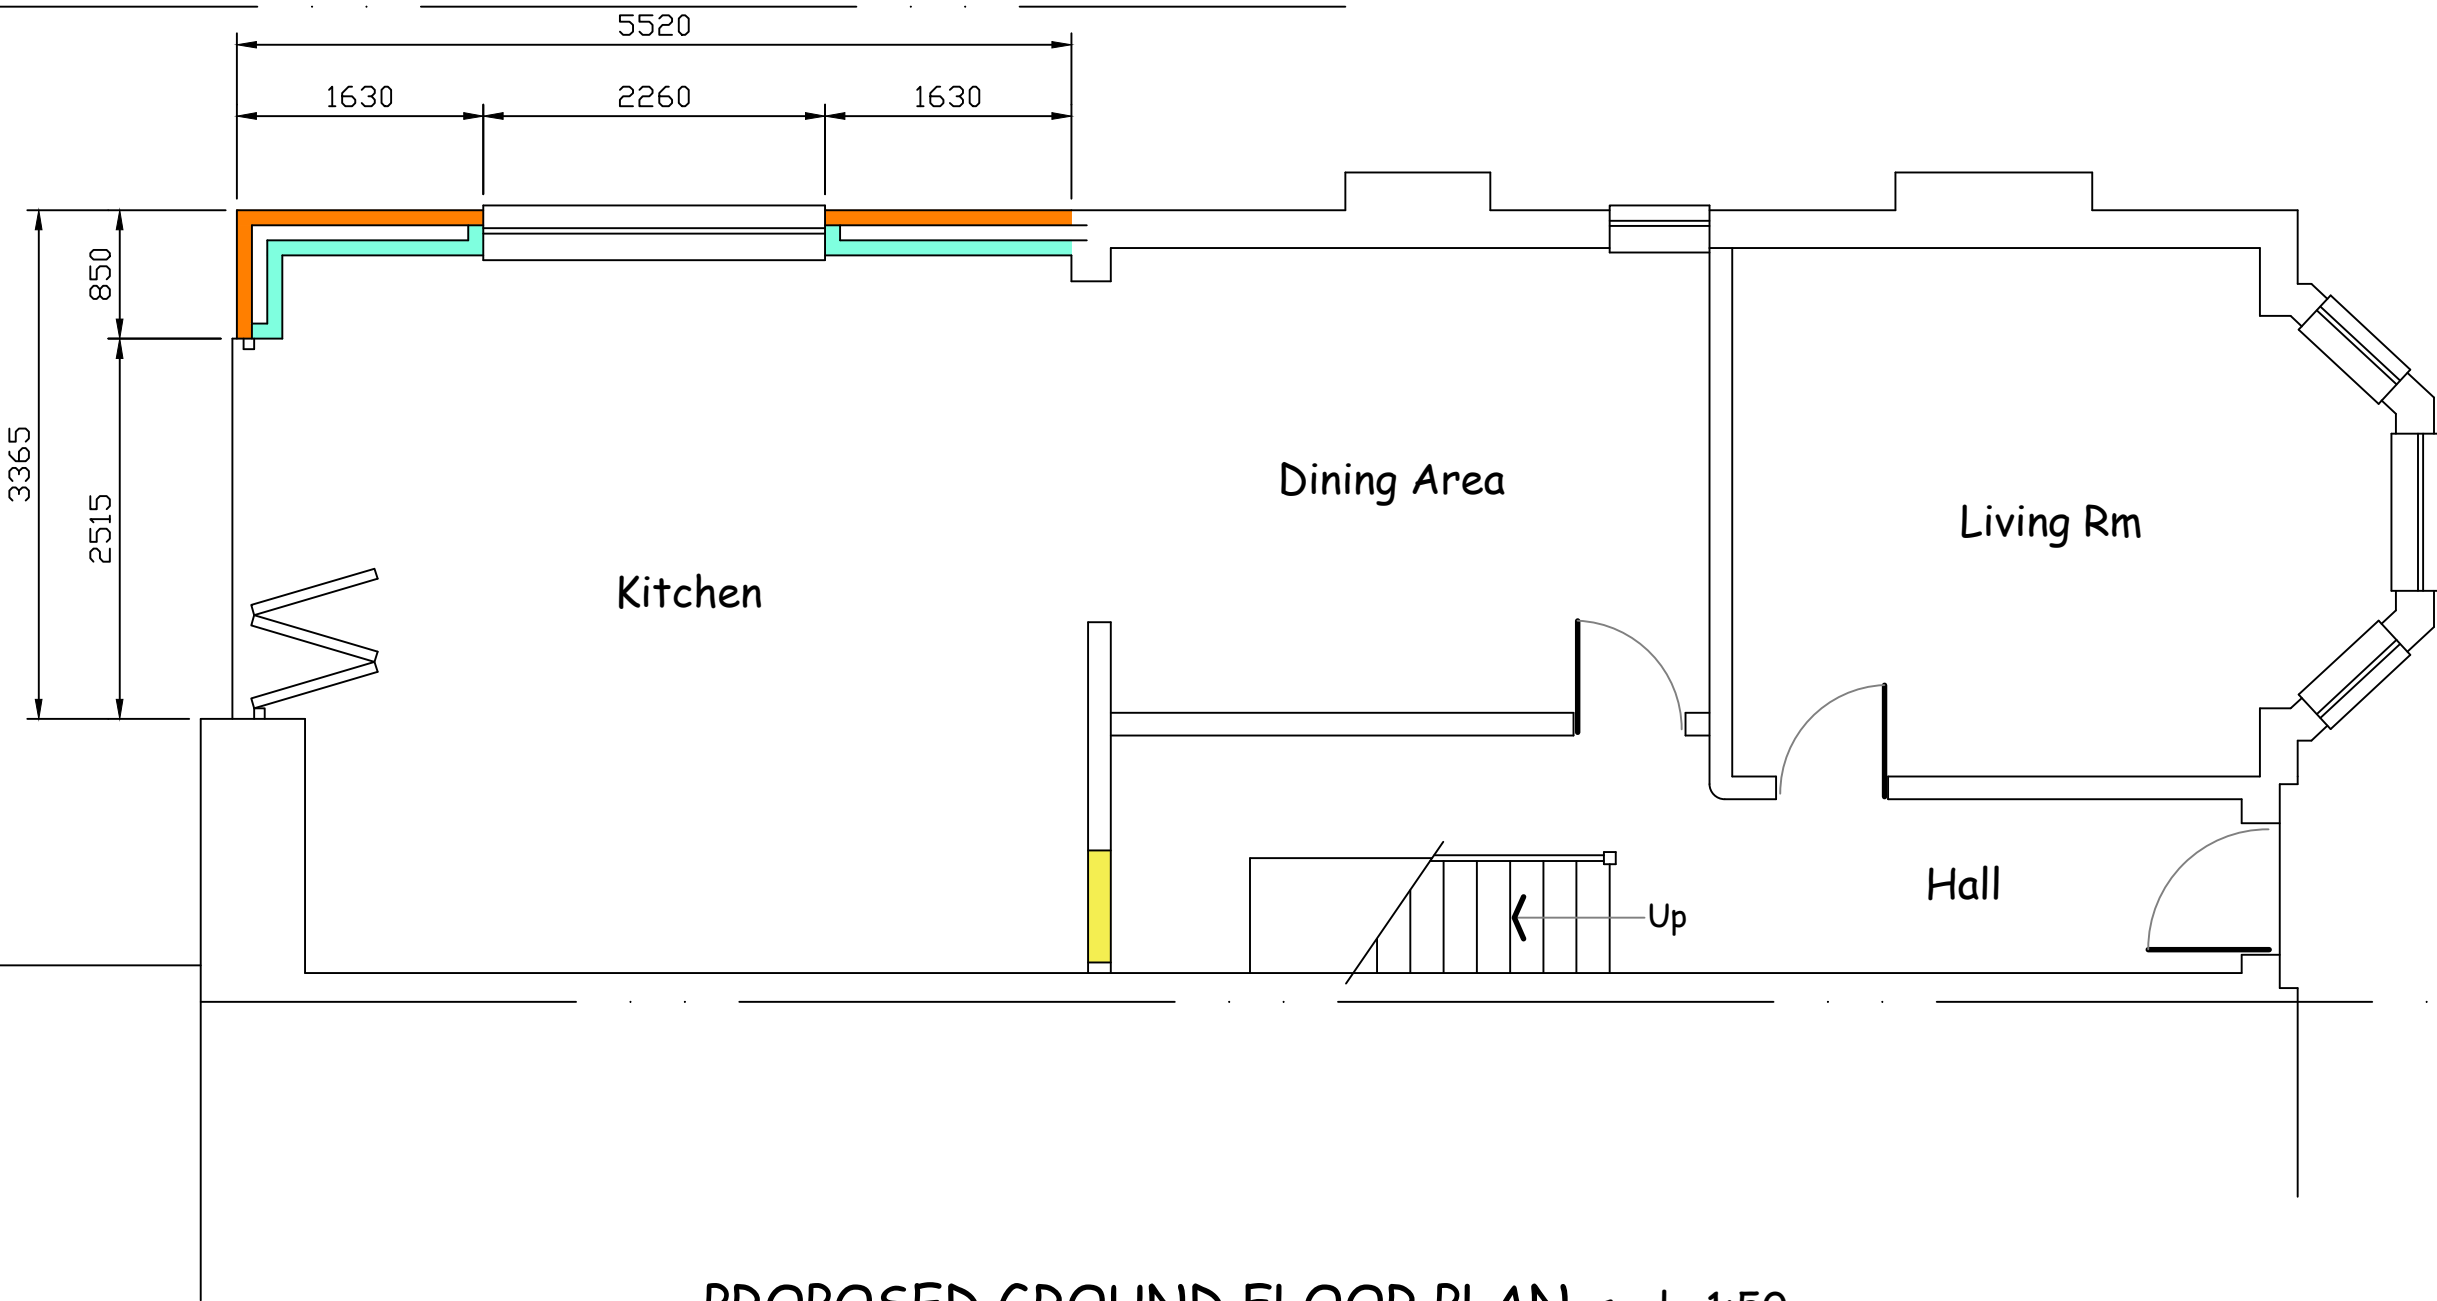

PROPOSED GROUND FLOOR PLAN scale 1:50