



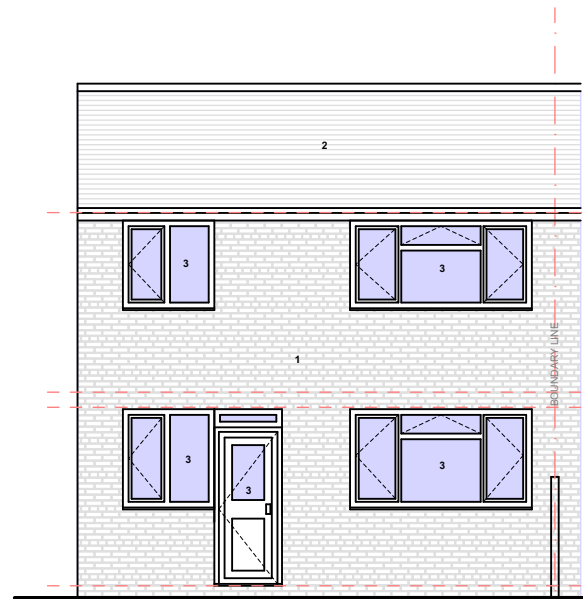


EXISTING GA REAR ELEVATION
@1:100

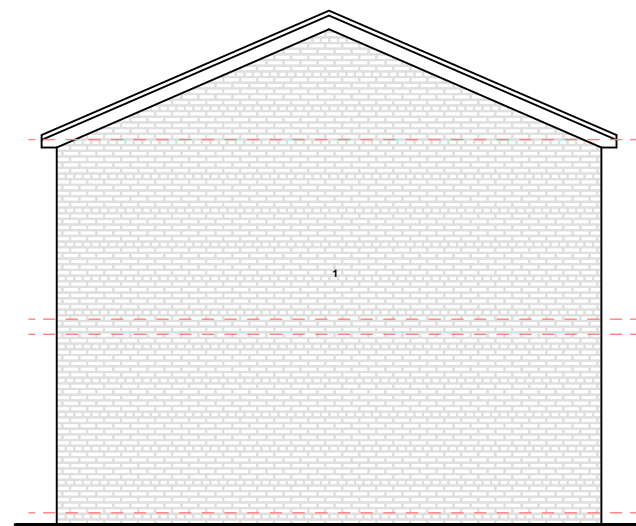


EXISTING GA SIDE ELEVATION 1
@1:100




EXISTING GA SIDE ELEVATION 2
@1:100

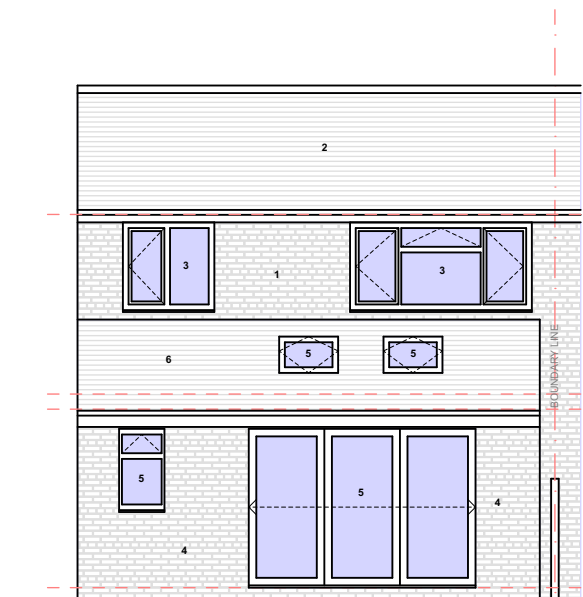

PROPOSED GA REAR ELEVATION
@1:100

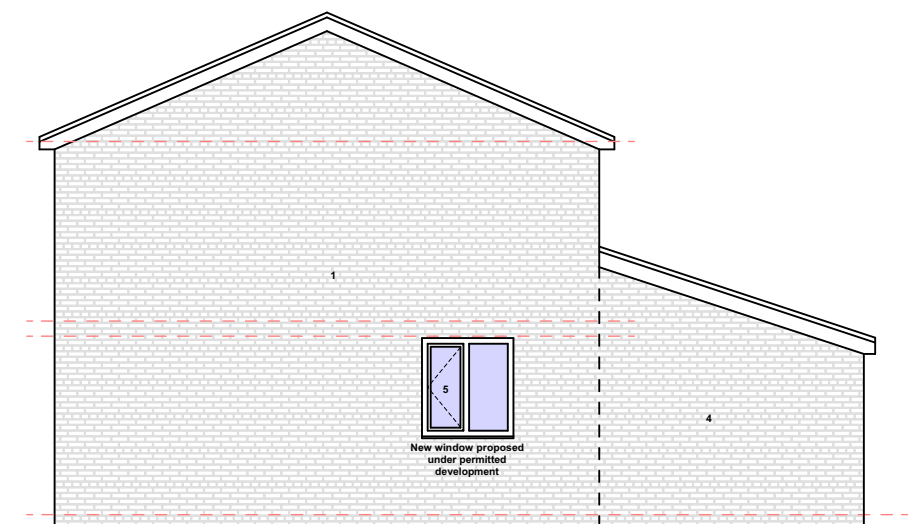

PROPOSED GA SIDE ELEVATION 1
@1:100

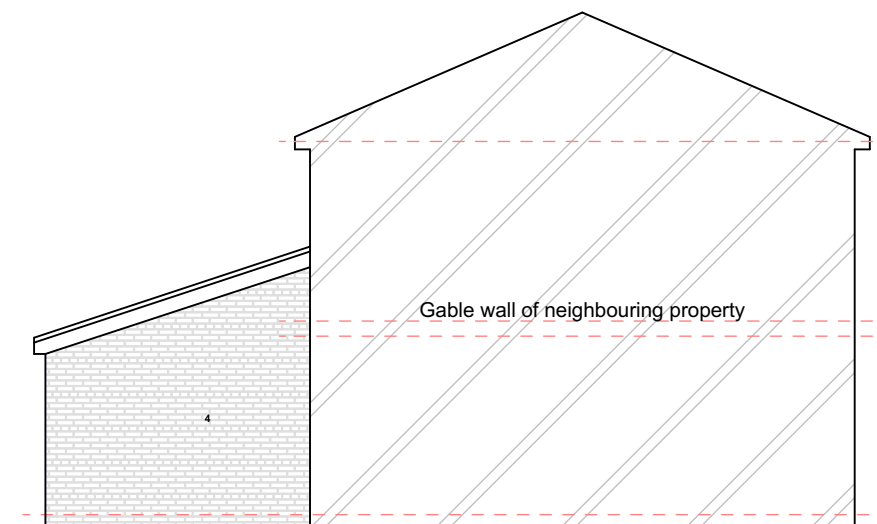

PROPOSED GA SIDE ELEVATION 2
@1:100

notes

This drawing is subject to a detailed building and site survey, therefore no guarantee of its accuracy can be given.
This drawing has been draughted in accordance with the clients design requirements.
All areas are approximate and are subject to a detailed building and site survey and further design development.
All dimensions should be checked prior to commencement of construction on site. Measurements should not be taken off the drawing.

All dimensions shown are in millimetres (mm).

Text Key

- Existing facing brickwork
- Existing plain roof tiles
- Existing uPVC door/window
- Proposed facing brickwork
- Proposed uPVC door/window
- Proposed plain roof tiles



PL0 Planning Issue

31.10.22



NADA Architects Ltd
169 Kingsway
Burnage
Manchester
M19 2ND
Mob: 07974 735527
E: ahmed@nadaarchitects.com
W: www.nadaarchitects.com

D - design PL - planning PT - pre-tender
T - tender P - preliminary
C - construction R - record

MR JABRAN HAIDER

HOUSE EXTENSION
14 AVENHAM ROAD,
MANCHESTER, M15 5EX

EXISTING & PROPOSED GA
ELEVATIONS

scale 1:100 @ A3 date 31.10.22 drawn checked AC

job no (category) dwg no revision

22-1094 (02)001 PL0

Drawing measurements shall not be obtained by scaling. Verify all dims prior to construction. Immediately report any discrepancies on this drawing to Architect. This drawing shall be read in conjunction with associated specifications and related consultant's documents.