



Dimensioning

Figured dimensions only to be taken from these designs and drawings. Work to annotated dimensions only. All dimensions to be checked on site. Architectural designers to be informed immediately of any discrepancies before work proceeds. Drawings are to be read in conjunction with relevant specifications, structural engineers and service engineers' drawings.

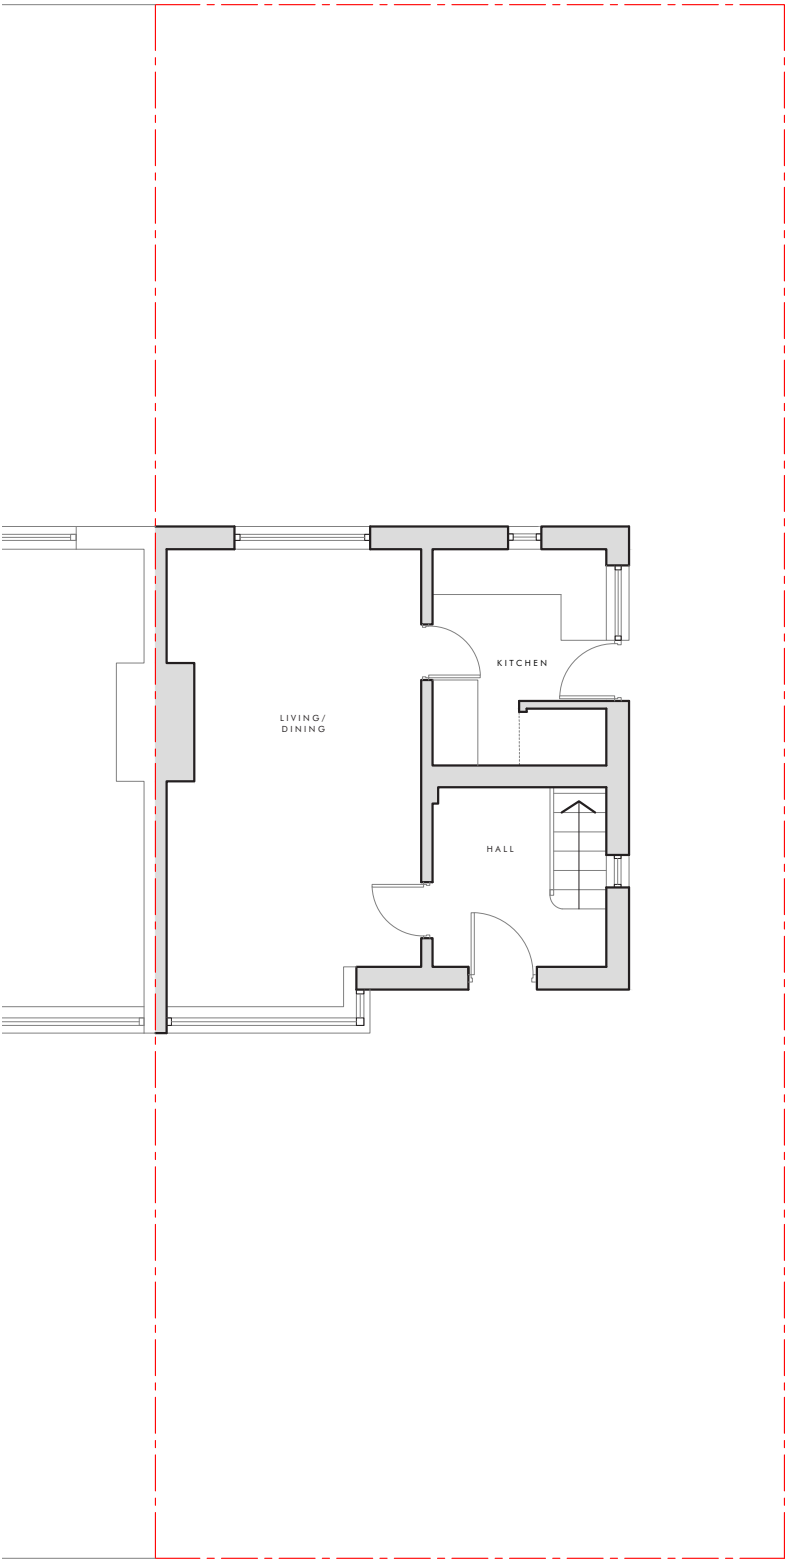

EXISTING GROUND FLOOR PLAN
1:100 @ A3

0m 1m 3m 5m

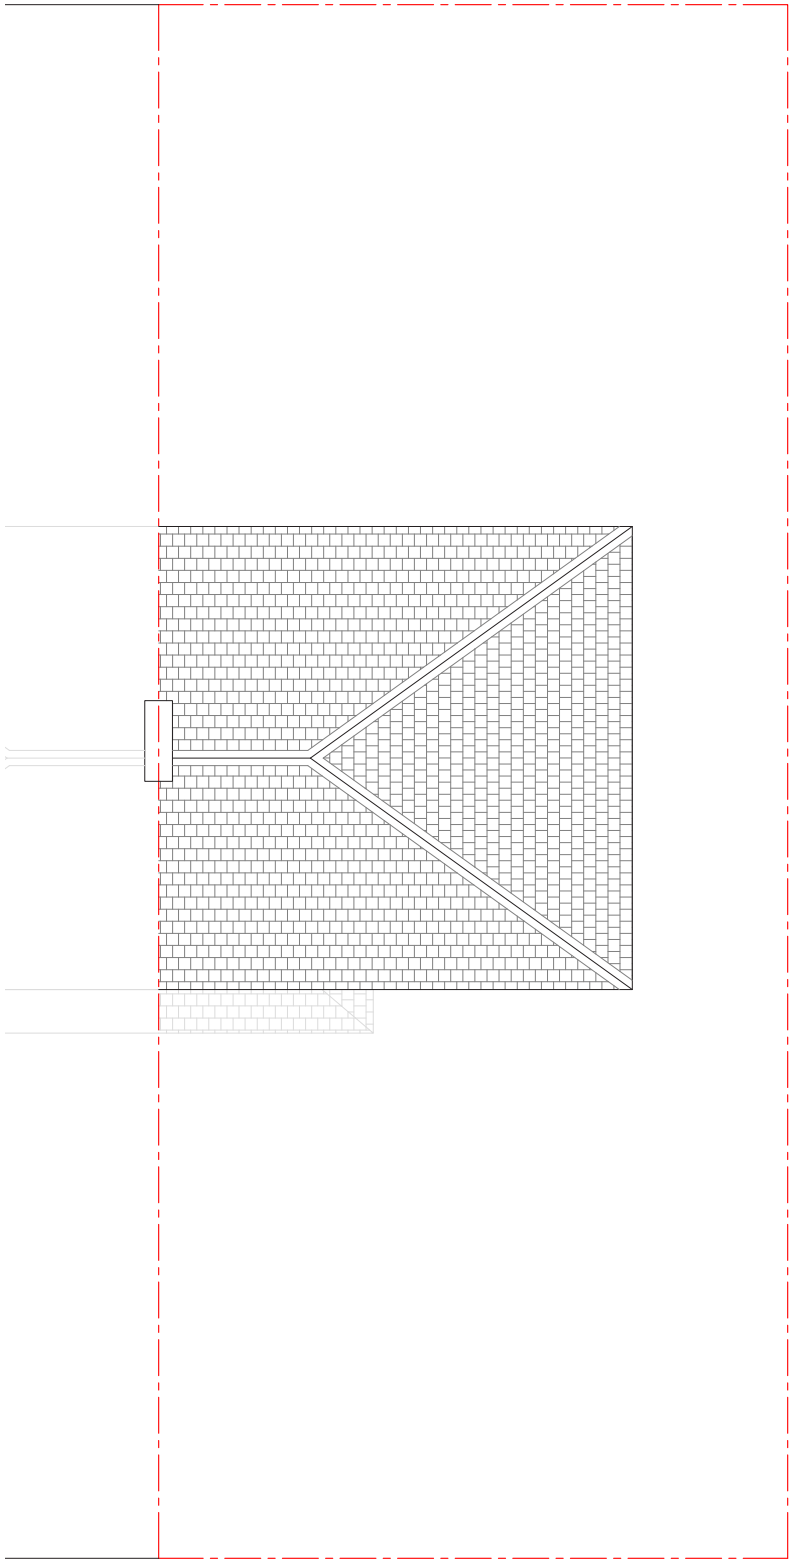

EXISTING ROOF PLAN
1:100 @ A3

Rev	Description	Date
-	Issued to client for comments	15/08/22
A	Planning Issue	15/08/22



SALEEM
ARCHITECTS

Client
Hussam Hussain

Project
19 Atherstone Ave,
Crumpsall,
M8 4PE

Drawing Title
Existing Plans

Scale
1:100 @ A3

Drawing No. :
Sheet 2

Revision
A

Date
Aug 2022