


This drawing is protected by copyright and the information contained therein is the property of William McCall.
The drawing must not be copied and the information contained therein may not be used or disclosed without written permission of and in the manner permitted by William McCall.

0 1 2 3 4 5M


Scale 1:50@ A1

0 1 2 3 4 5 6 7 8 9 10M


Scale 1:100@ A1

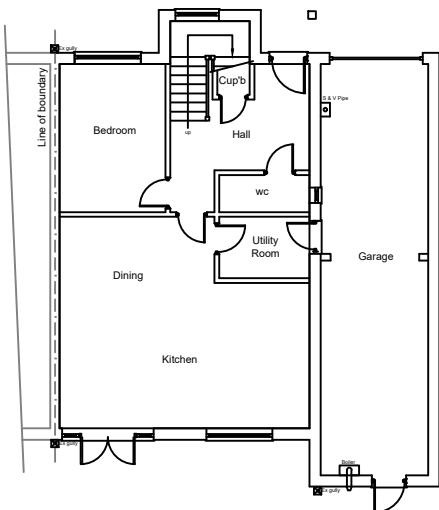

Existing Ground Floor Plan

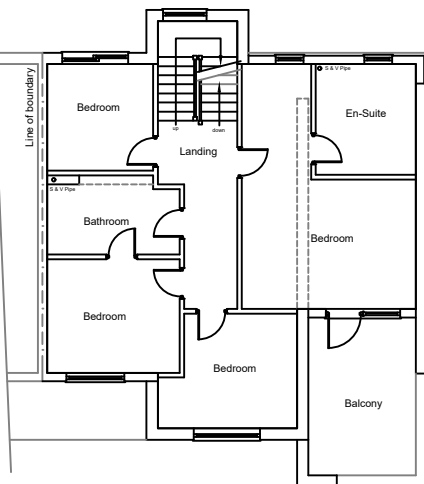


Existing First Floor Plan

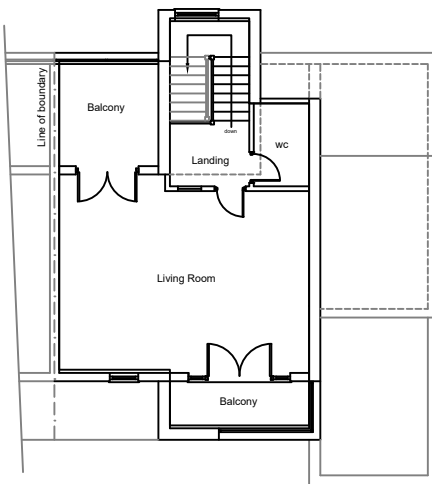

Existing Attic Floor Plan



Existing Rear Elevation

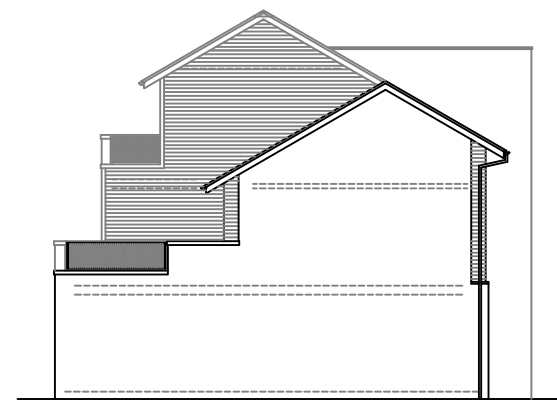

Existing Side Elevation




Existing Front Elevation

1:100




Proposed Rear Elevation

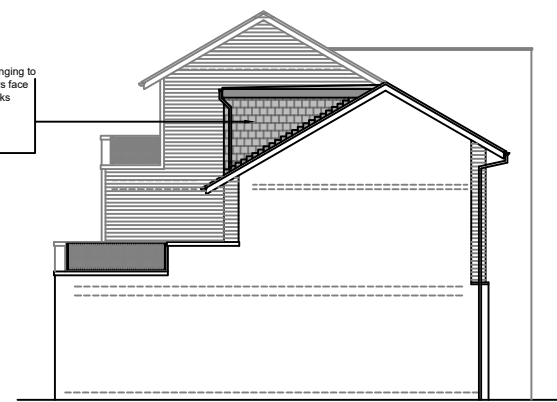

Proposed Side Elevation




Proposed Front Elevation

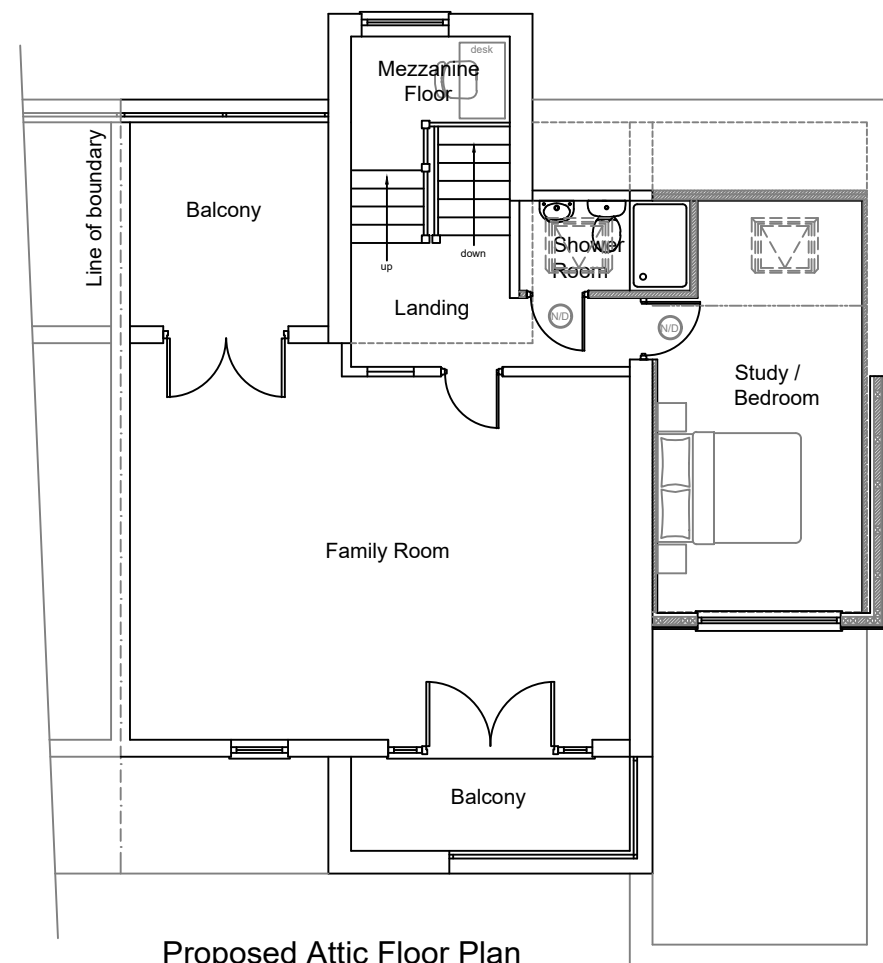


Proposed Attic Floor Plan

1:50

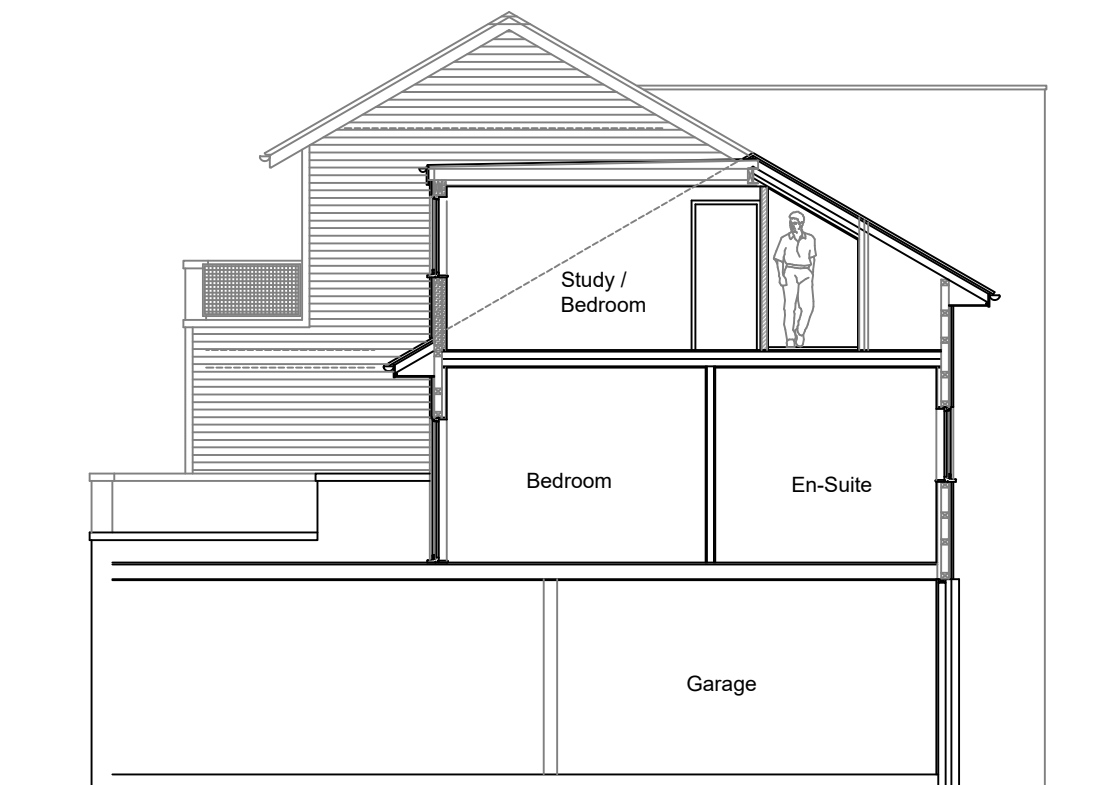

Proposed Sketch Section 1:50

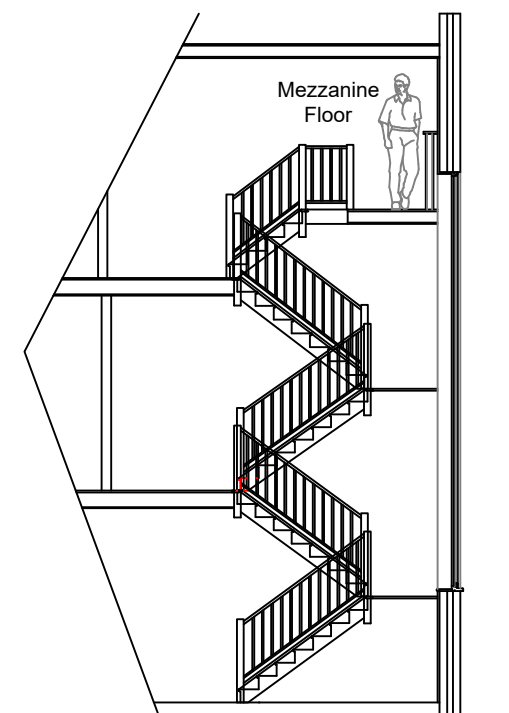

Proposed Sketch Section 1:50

Rev A 04 10 22
Tile hanging note added to drawing

Stage :-		Lawful Development	
Project Title :-		Proposed Dormer Loft Conversion Inc New Mezzanine Floor	
Drawing Title :-		Existing & Proposed Plans & Elevations	
Client :-		Mr Leese	
Drwg No :-		Date :-	Rev :-
07/22/95	1 of 2	July '22	Rev A
Scale :-		Drawn:-	Checked :-
1:100 & 1:50@A1		SCM	
Site Address :-		21 Clearwater Drive, Didsbury, Manchester, M20 2ED	