



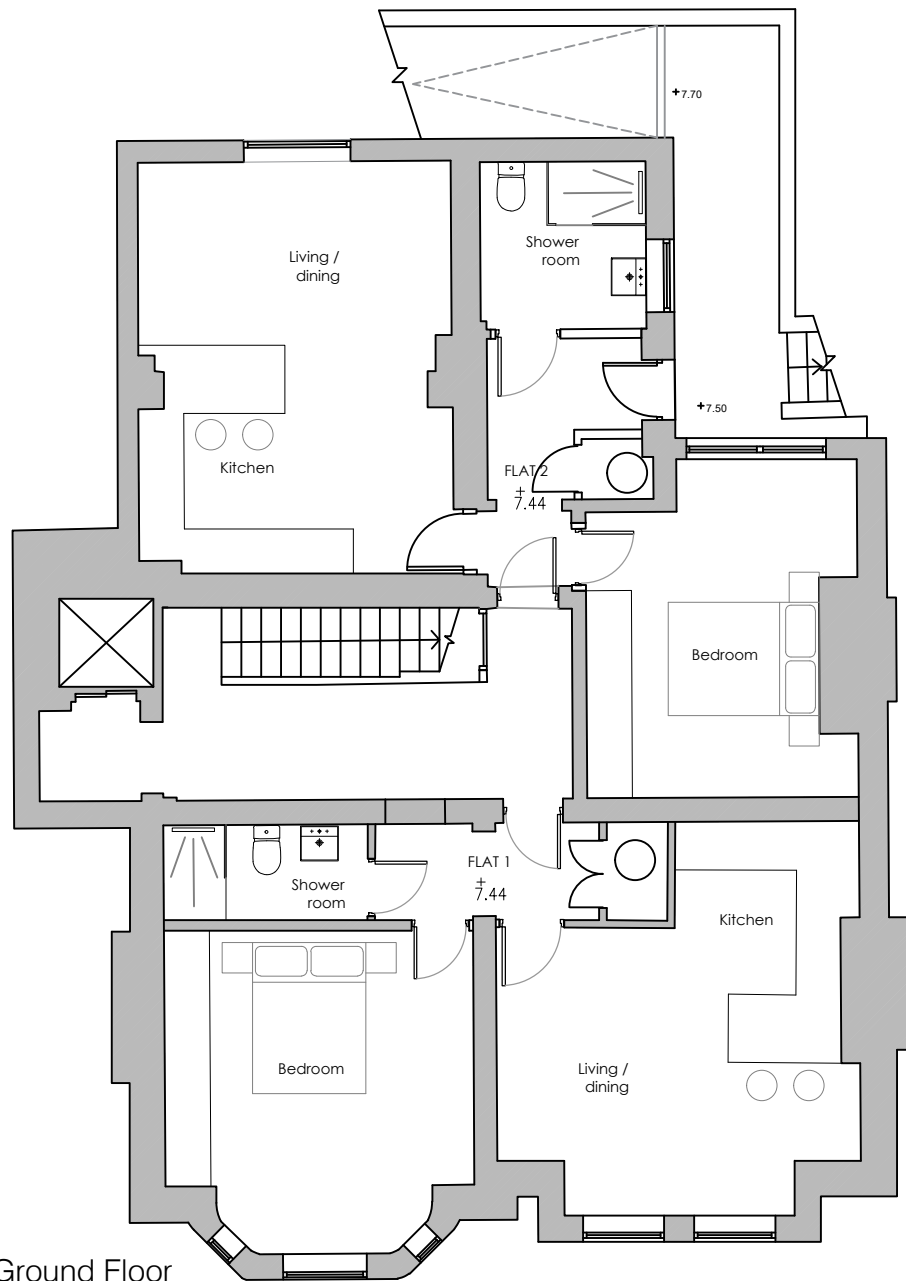

Lower Ground Floor

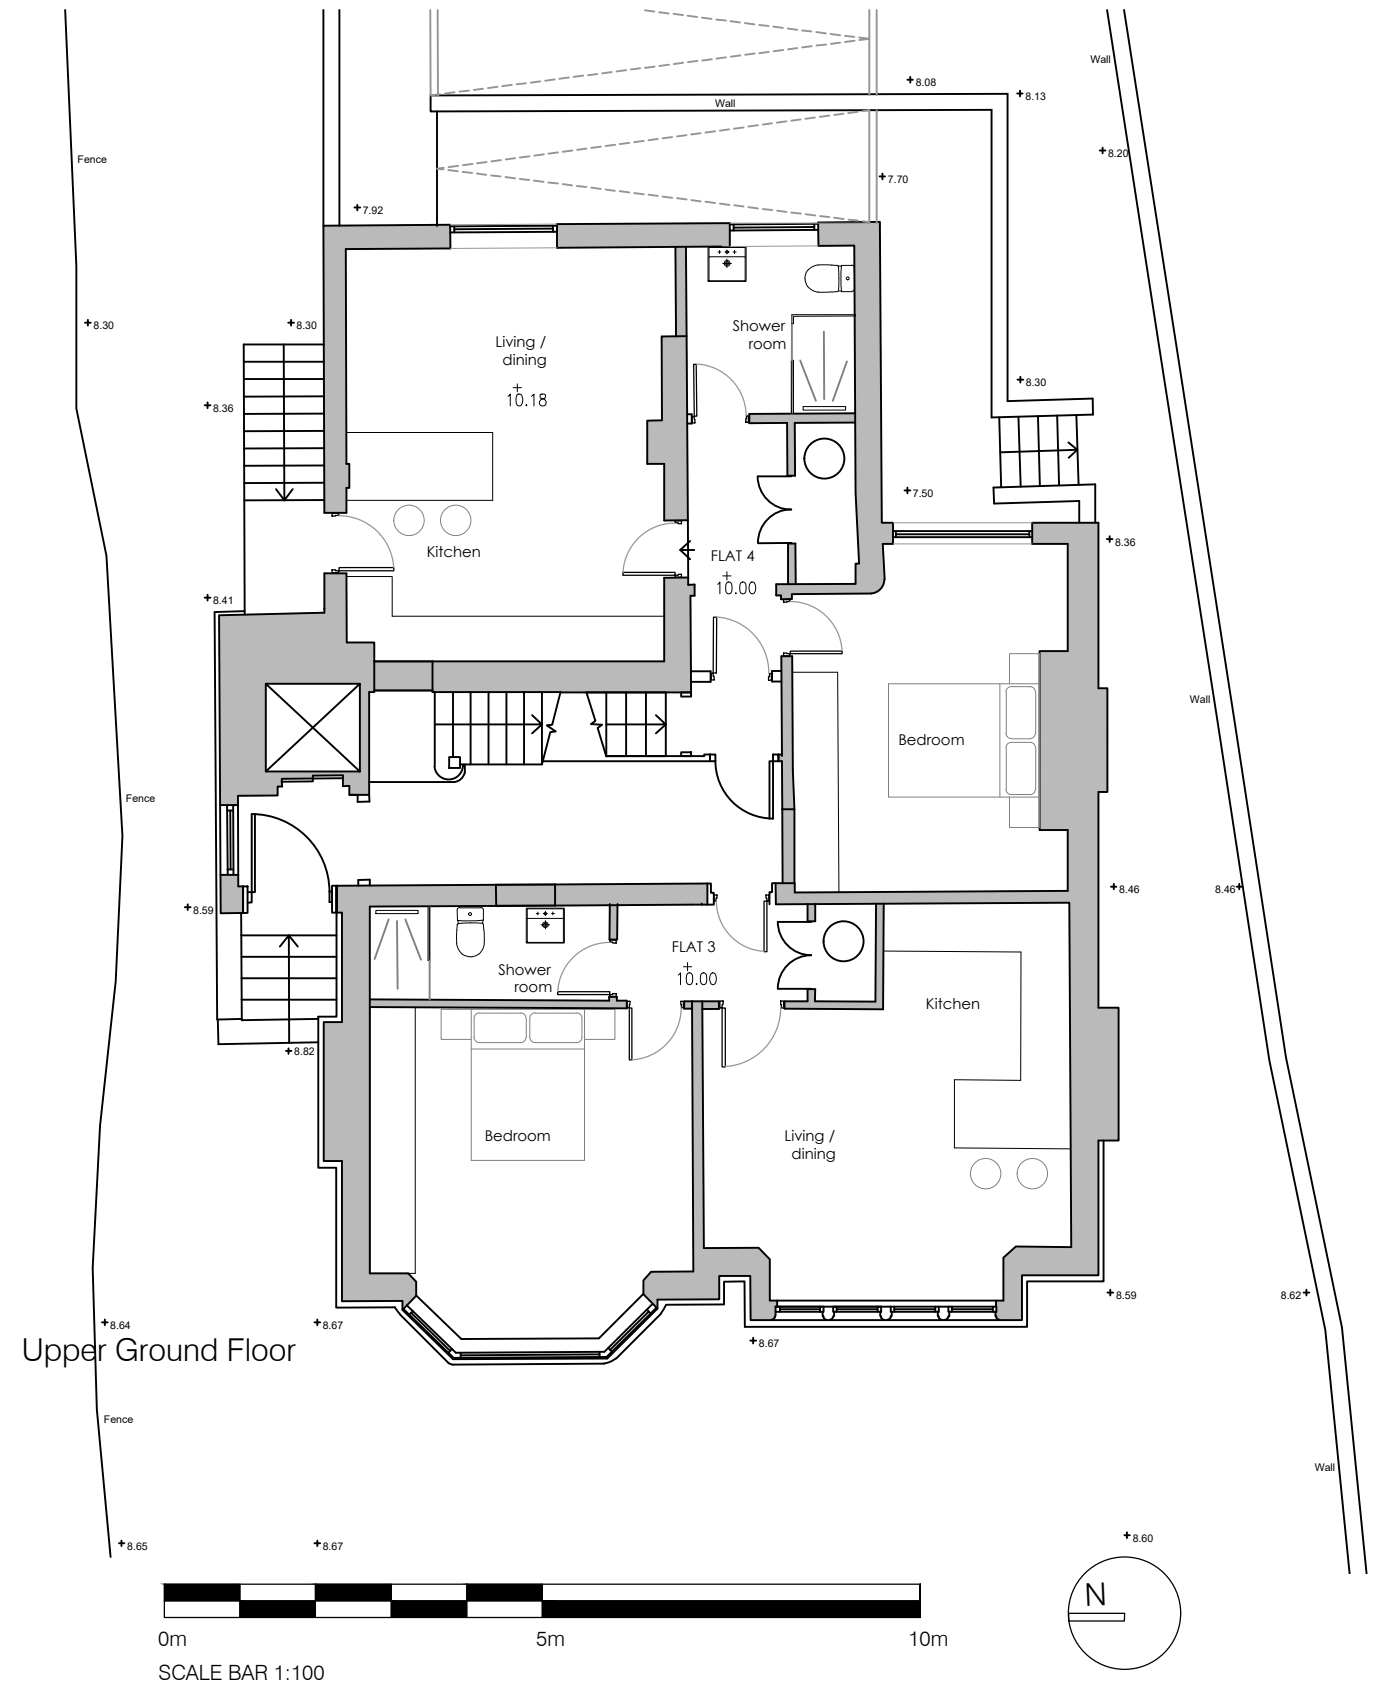

Upper Ground Floor

TS Architects Ltd
Chartered Architects
07711 626982

Revision	Date	Revision note
A	03.10.2022	Issue for Planning

Notes

Project :
9 Alness Road, Whalley Range
Title :
Lower Gd and Ground Floor Plans - Proposed
Drawing number :
PL202
Issue :
A
Client :
Dr Quamrul Islam

Scale :
1:100@A3
Date :
February 2022
CAD Ref :
PL01
Drawn by :
TSA

Do not scale. Contractors must check all dimensions on site before preparing production drawings or commencing any work. This drawing and its design is the copyright of T S Architects Ltd and may not be reproduced in any form whatsoever without their prior express written consent.

