




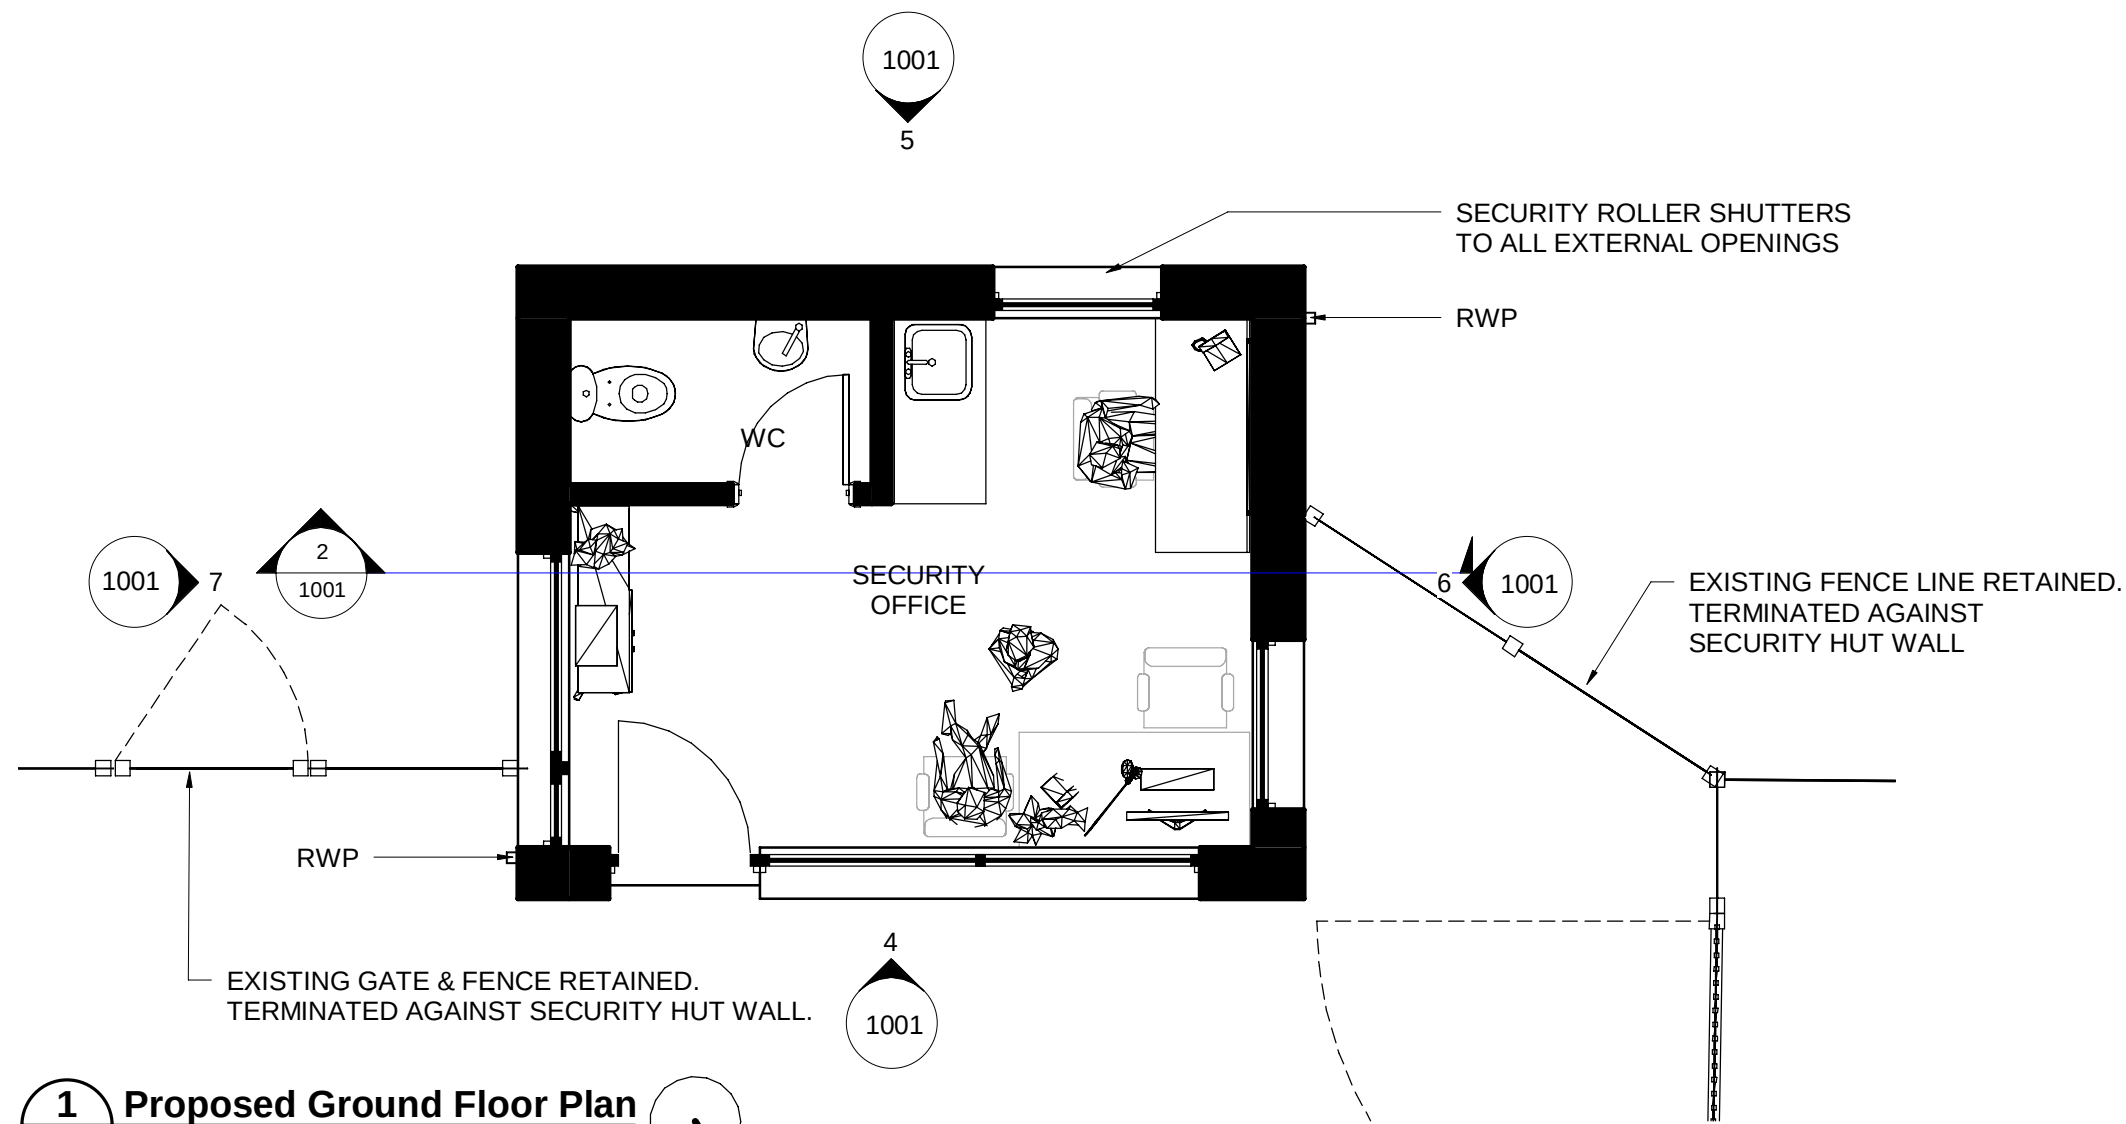


1 Proposed Ground Floor Plan
1:50

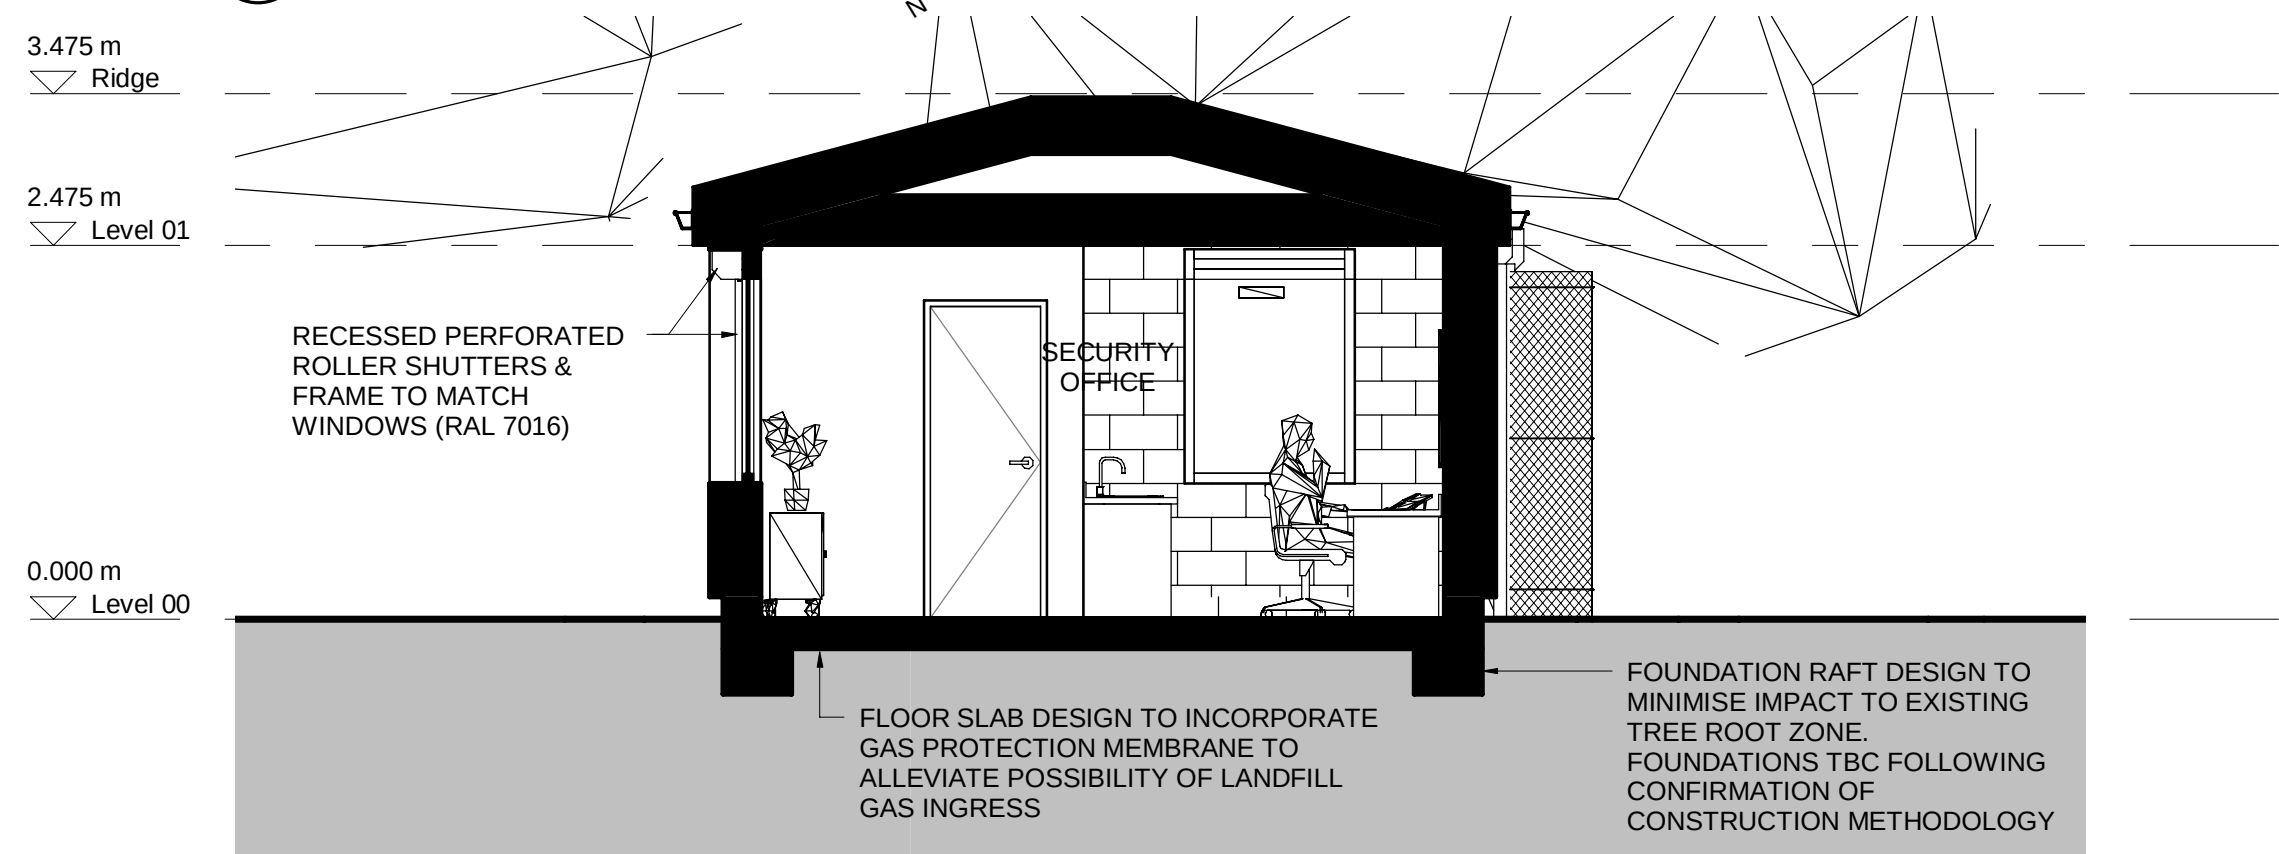

2 Proposed Section
1:50

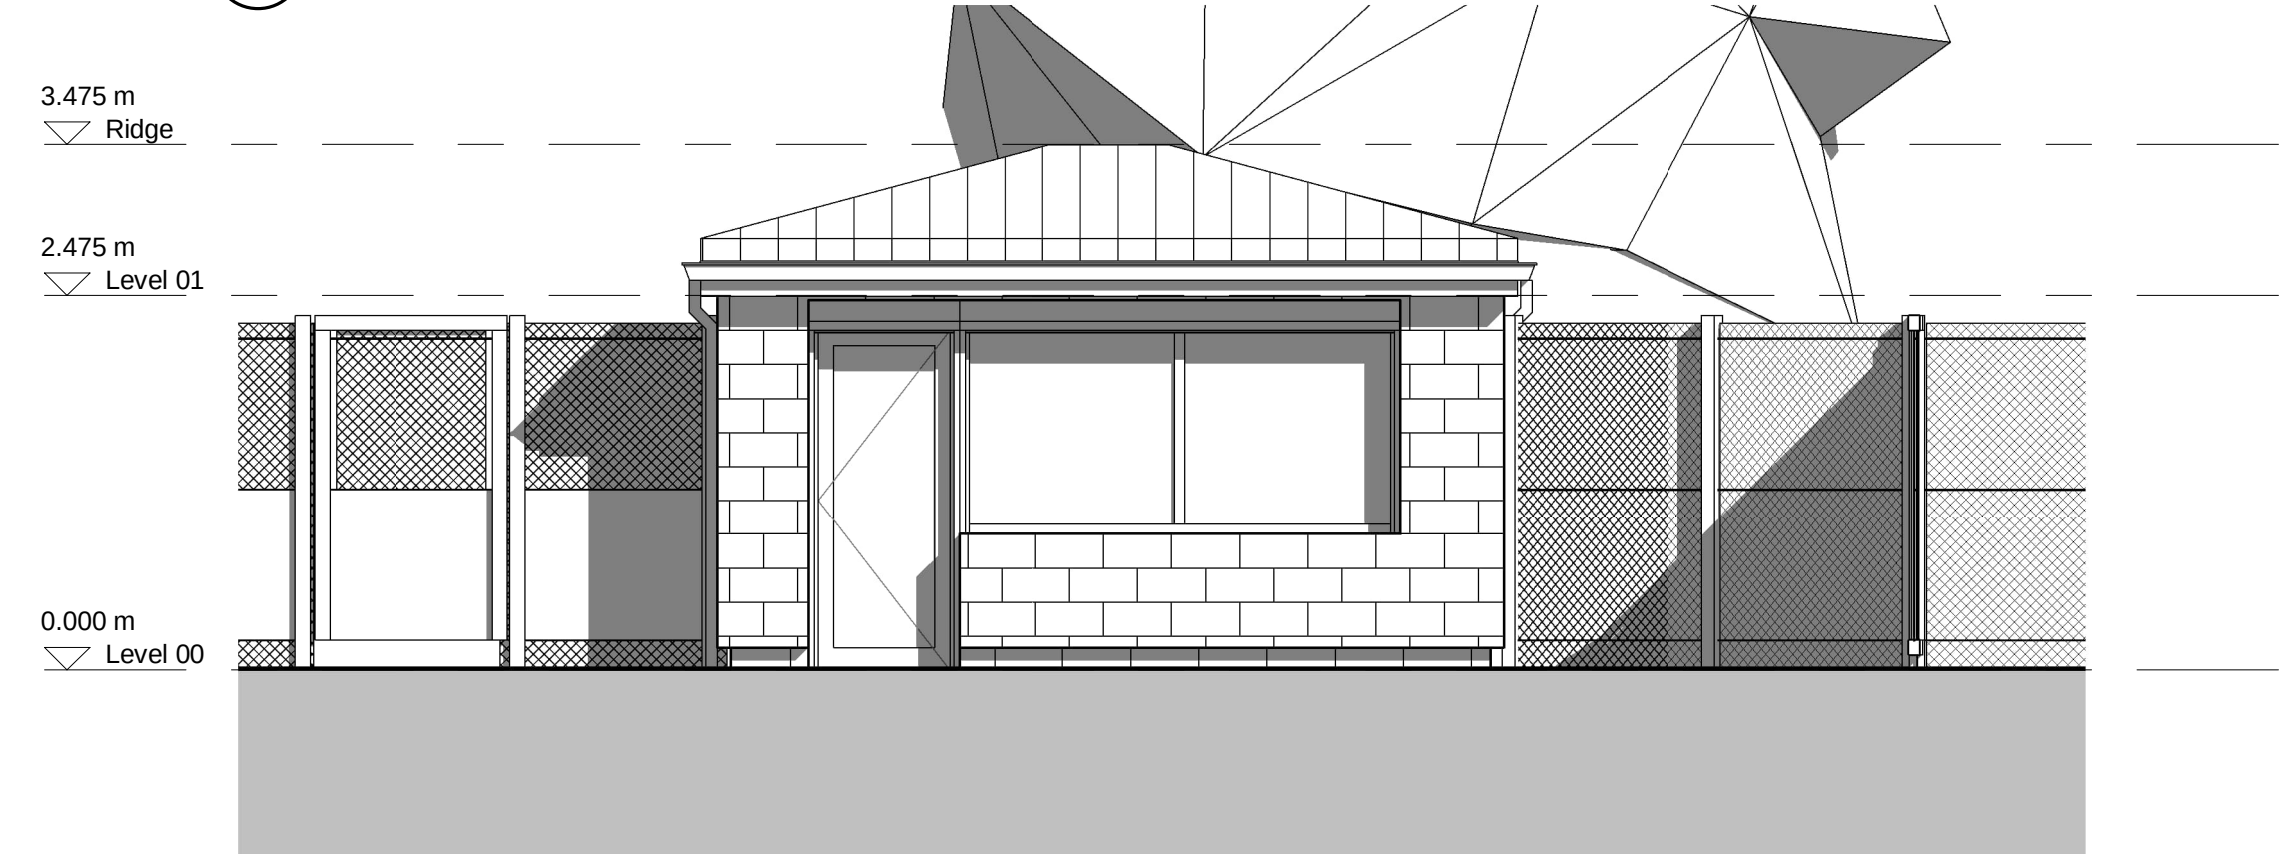


4 Proposed North-East Elevation
1:50

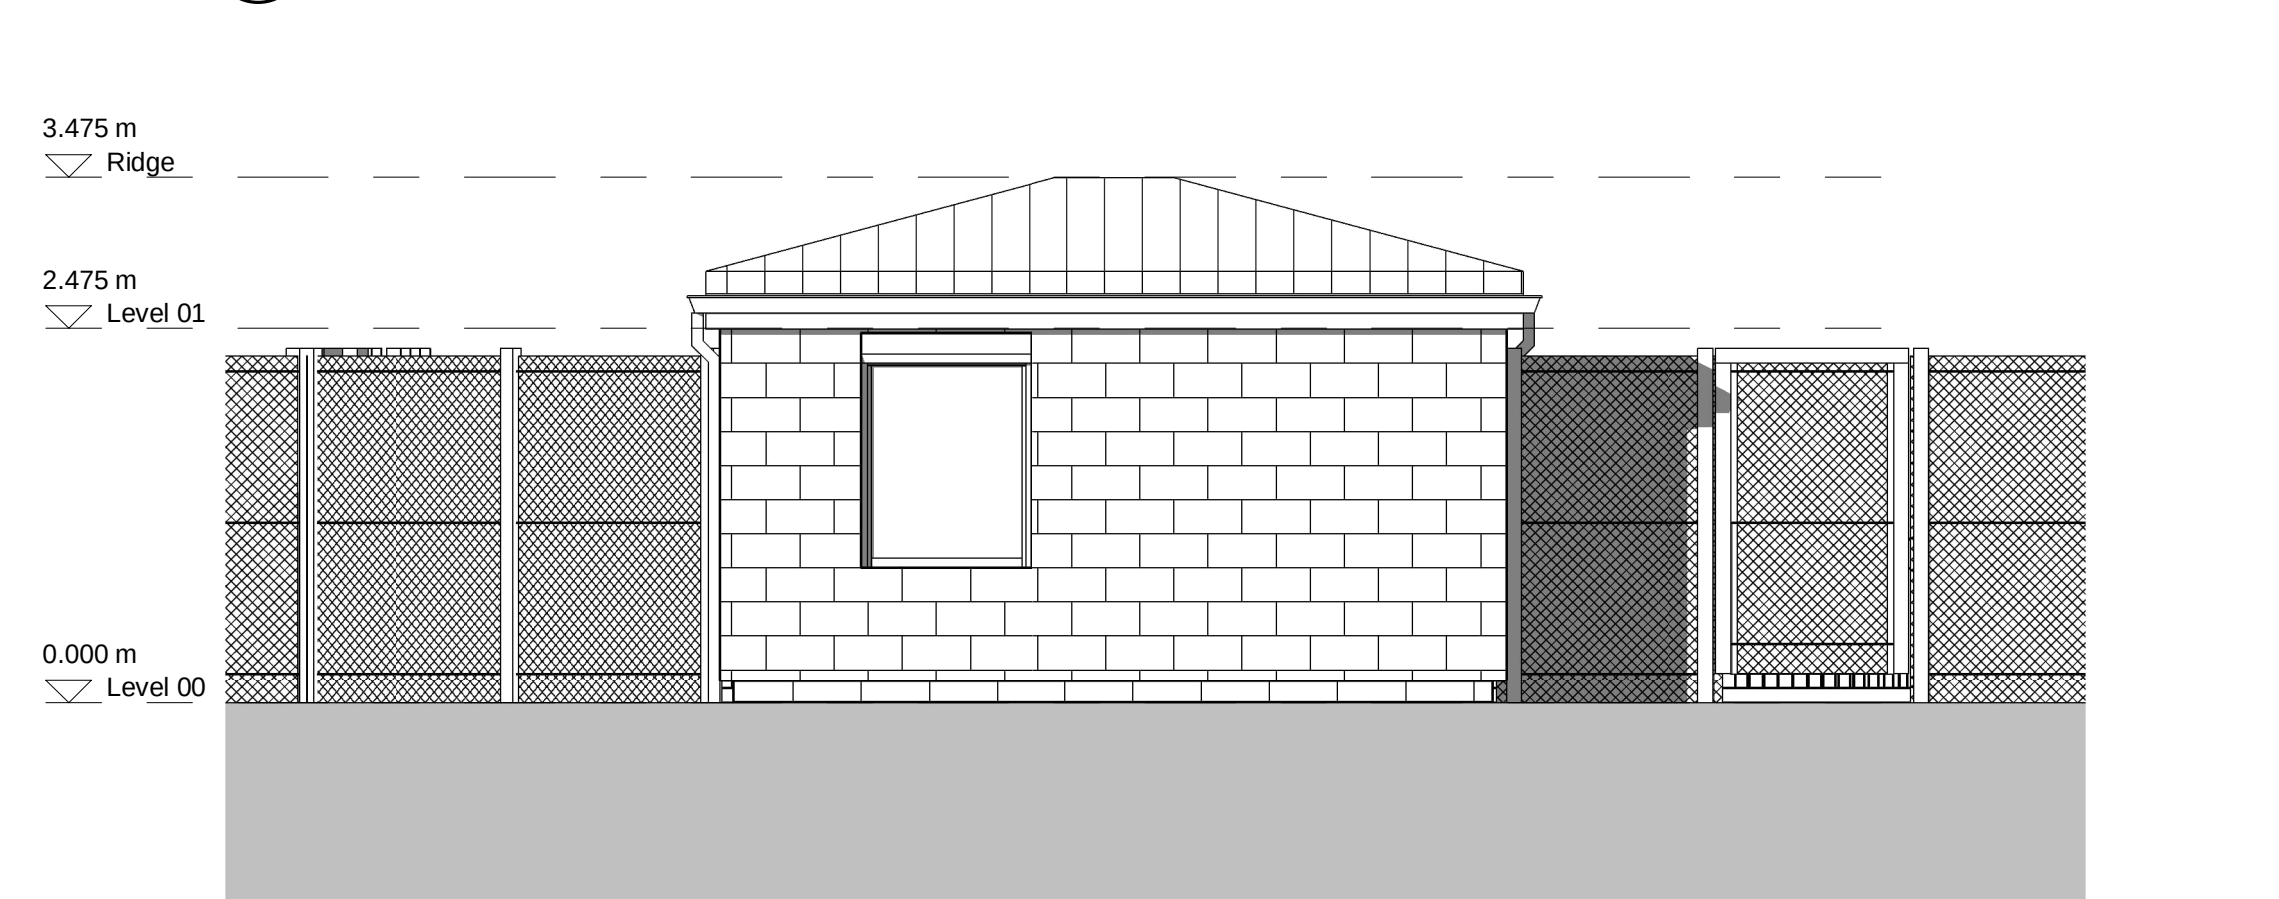


5 Proposed South-West Elevation
1:50




3 Visualisation - Proposed

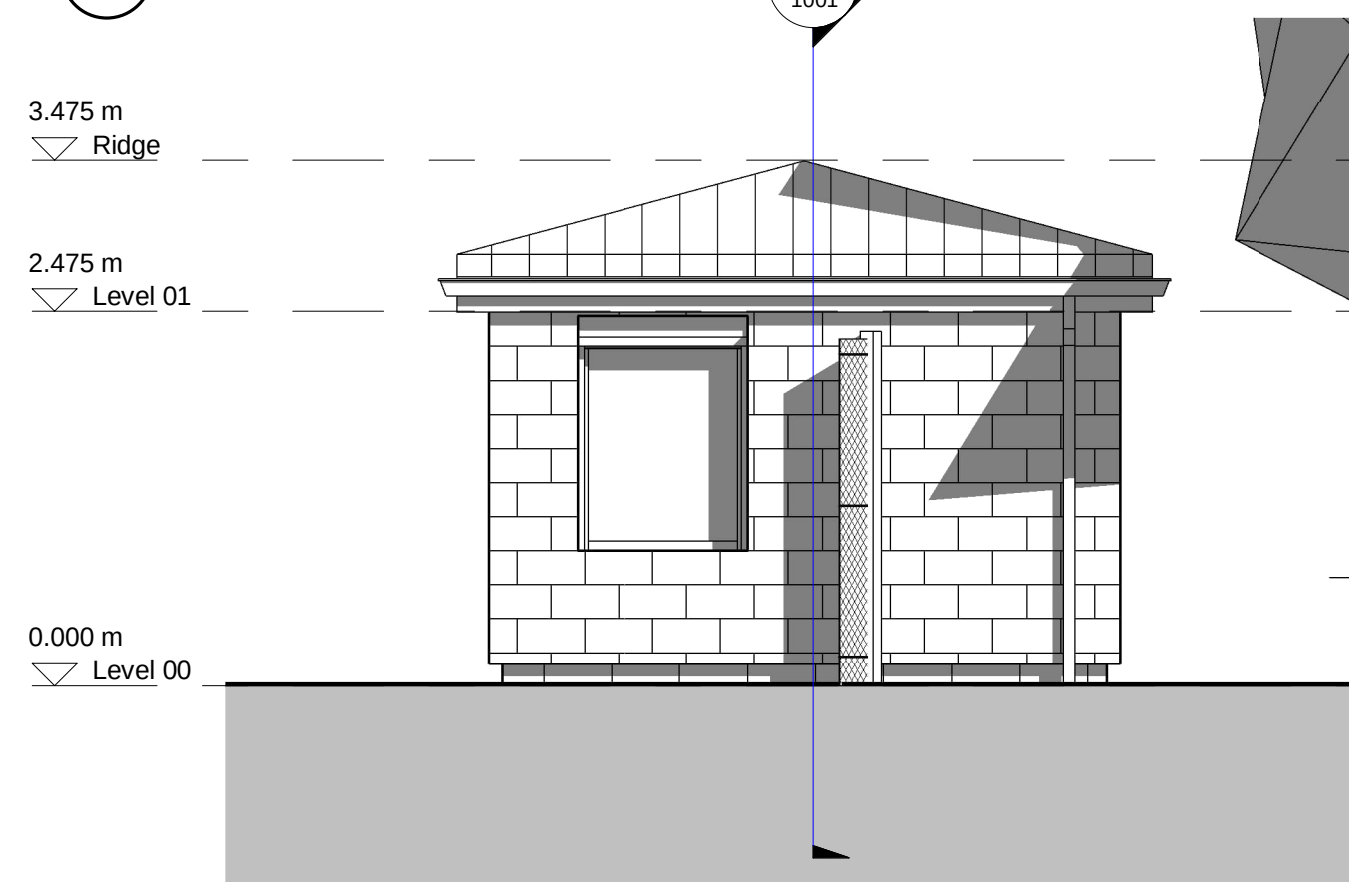

6 Proposed North-West Elevation
1:50

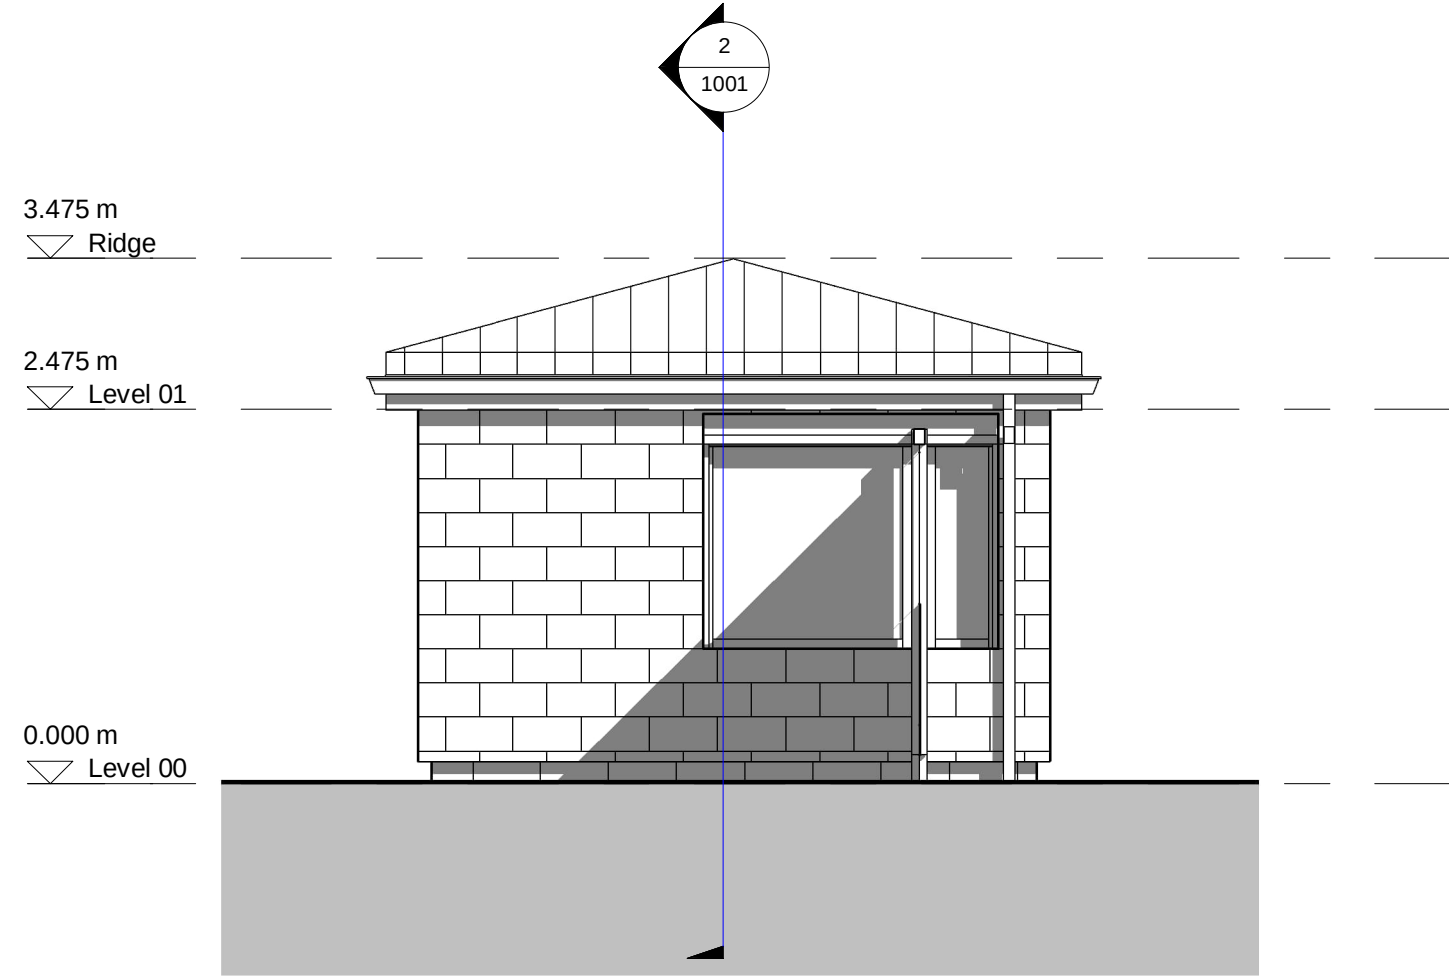

7 Proposed South-East Elevation
1:50

 

AECOM

Project
WRIGHT ROBINSON COLLEGE SECURITY HUT
Abbey Hey Ln, Gorton,
Manchester M18 8RL

Client
WRIGHT ROBINSON COLLEGE


Consultant
AECOM
2 Leman Street
Aldgate Tower
London E1 8FA
United Kingdom
Tel +44 (0)20 7061 7000
www.aecom.com

Notes
KEY

Proposed sand coloured block
to match existing college façade

Existing sand coloured block
used on existing college façade

Work In Progress
Issue/Revision

02	30/08/22	Update to Planner Comments	JW
01	19/07/22	First Issue	JW
Rev.	Date	Description	Drn/Chk/Apr

Key Plan
Suitability Status
S2 - Suitable For Information
Project Number
60233177
Sheet Title
Proposed Plan & Elevations

Sheet Number
60233177-ACM-XX-XX-DR-A -1001
Scale: As indicated@A1
Rev: 02

This drawing has been prepared for the use of AECOM's client. It may not be used, modified, reproduced or relied upon by third parties, except as agreed by AECOM or as required by law. AECOM accepts no responsibility and denies any liability whatsoever to any party that uses or relies on this drawing without AECOM's express written consent. Do not scale this document. All measurements must be obtained from the scaled dimensions.