




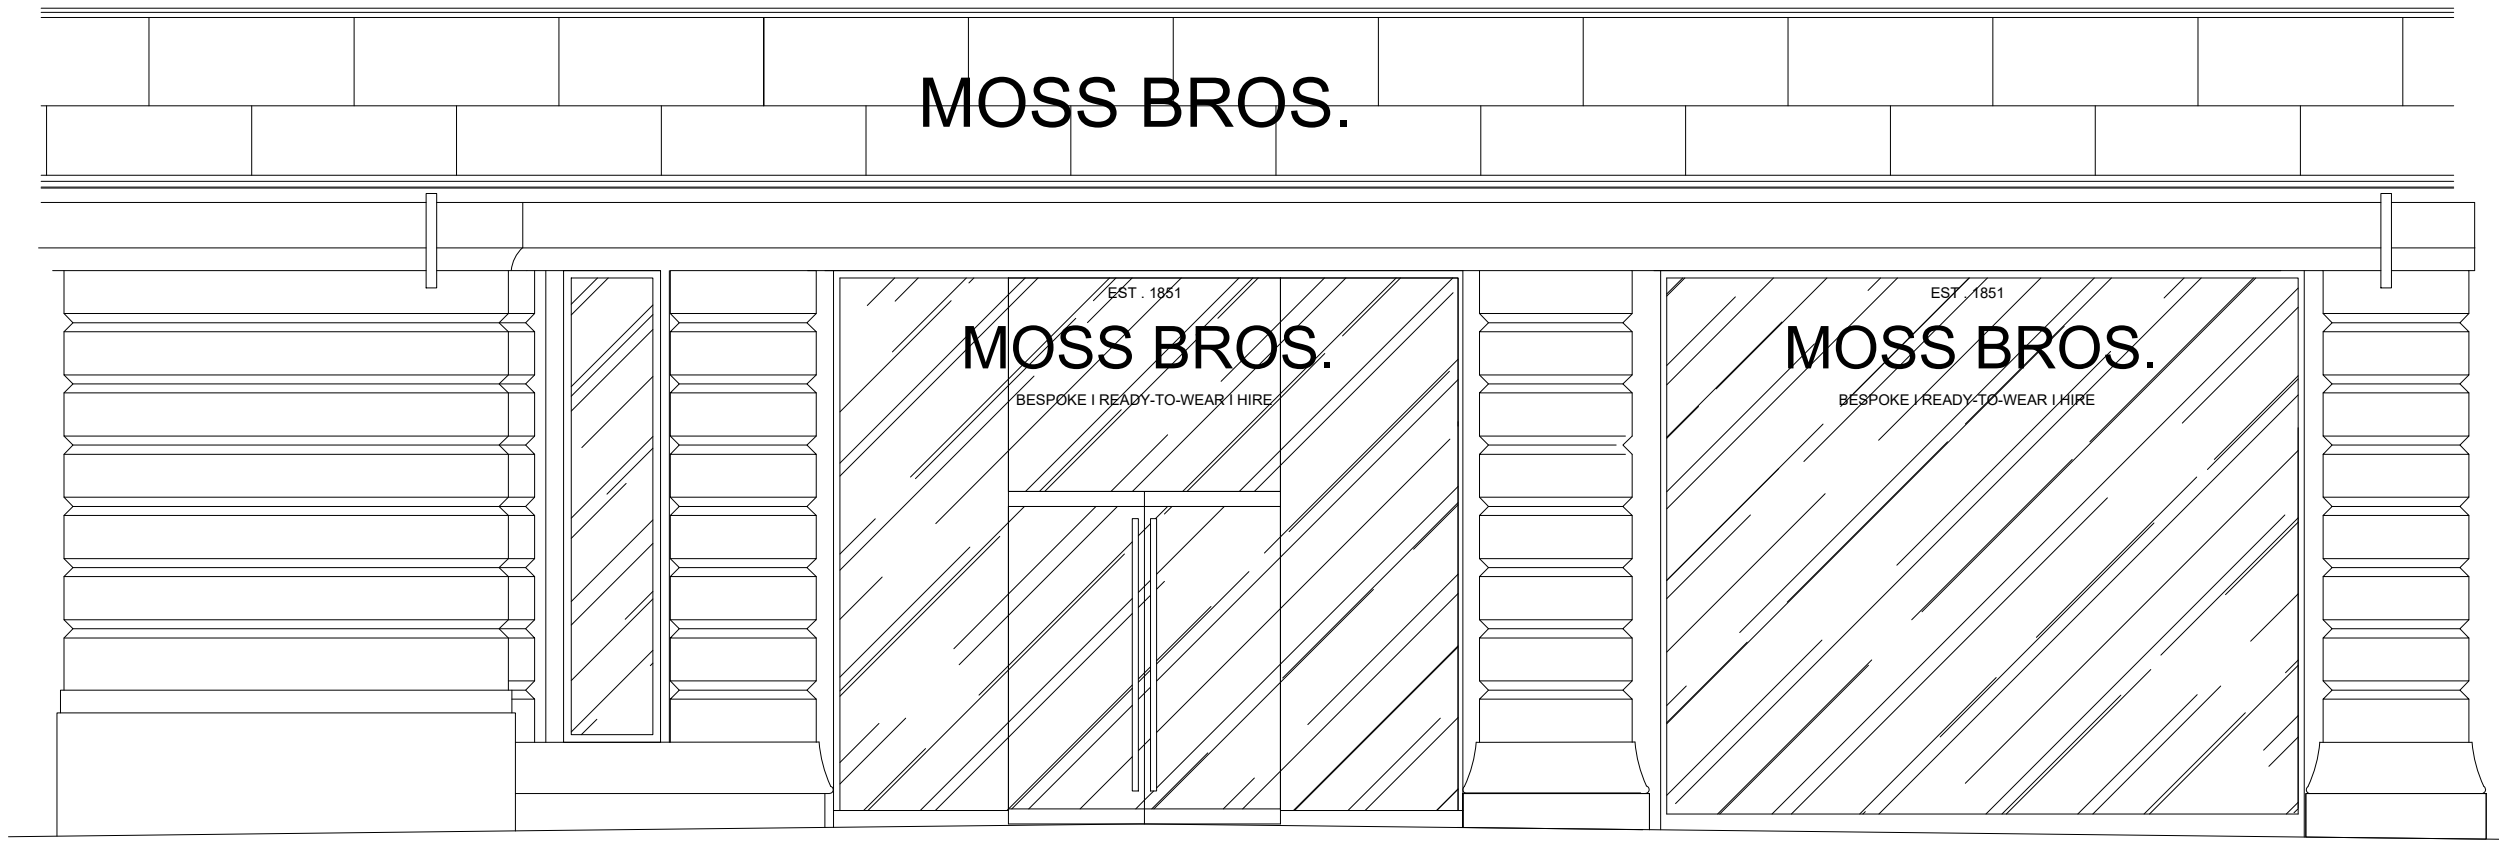

EXISTING SHOPFRONT ELEVATION A-A

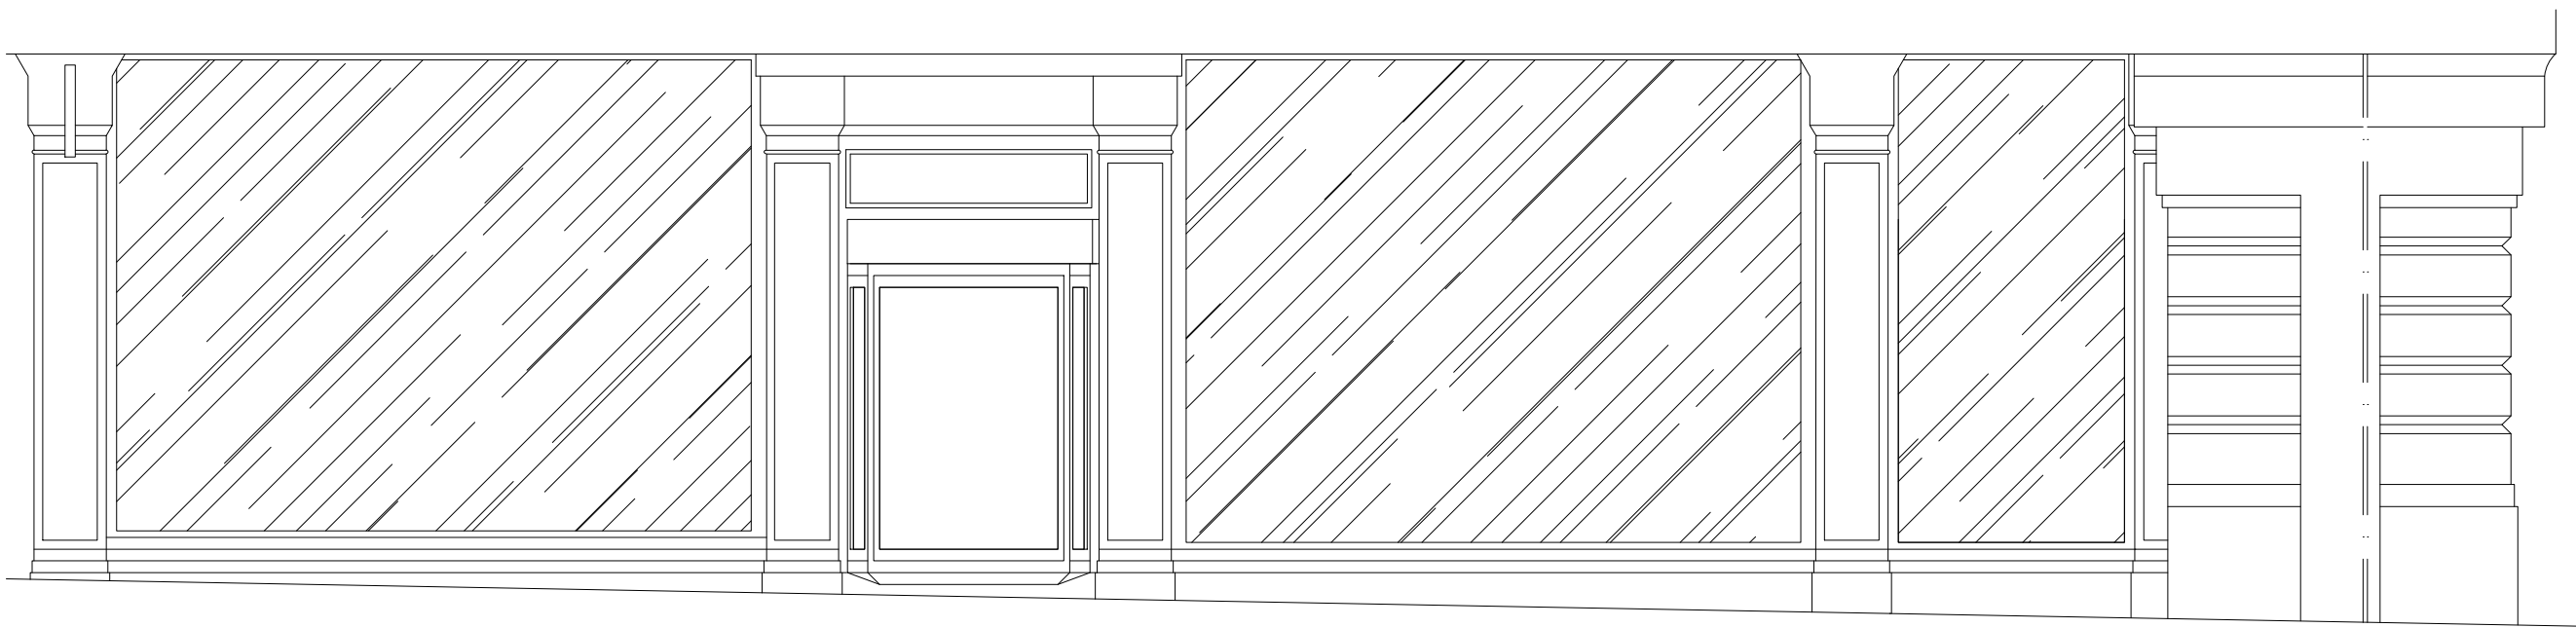

EXISTING SHOPFRONT ELEVATION B-B

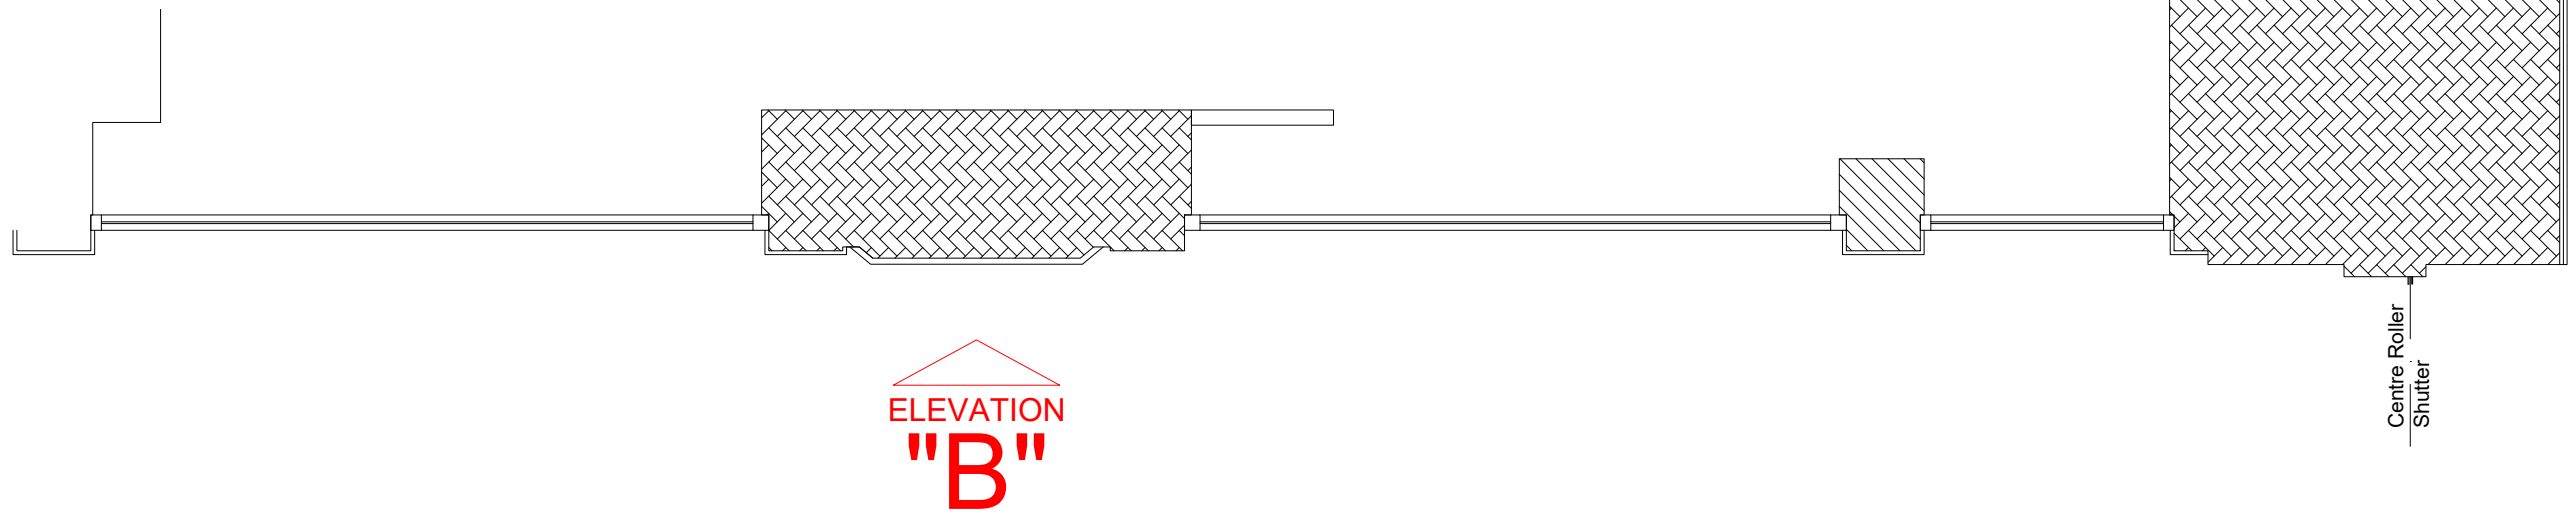

EXISTING PLAN

NOTES

REVISIONS

SURVEY

REFERENCE DRAWINGS
MANSELL DESIGN SURVEY

FIT OUT TYPE
BRANDED BOUTIQUES
PROJECT
IWC / JLC
1 ST ANN'S SQUARE
MANCHESTER
M2 7EF

DESCRIPTION
EXISTING SHOPFRONT ELEVATION AND
INTERNAL ELEVATIONS

SCALE 1:50	DATE 12/05/22
DRAWN BY S.R.B.	JOB No. N/A
DRAWING No. 1615-01-05	REVISION

SIGNET
JEWELERS
Store Development

COPYRIGHT IS RESERVED BY SIGNET TRADING LM, AND IS ISSUED ON THE CONDITION THAT IT IS NOT COPIED OR DISCLOSED BY OR TO ANY UNAUTHORISED PERSONS WITHOUT PRIOR CONSENT FROM SIGNET TRADING LTD.
THIS DRAWING SHOULD NOT BE SCALED. THE CONTRACTOR SHOULD CHECK ALL DIMENSIONS ON SITE. ANY ERROR OR OMISSION SHOULD BE REPORTED TO SIGNET TRADING LM.