
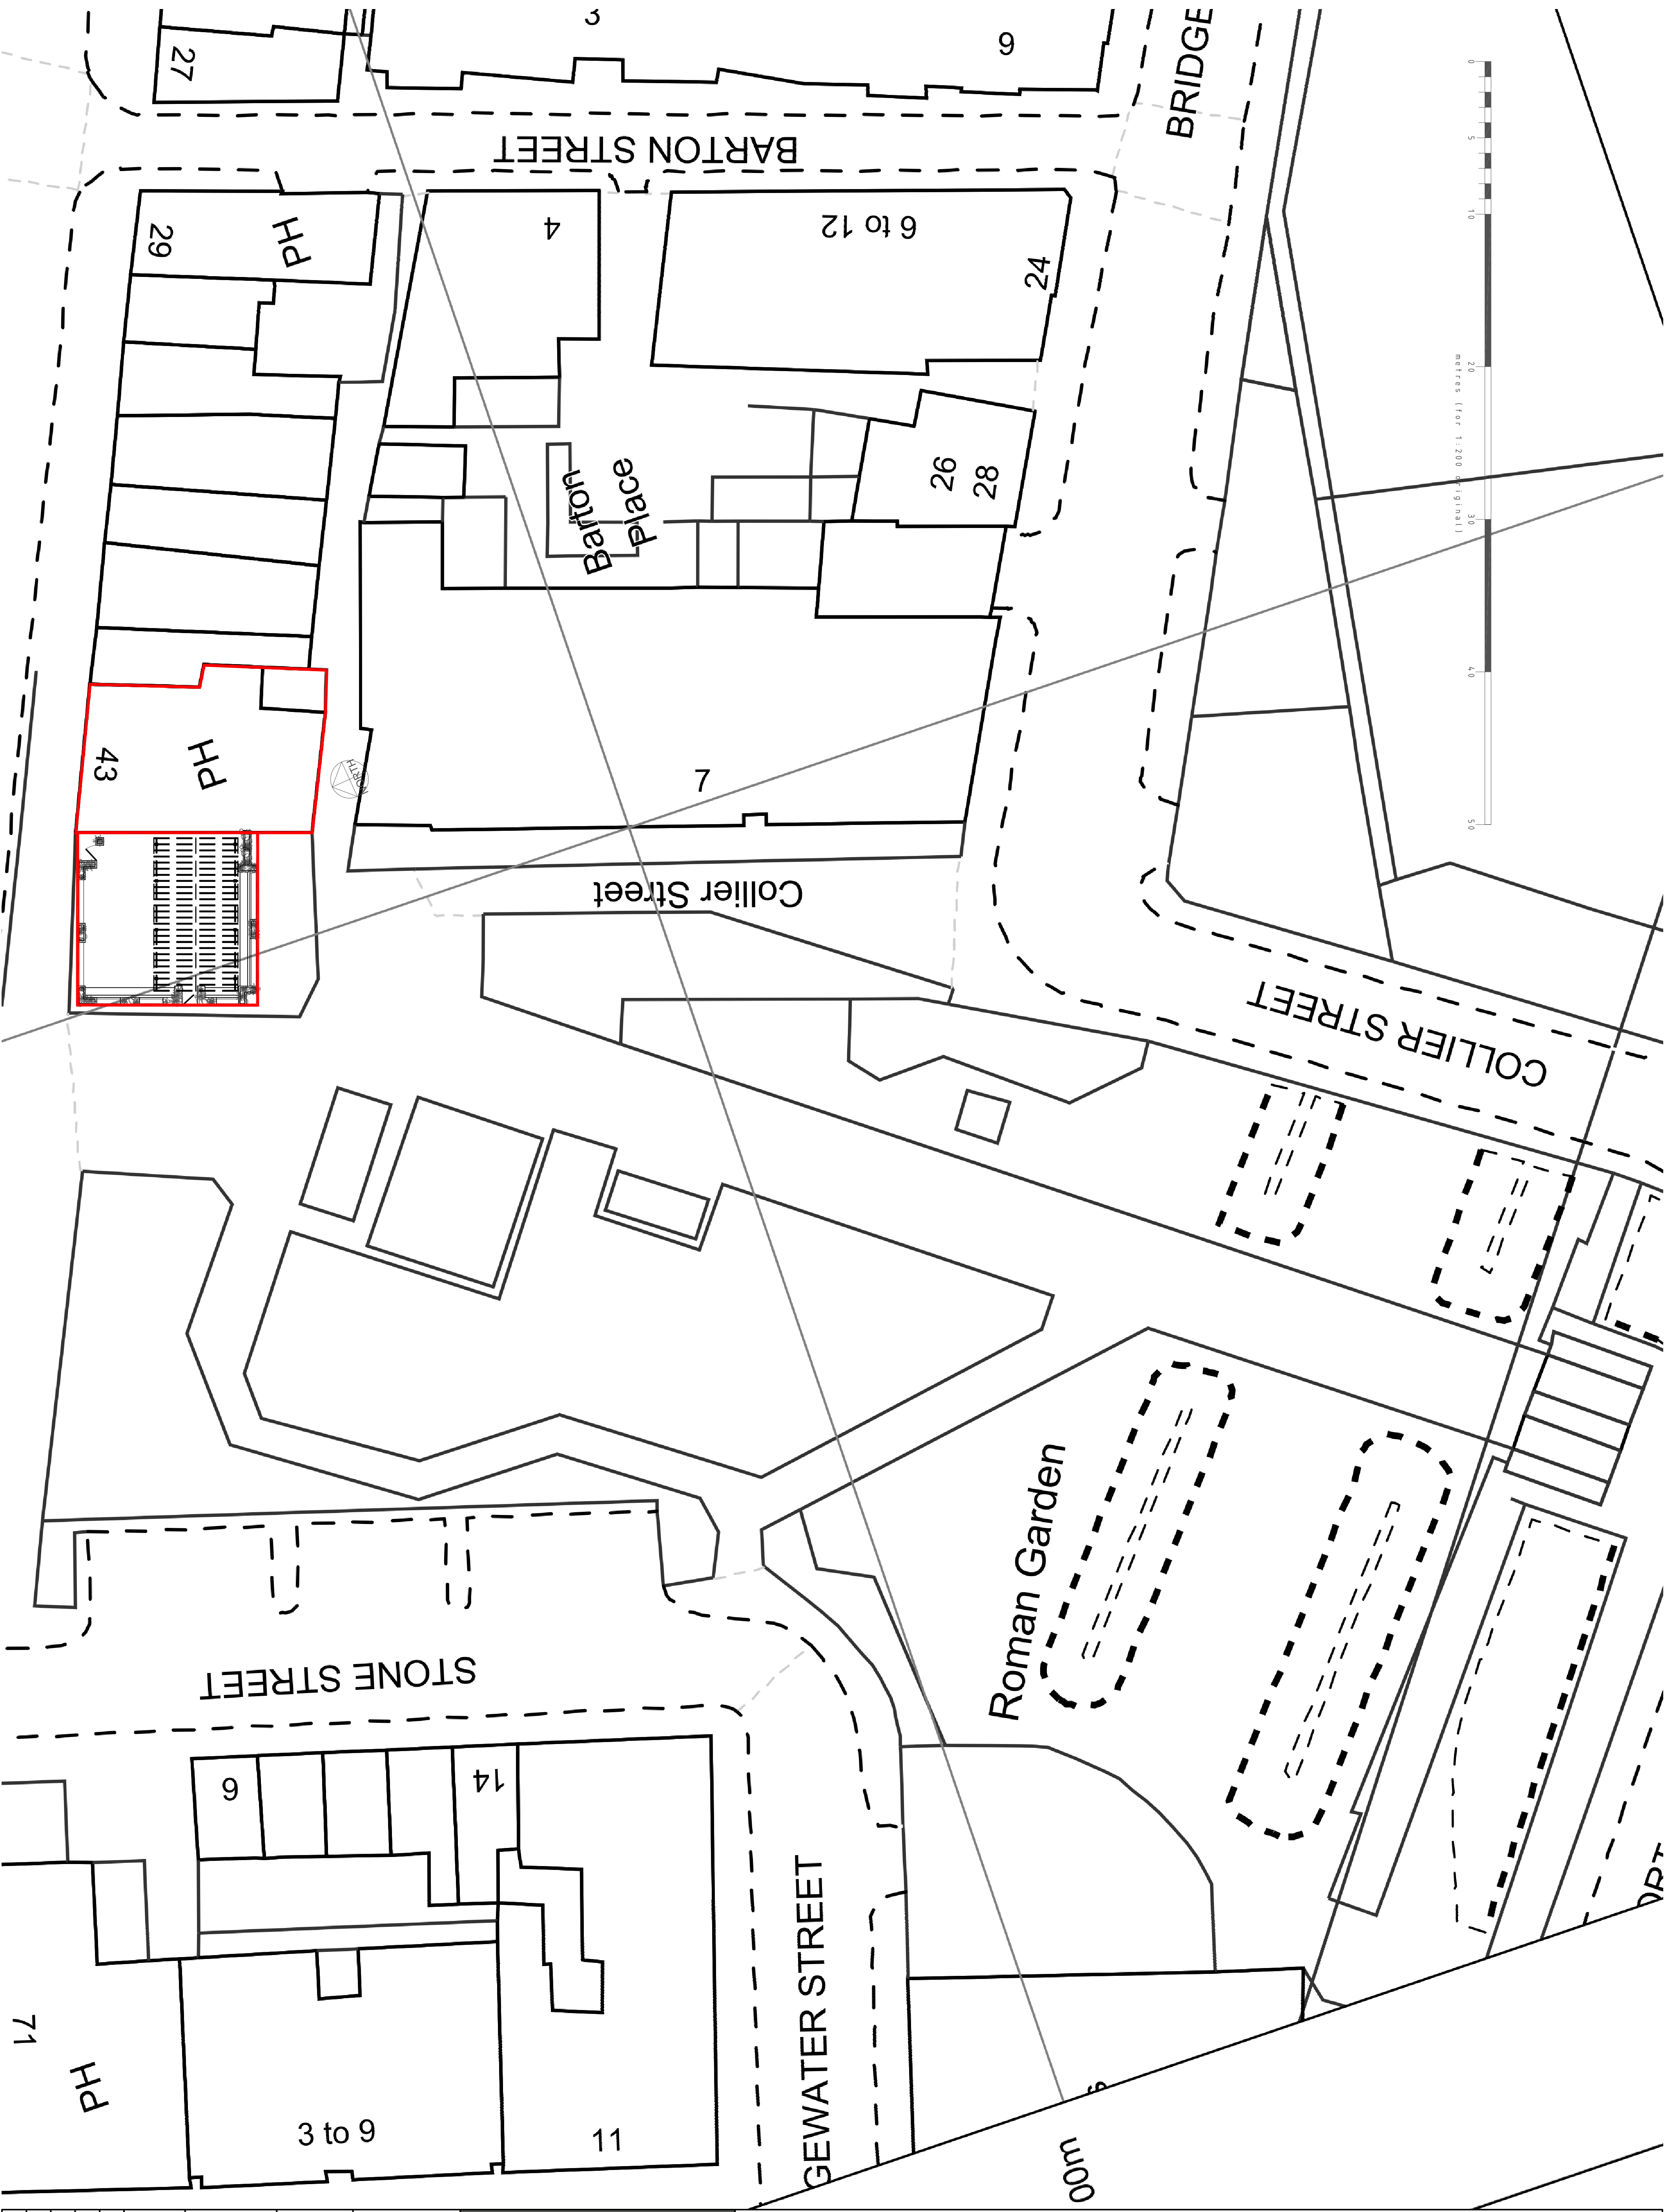


All Dimensions to be checked on site prior to work commencing on site.
All discrepancies must be reported

 

DRD		
ARCHITECTURE INTERIOR DESIGN corporate • hospitality • leisure		
DRD Architectural & Interior Design LTD The Studio 34 Lime Tree Avenue Retford Nottinghamshire DN22 7BA t: +44 (0) 1909 768 763 info@drd-design.co.uk		
CLIENT:	Craft Union Pub Co	
PROJECT:	The White Lion 43, Liverpool Road Manchester M3 4 NQ	
TITLE:	proposed site plan	
STATUS:	PLANNING	
DRAWN BY:	Dave Robinson	
DATE:	08/06/2022	
SCALE:	1/200 @ A1	
DRAWING No:	1852.24	REV: .