



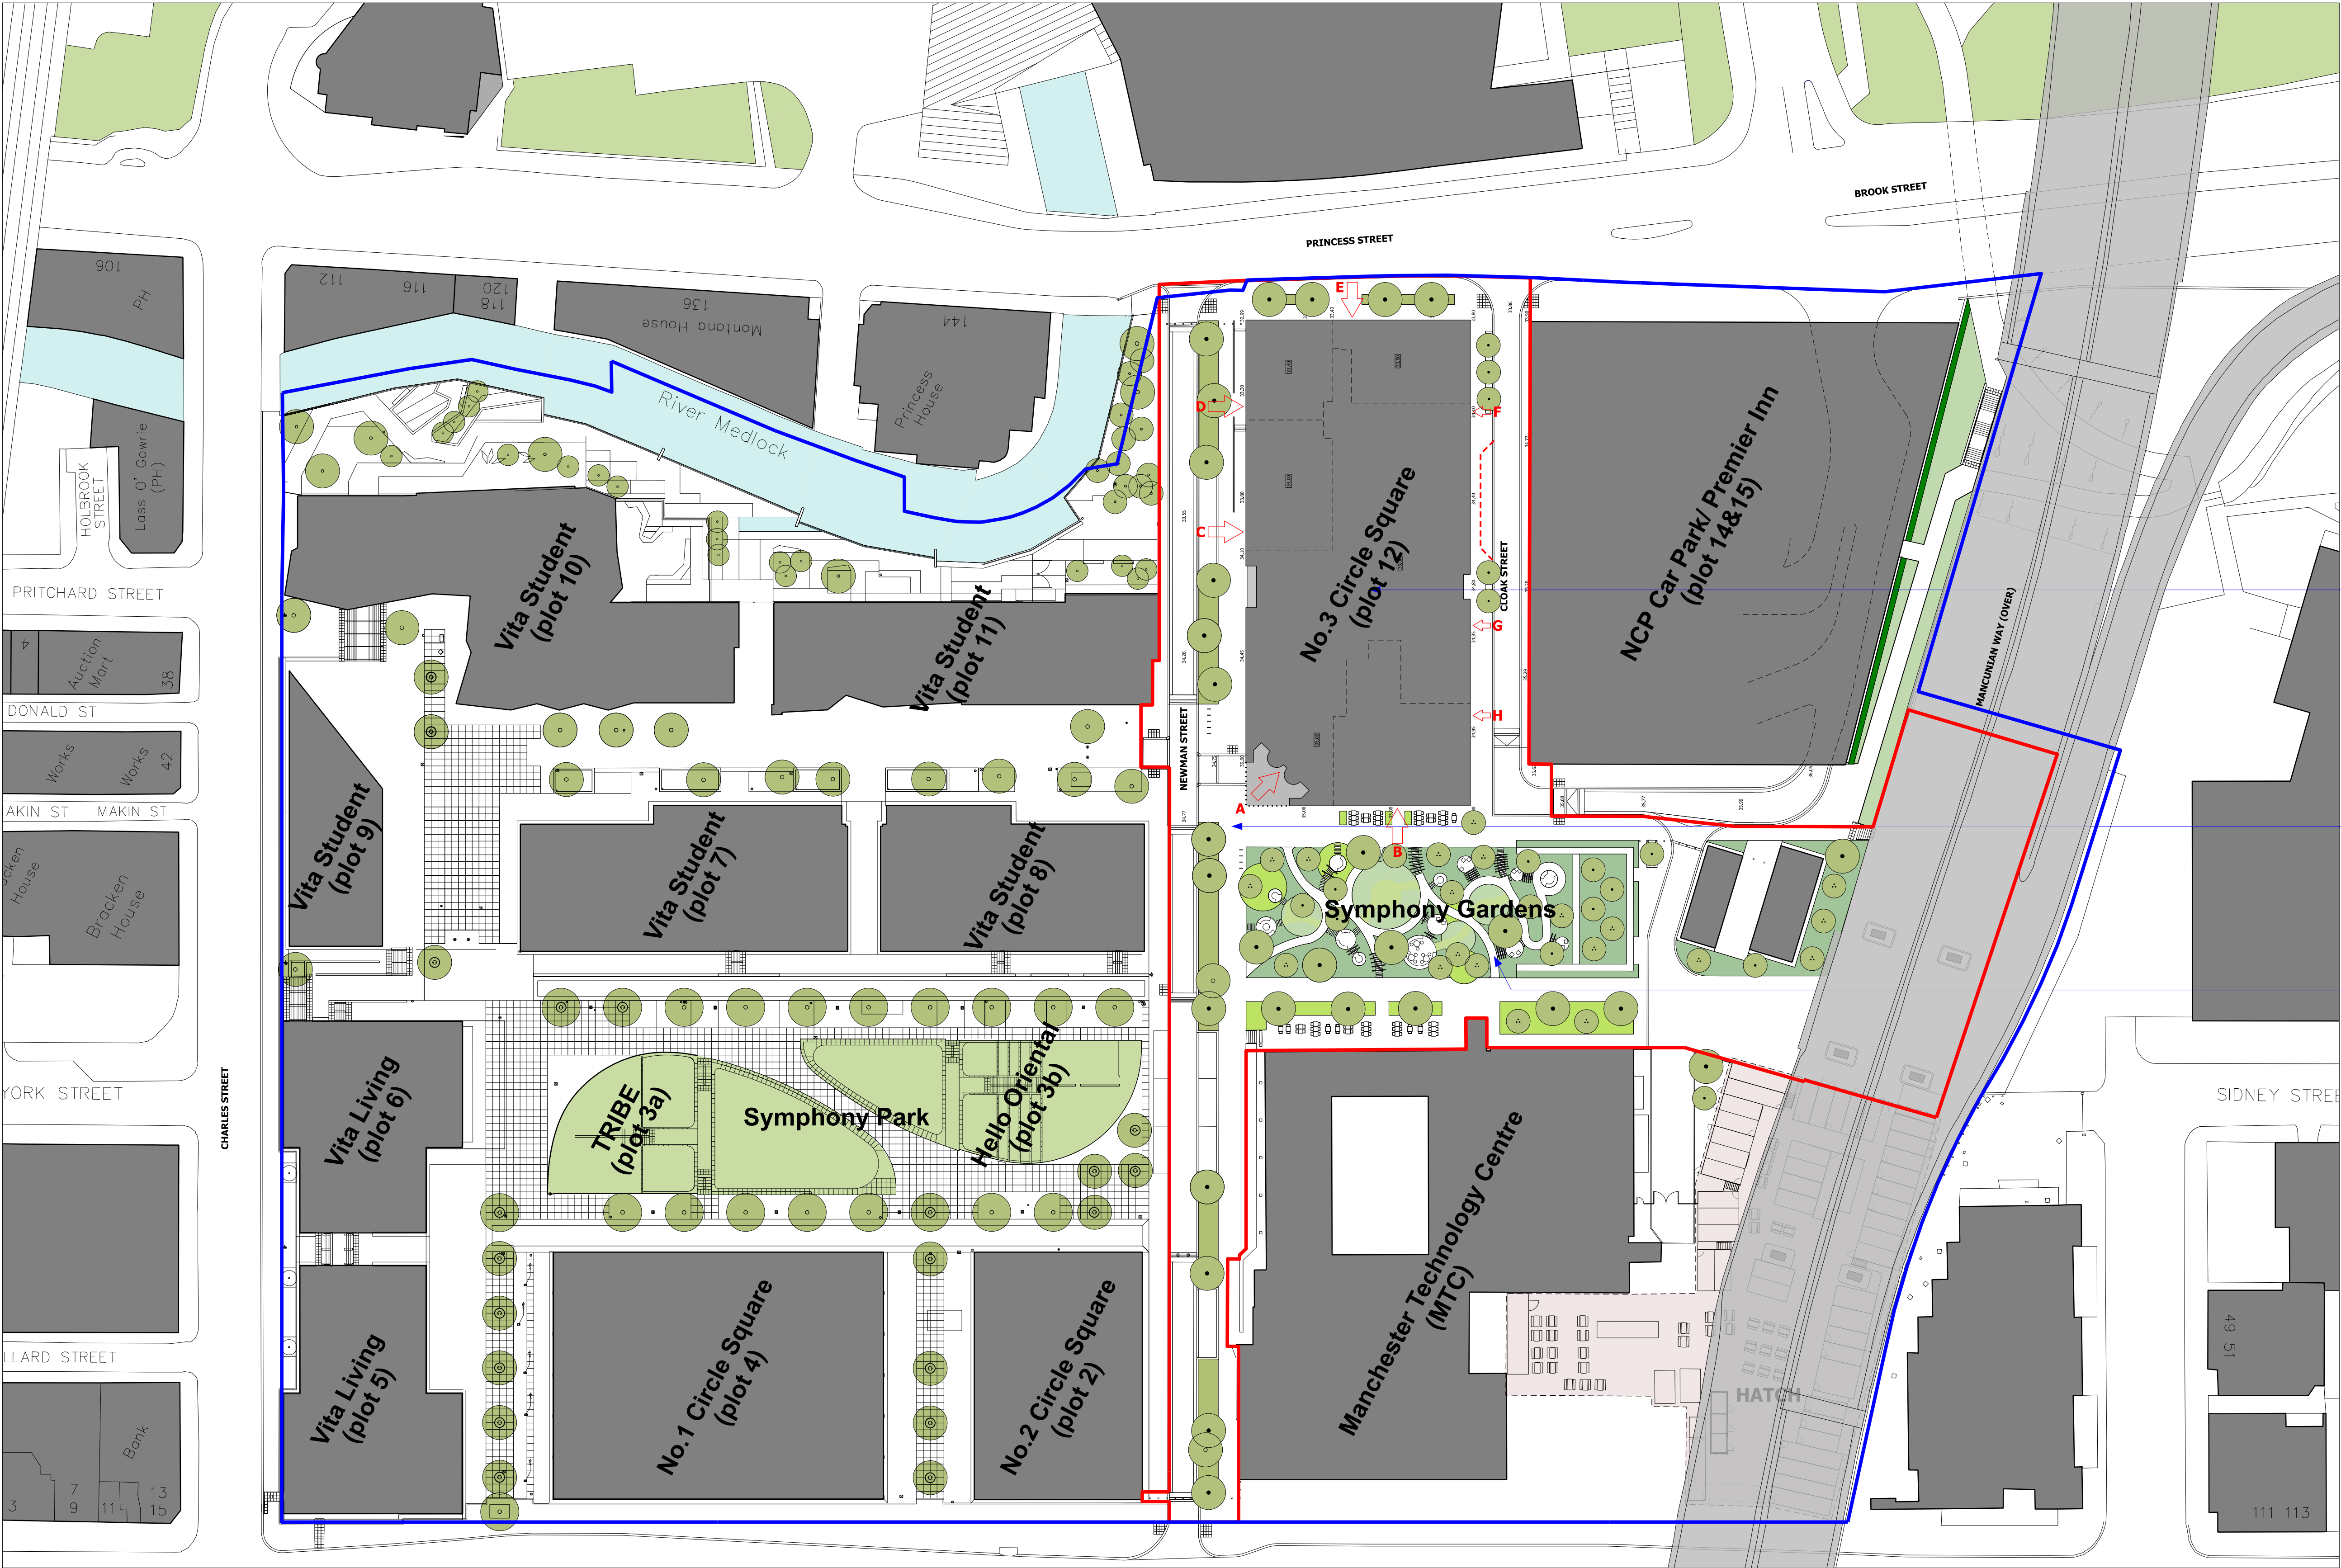

- Planning Application Boundary
- Land in the Ownership of the Applicant
- Building Entrances:
- A. Office Reception
 - B. F&B Unit entrance
 - C. Retail Unit #2
 - D. Retail Unit #1
 - E. Cycle Facilities
 - F. Retail Unit Servicing
 - G. Office Floors & Amenity Servicing
 - H. F&B unit Servicing

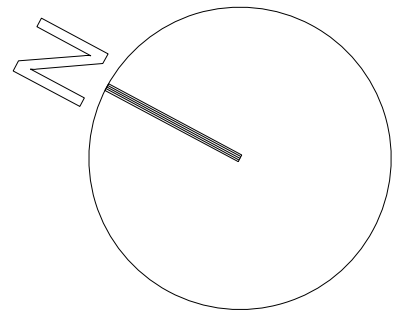

Proposed Office Building

For all road alteration works refer to Landscape Architects drawings

Symphony Gardens - Proposed Landscape: refer to Landscape Architects' drawings

bridge
architects

address 14 Old Mill Street, Manchester, M4 6DZ
directors Russell Bridge RIBA ARB Victoria Hilton ARB

phone 0161 679 2828 web www.bridgearchitects.com
company # 07793934 email info@bridgearchitects.com

revision notes
rev P01 - 2022-02-04 - Stage 2/Work in Progress Issue
rev P02 - 2022-05-01 - Work in Progress/Planning Issue
rev P03 - 2022-06-01 - Planning Issue
rev P04 - 2022-10-19 - Site store removed from below Mancunian Way

project No.3 Circle Square
client Bruntwood SdTech
job no. 0256
drawing no. CS3-BAR-03-XX-DR-A-05-0100

drawing title
drawing scale
drawing rev

Proposed Site Plan
1:500 @ A1; 1:1000 @ A3
February 2022
P04

PLANNING bridge
architects

Do not scale from this drawing - use figured dimensions only
This design and drawing is the copyright of bridge architects Ltd and
may not be reproduced in any form without prior written consent.
Issue of the drawing does not impart any liability or implied copyright warranty.