




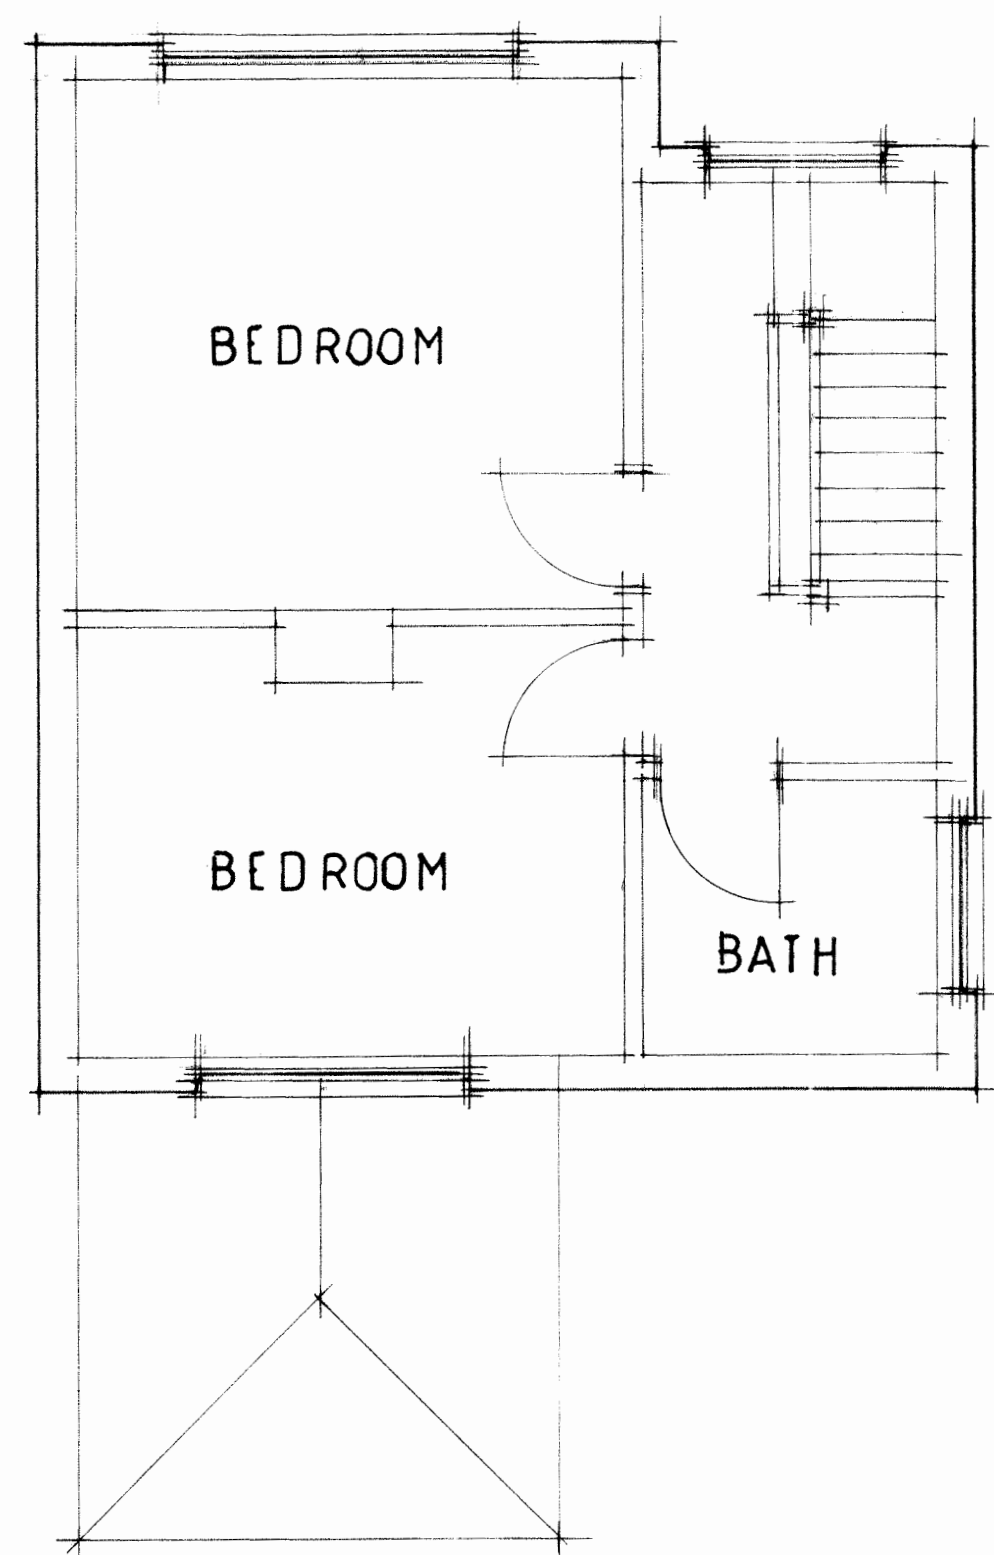

FIRST FLOOR

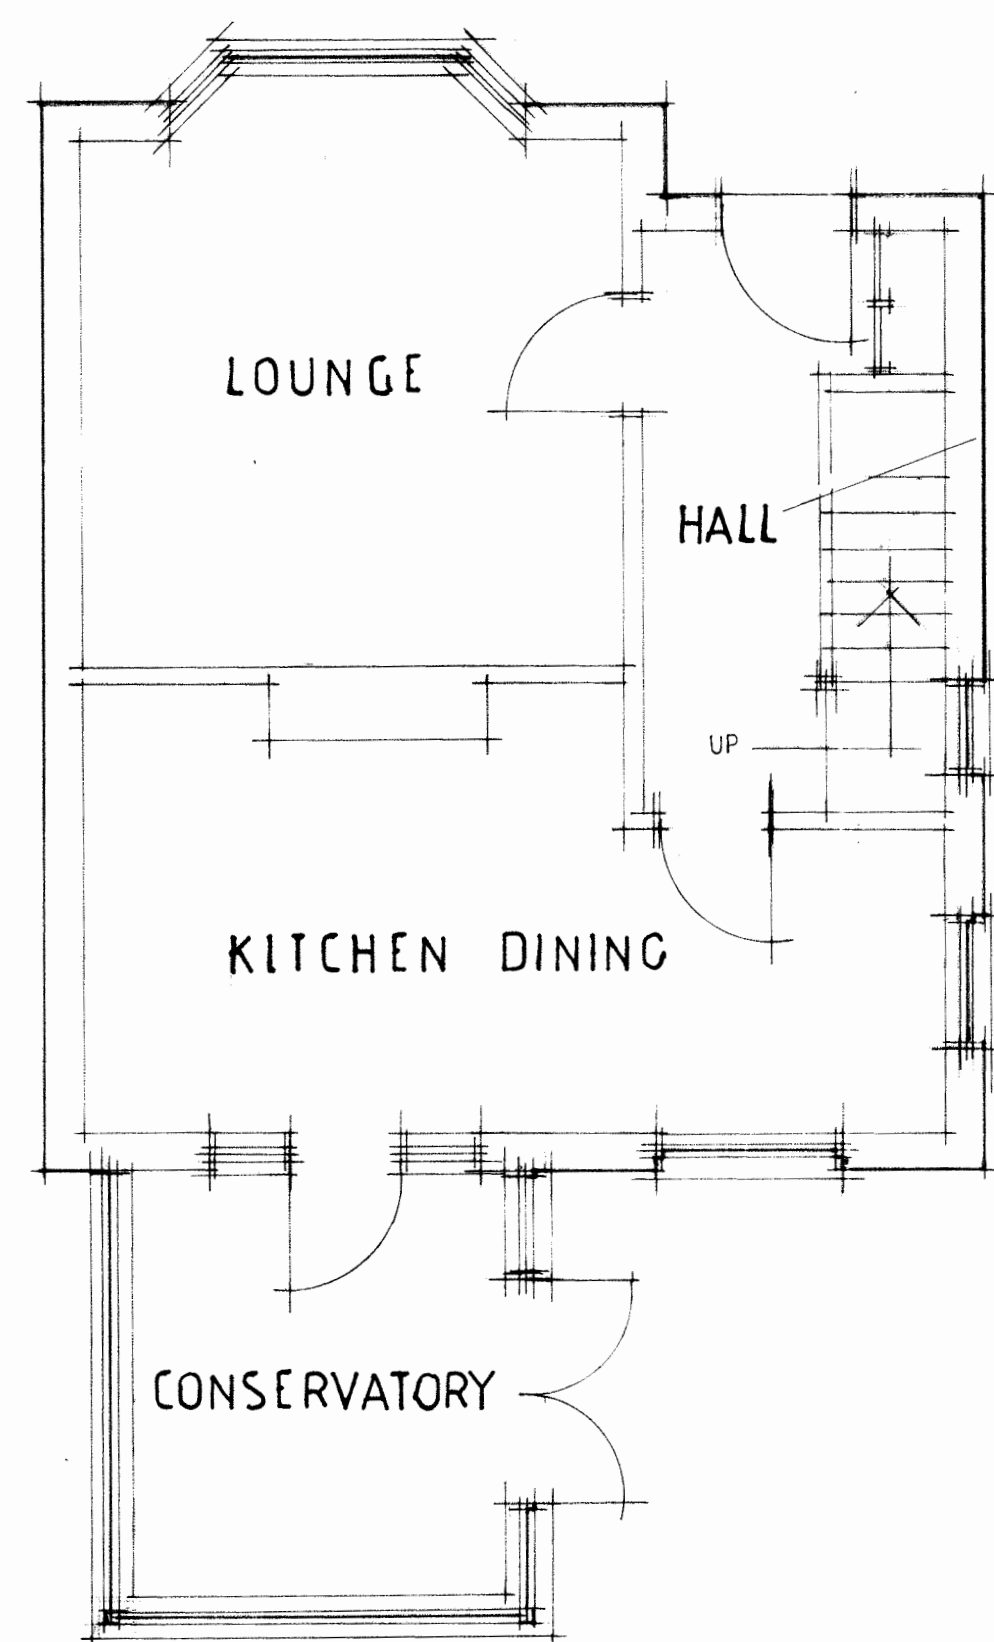


GROUND FLOOR

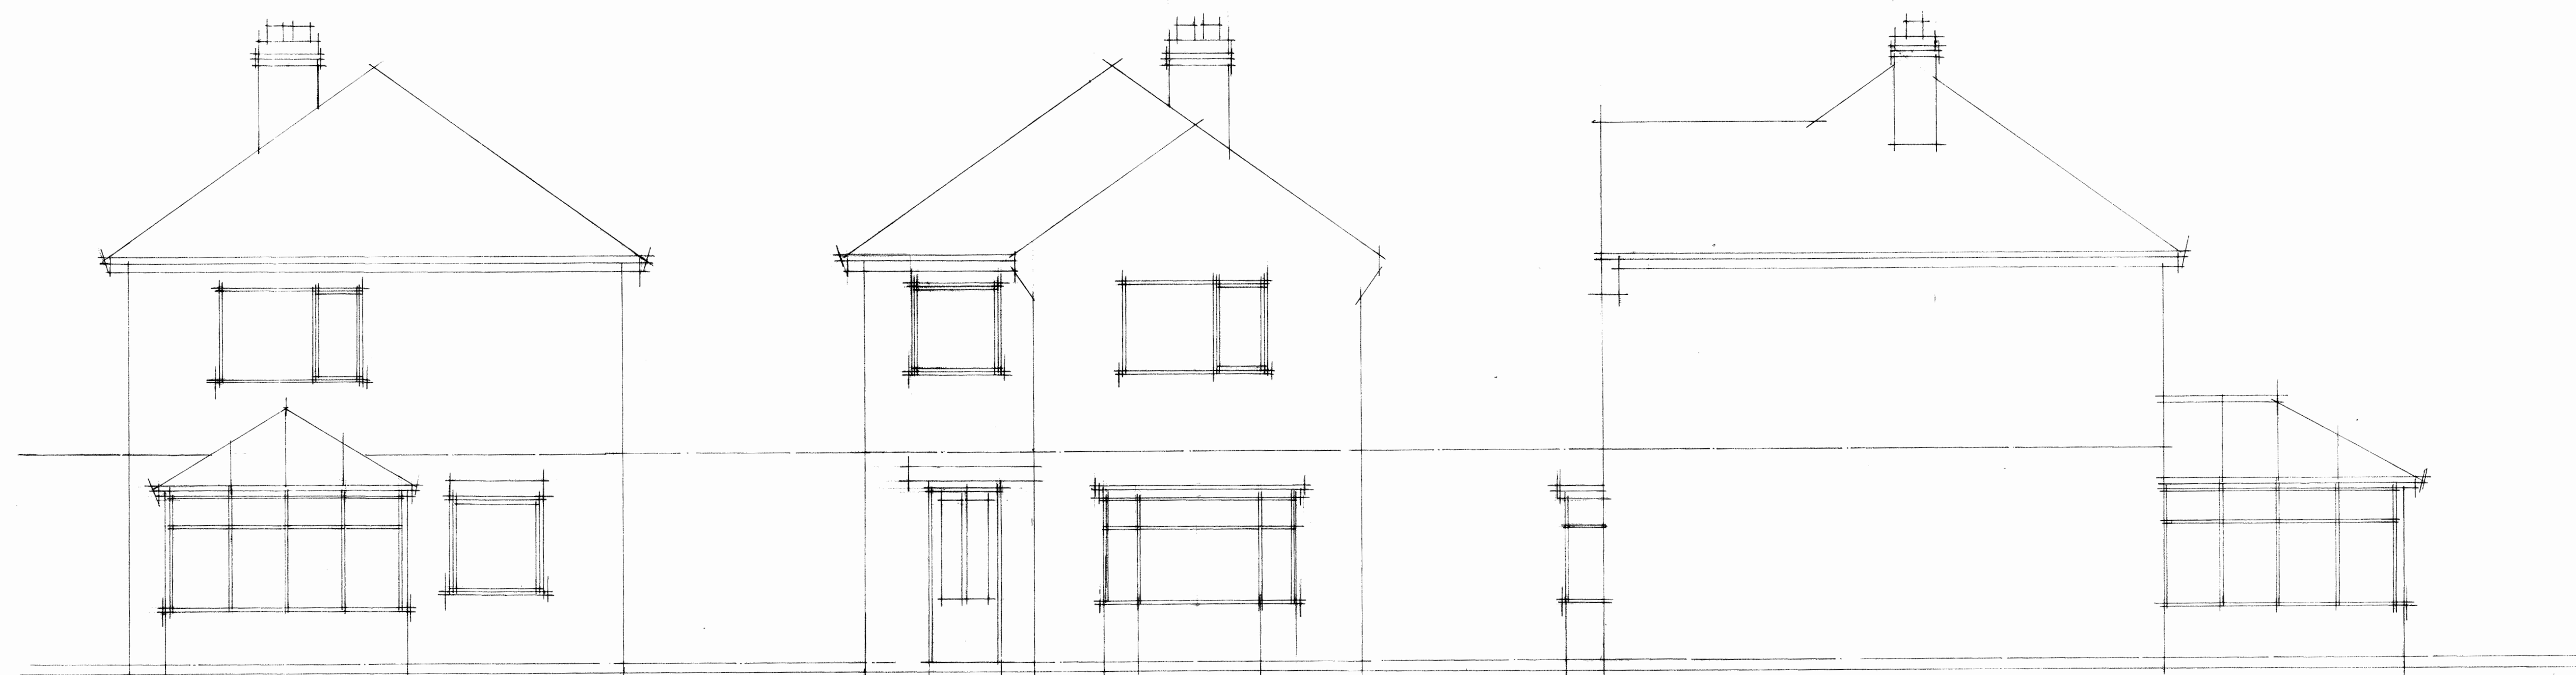


WEST ELEVATION

EAST ELEVATION


NORTH ELEVATION

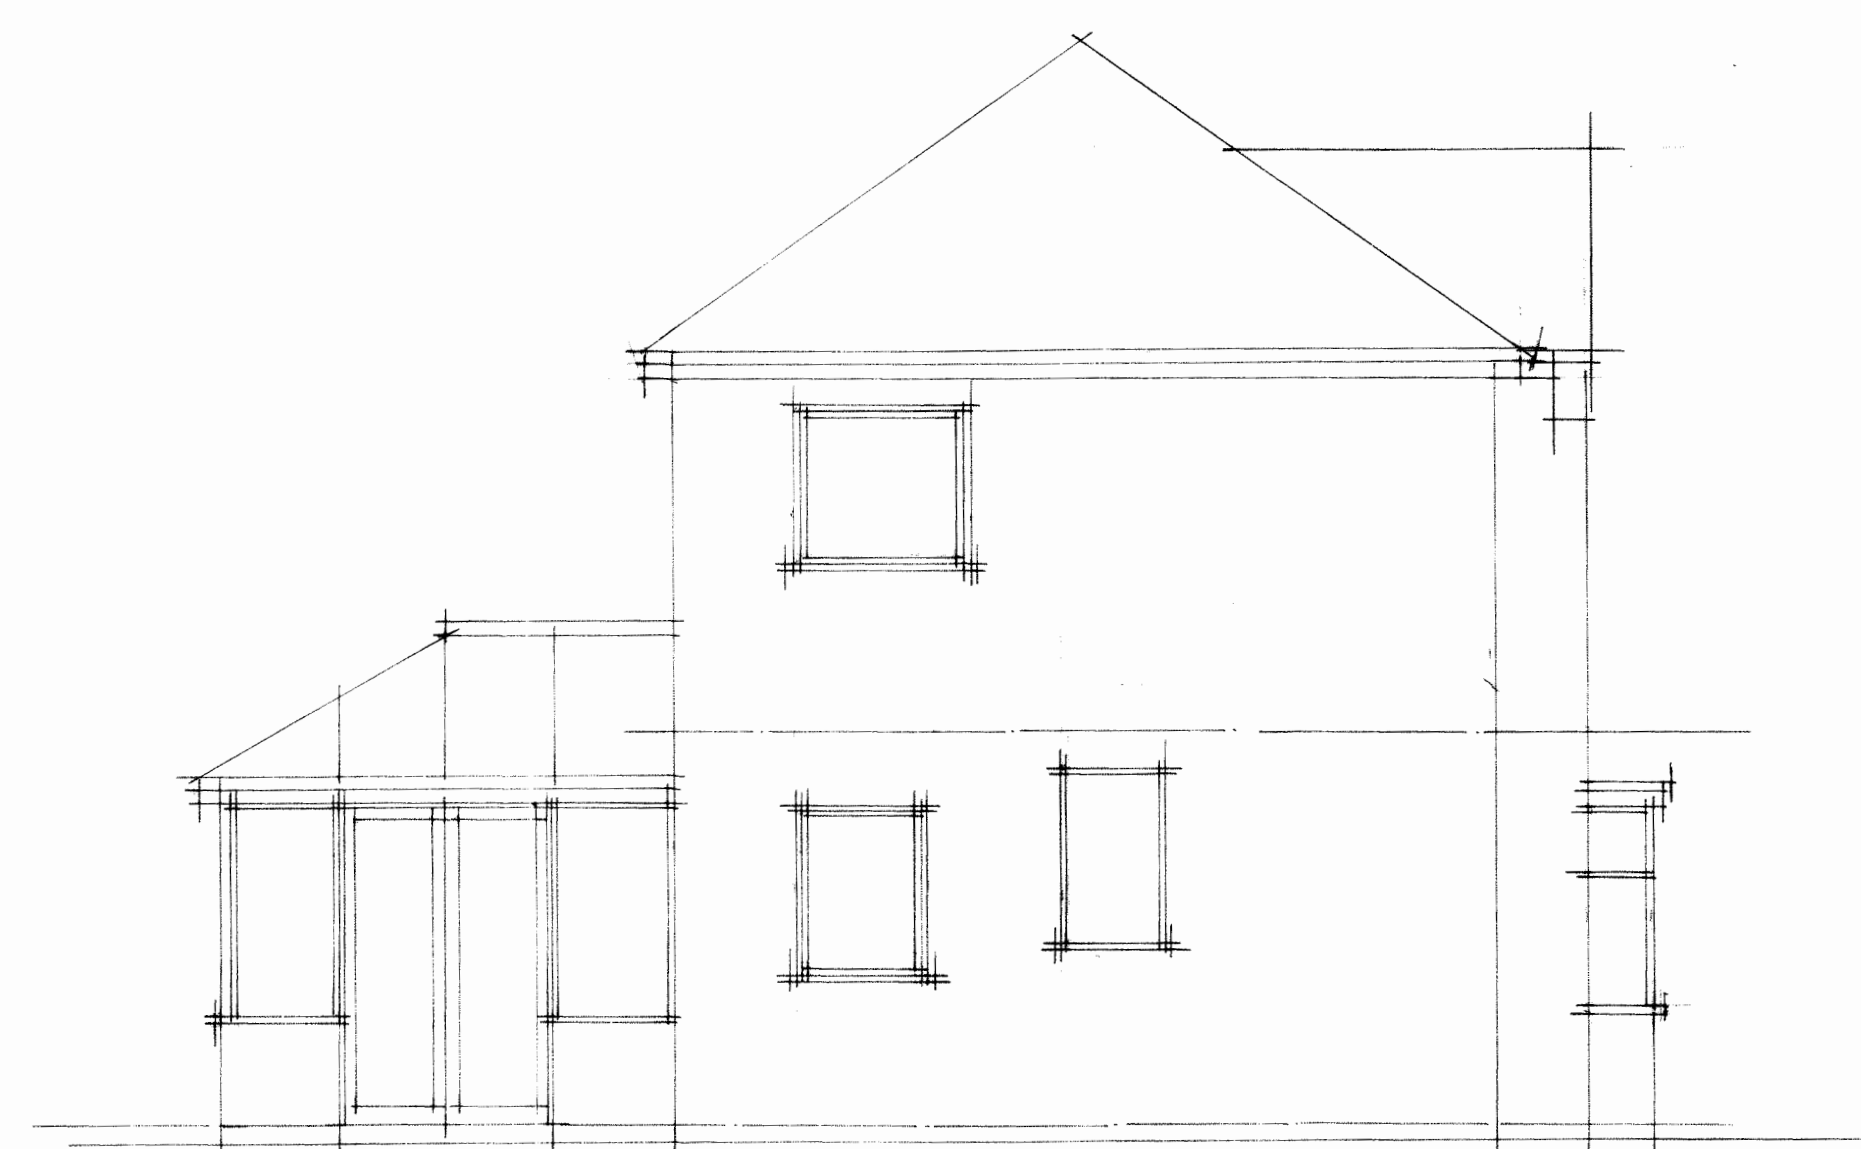

SOUTH ELEVATION

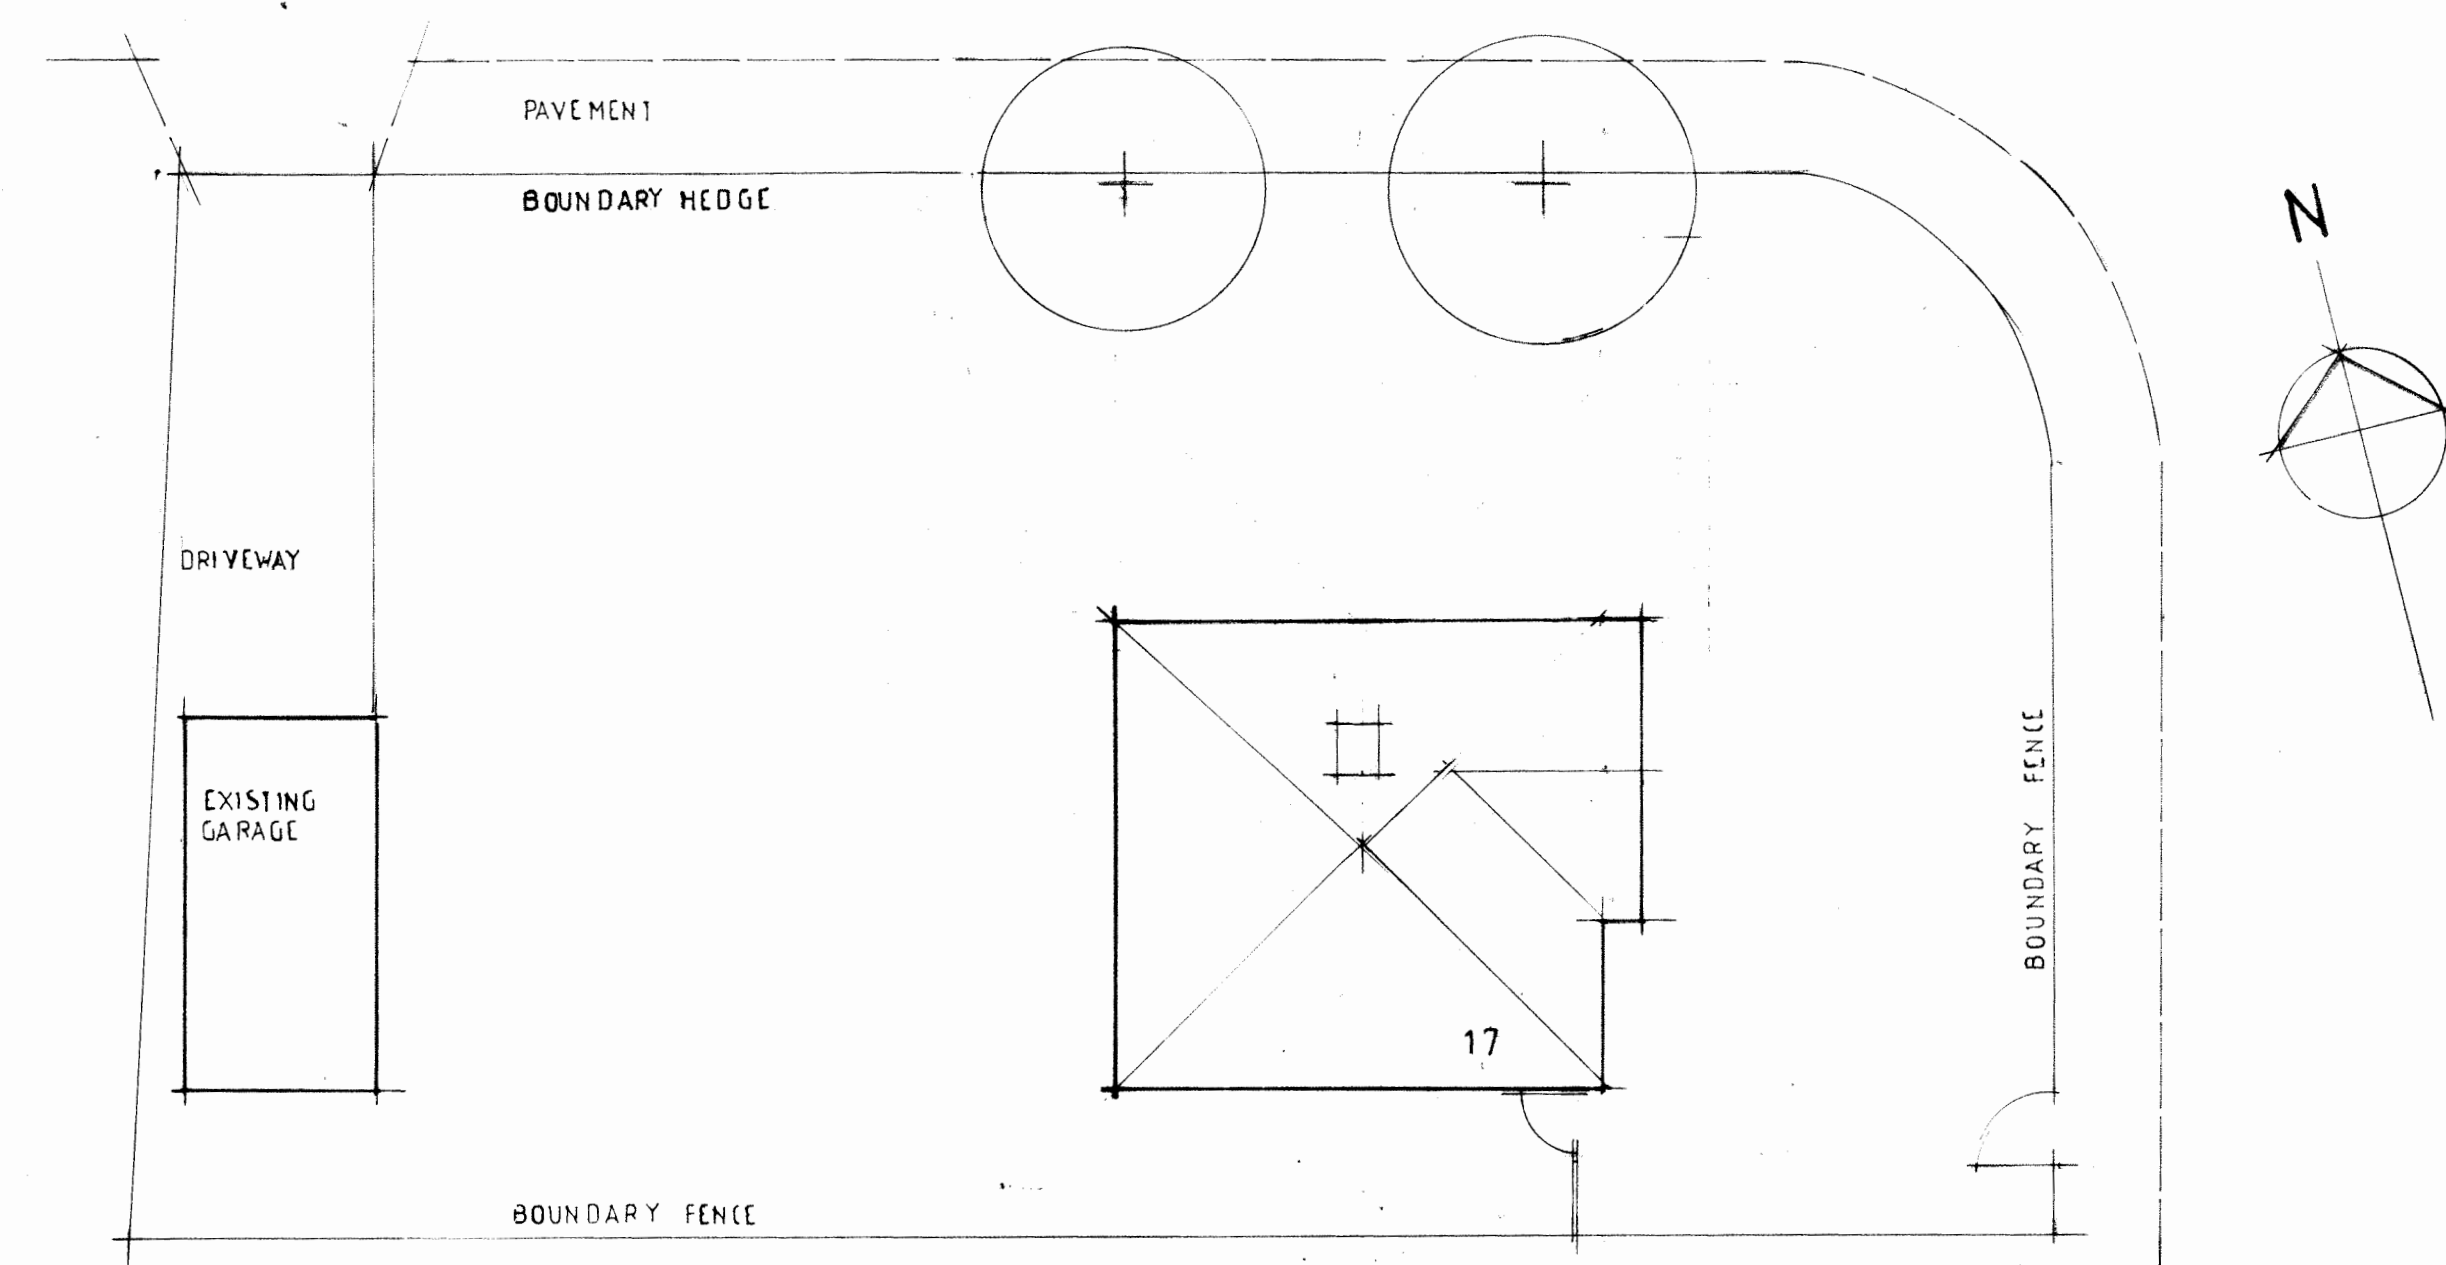

SITE PLAN 1:100  
AS EXISTING

 

PROPOSED EXTENSIONS AT  
17 DUNNISHER ROAD WYTHENSHAW  
MANCHESTER M23 2YF

PLANS ELEVATIONS AS EXISTING

Scale 1:50 W619/1

