


The Contractor is to check and verify all building and site dimensions, levels and sewer invert levels at connection points before work starts.

This drawing must be read with and checked against any structural or other specialist drawings provided.

The Contractor is to comply in all respects with the current Building Regulations whether or not specifically stated on these drawings.

This drawing is not intended to show details of foundation or ground conditions. Each area of ground relied upon to support the structure depicted must be investigated by the Contractor and suitable methods of foundation be provided.

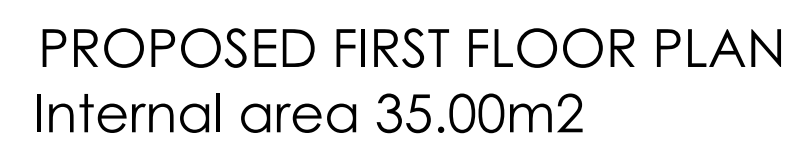

Drawing Status				
Construction Status				
C.	Gable window omitted from first floor plan.	SN	03.10.22	
B.	Roof line revised.	SN	25.08.22	
A.	Floor Plans revised.	SN	23.08.22	
Rev.		By	Date	

299 New Bank Street
Manchester
M12 4HW

Checked	Drawn By SRN	Scale 1:50 @A1	Date June 22
Drawing Number 11-22 NB102			Rev. C