


KEY

Extent of clearance

NOTE: ALLOW FOR ALL ITEMS FOR REMOVAL TO BE DISPOSED OF FROM SITE OR RECYCLED WHERE POSSIBLE

All existing windows to be removed and replaced - refer to Elevation drawings for quantities

Carefully remove existing entrance door (1 no.) and make good to reveal to finish flush with existing levels, ready to receive new decoration

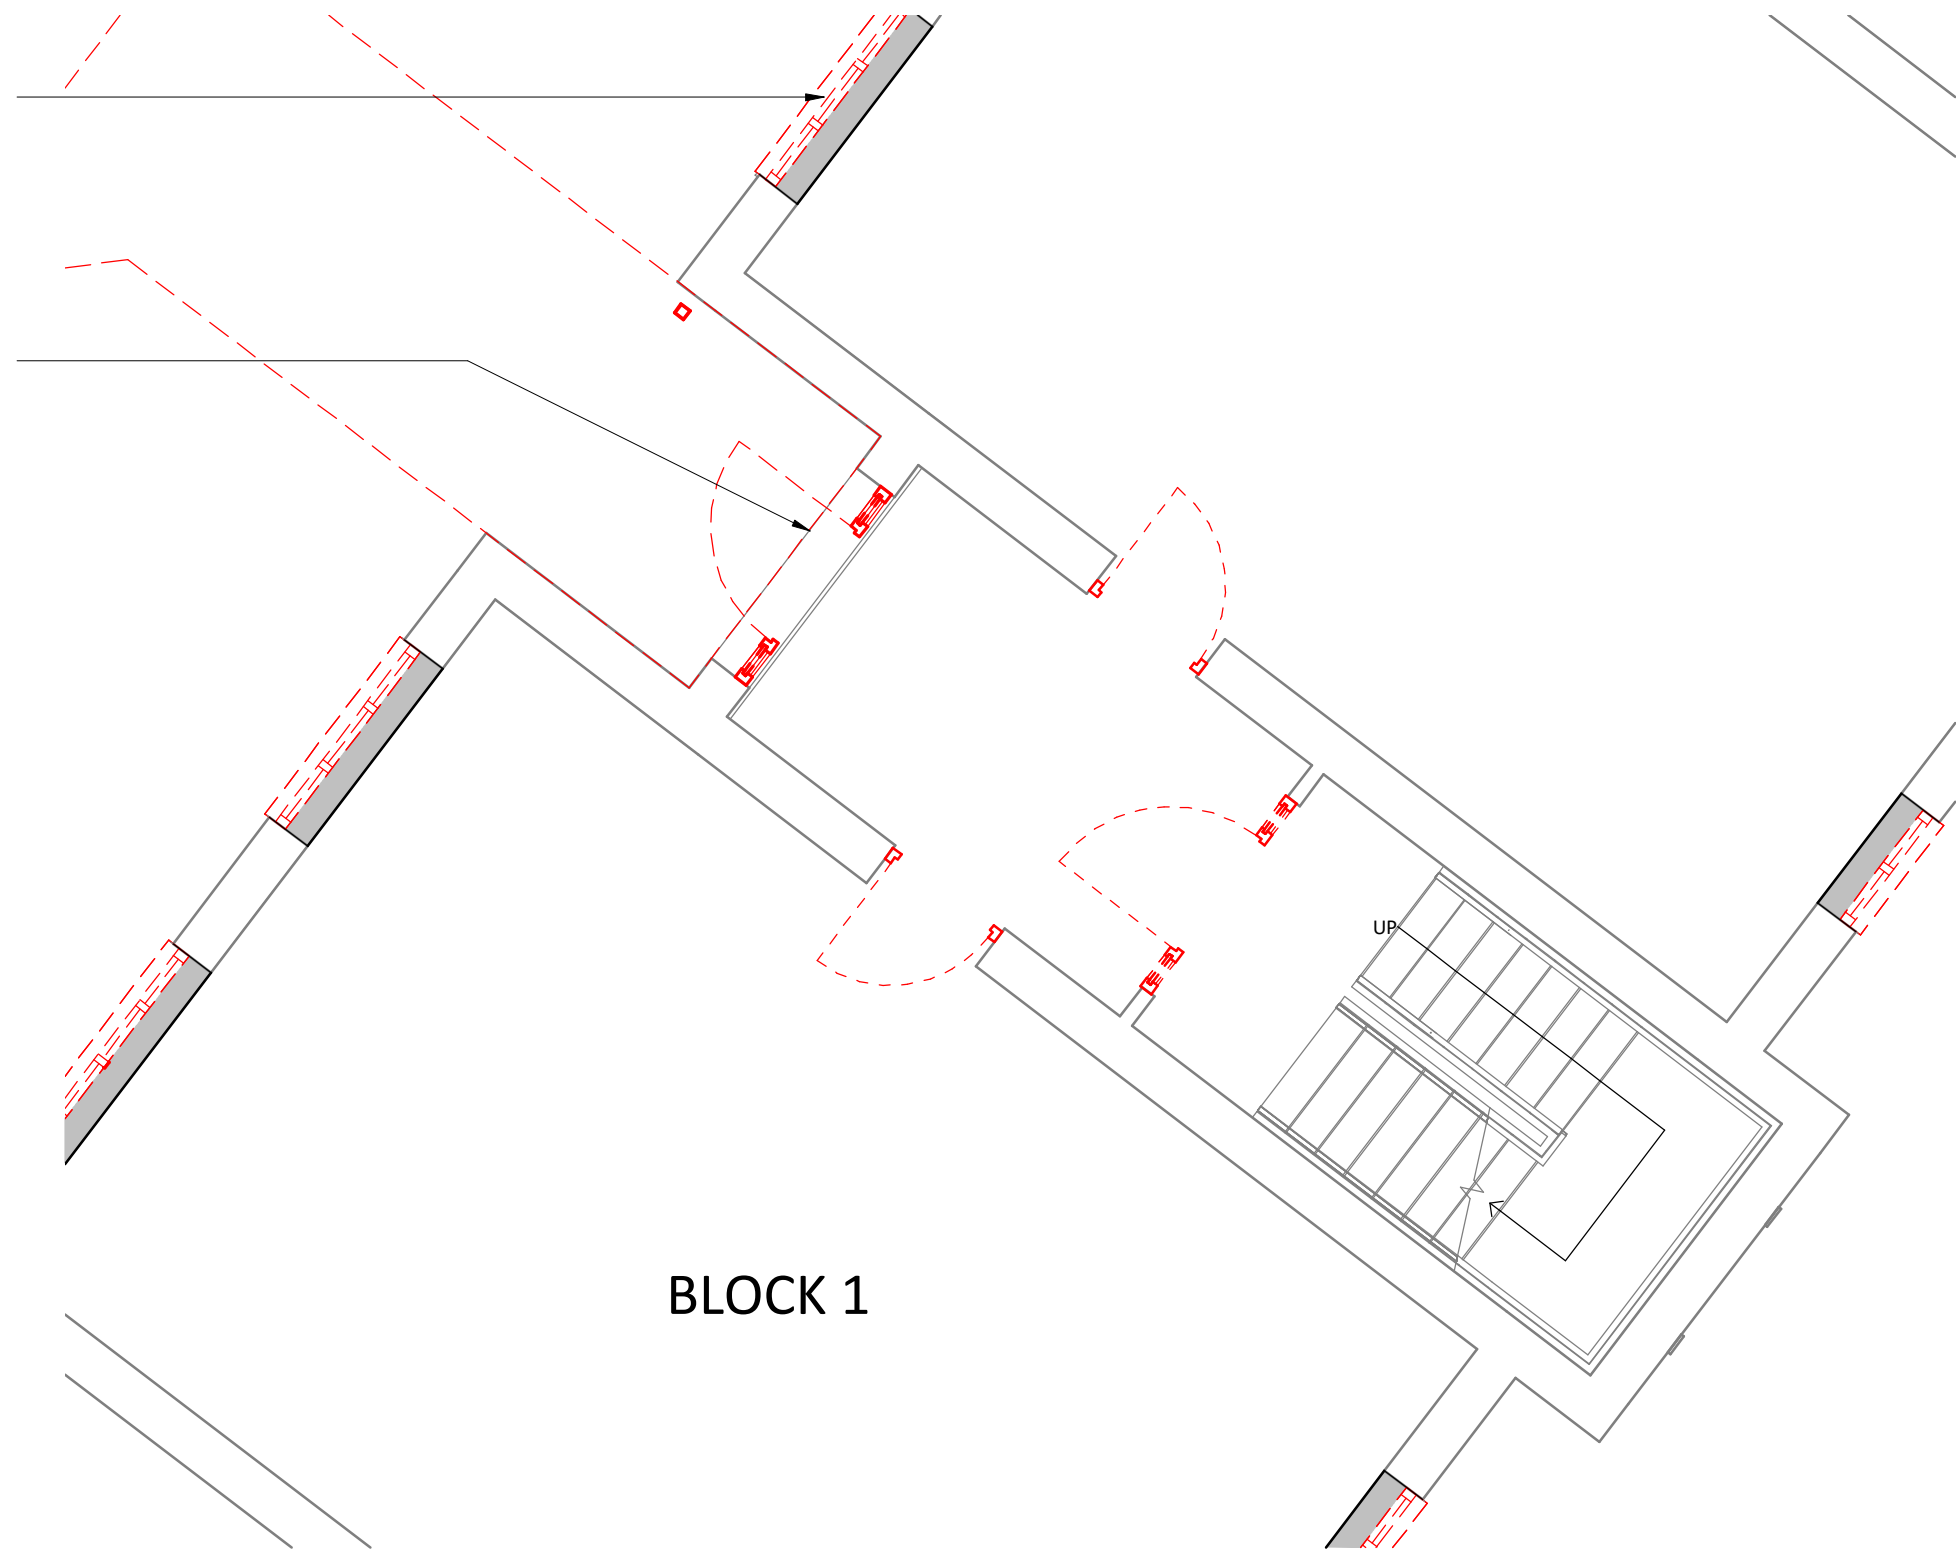


Block 1 - Ground Floor Clearance Plan

1 : 50

Supply and install new external door & glazing to each side in accordance with pattern drawing. All new doorsets, glazing and locks to PAS 24 or equivalent Secured by Design certification

Existing path retained in place

Supply and install new Intratone (or similar approved) door entry system to specialist design

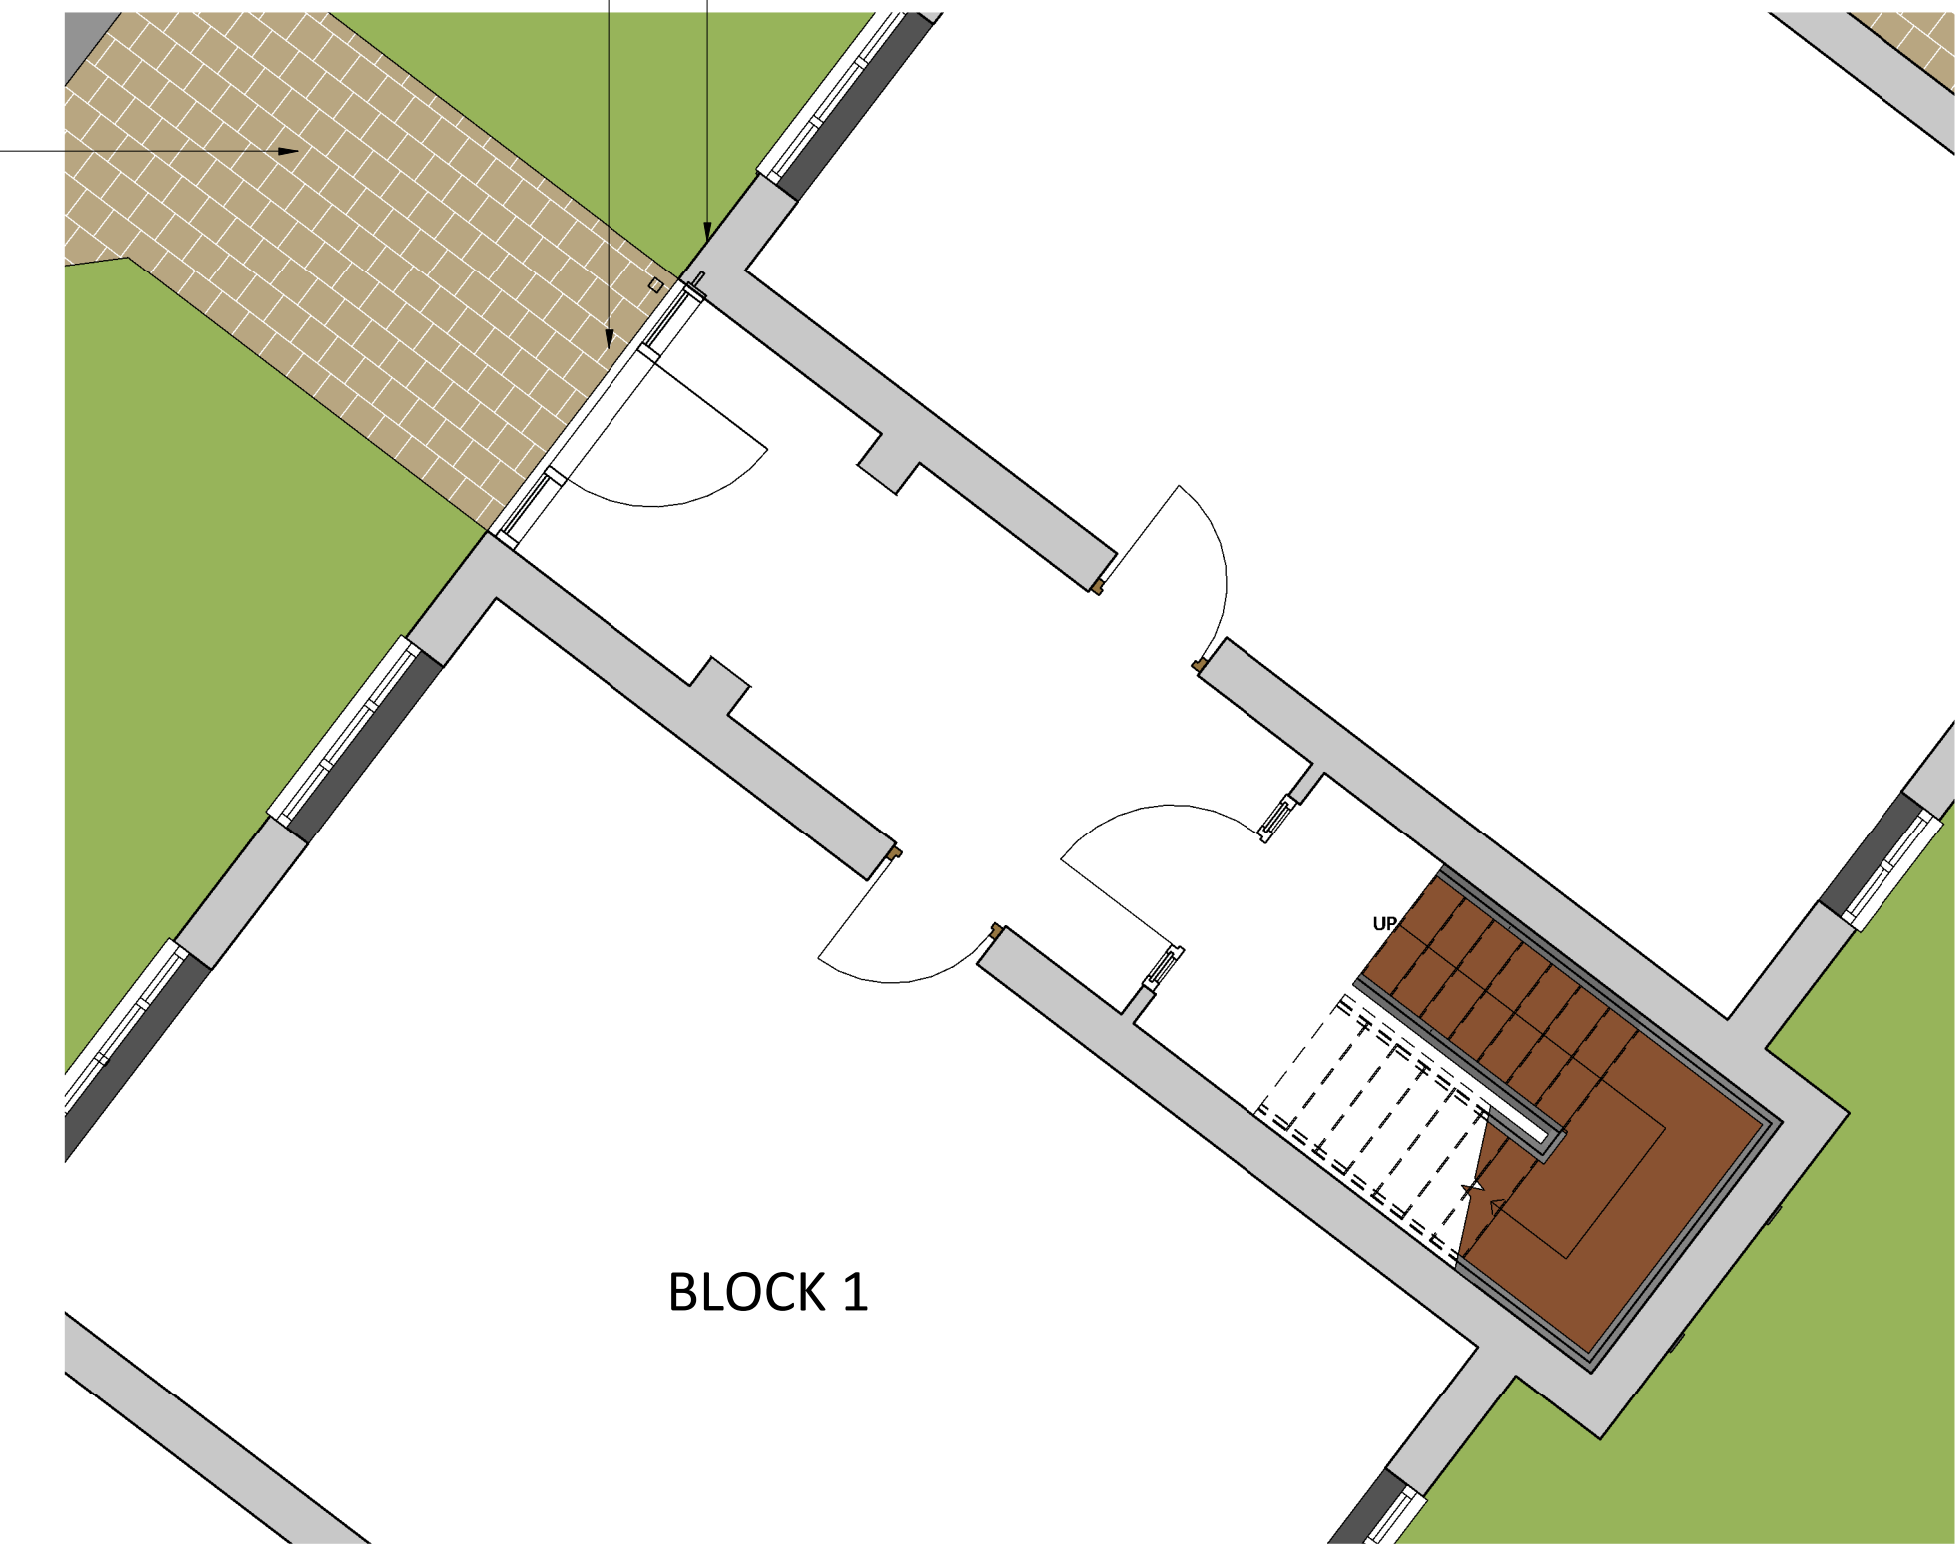

Block 1 - Ground Floor New Works Plan

1 : 50

3	22.08.22	LT	Design of front doors amended for Planning
2	22.08.22	LT	Front porches omitted. Added new doors flush with front & canopies. Video entry system omitted. Intratone system added.
1	29.07.21	JP	Amendments made following client meeting and site visit.
Rev	Date	Int	Description



CLIENT:

ARAWAK WALTON

PROJECT:

Mary Seacole Gardens

DESCRIPTION:

BLOCK 1 - Ground Floor Plan

PURPOSE OF ISSUE:

Planning

DRAWN BY: CHECKED DATE: SCALE @ A1:

JP LT 07/09/21 1 : 50

JOB NO: STATUS CODE: DRAWING NO: REV

3928 S2 106 3

FILE IDENTIFIER:

MS-BTP-00-ZZ-DR-A-3928_106.3