



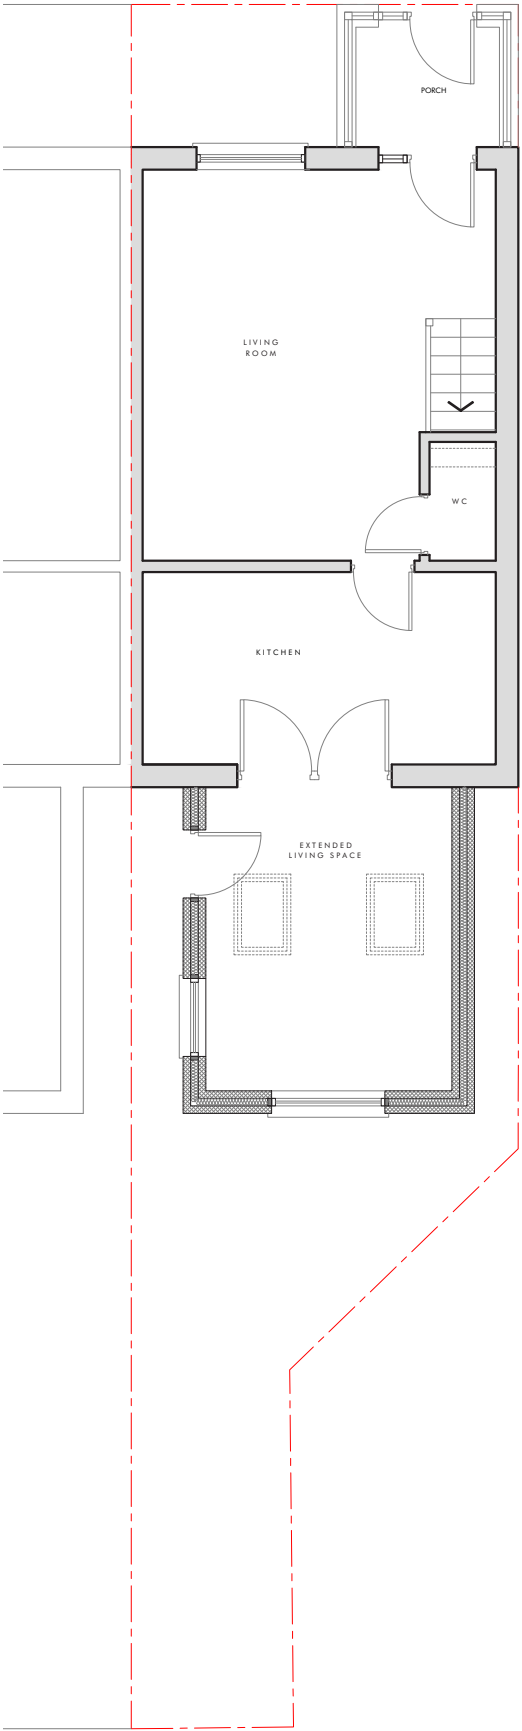

PROPOSED GROUND FLOOR PLAN
1:100 @ A3

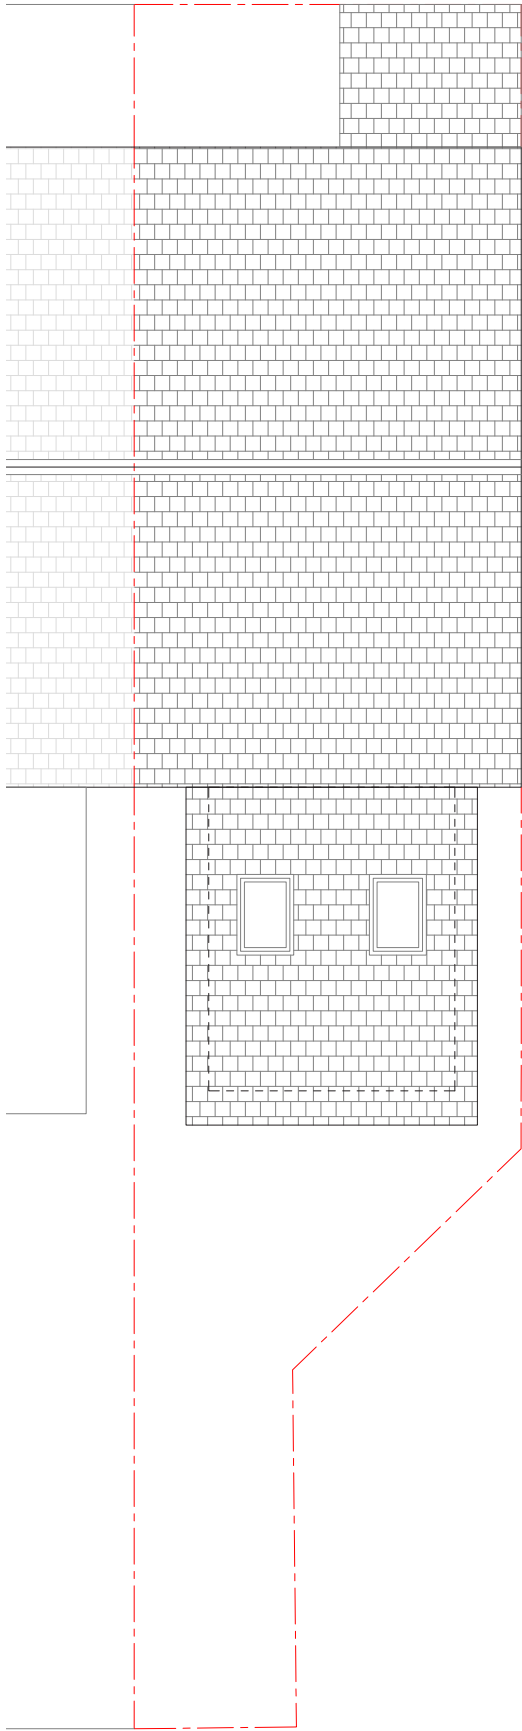

PROPOSED ROOF PLAN
1:100 @ A3

Dimensioning

Figured dimensions only to be taken from these designs and drawings. Work to annotated dimensions only. All dimensions to be checked on site. Architectural designers to be informed immediately of any discrepancies before work proceeds. Drawings are to be read in conjunction with relevant specifications, structural engineers and service engineers' drawings.

Rev	Description	Date
A	Issued for Planning	04/10/22
B	Porch added	20/10/22



SALEEM
ARCHITECTS

Client	Homeowner
Project	12 Celia Street Crumpsall M8 5UB
Drawing Title	Proposed Plans
Revision	B
Scale	1:100 @ A3
Date	Oct 2022
Drawing No. :	Sheet 3