





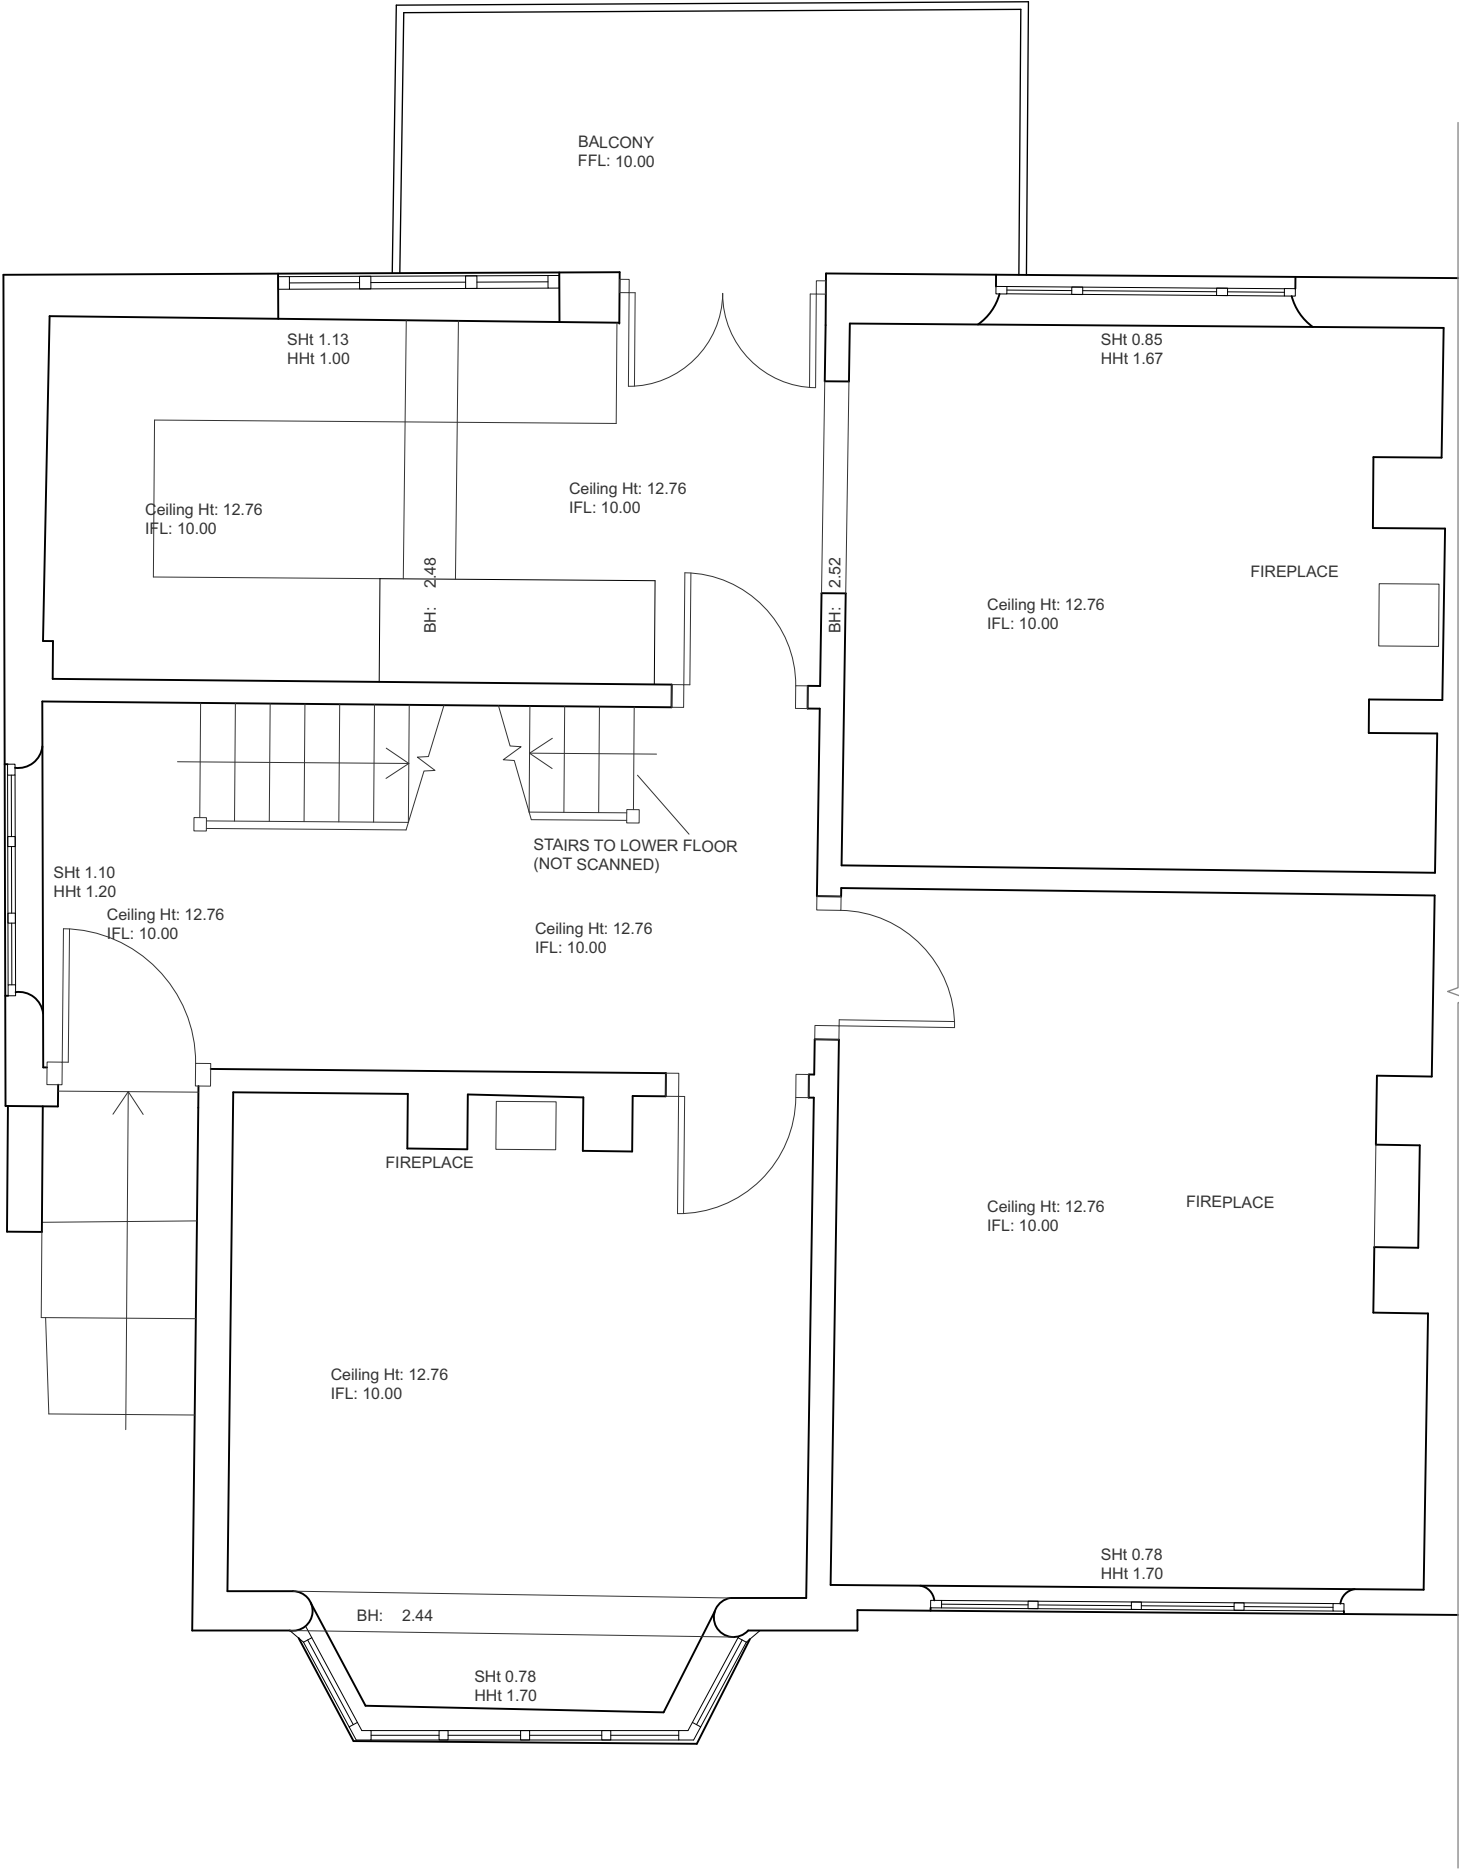


FOR PLANNING

 


EDITORIAL
STUDIO

Drawing
Existing
East Elevation
Project
Meadow Bank
Contact

post@editorialstudio.com
Scale 1:50 @ A3 Date 22.07.21 Drawing No. 032_L05_01

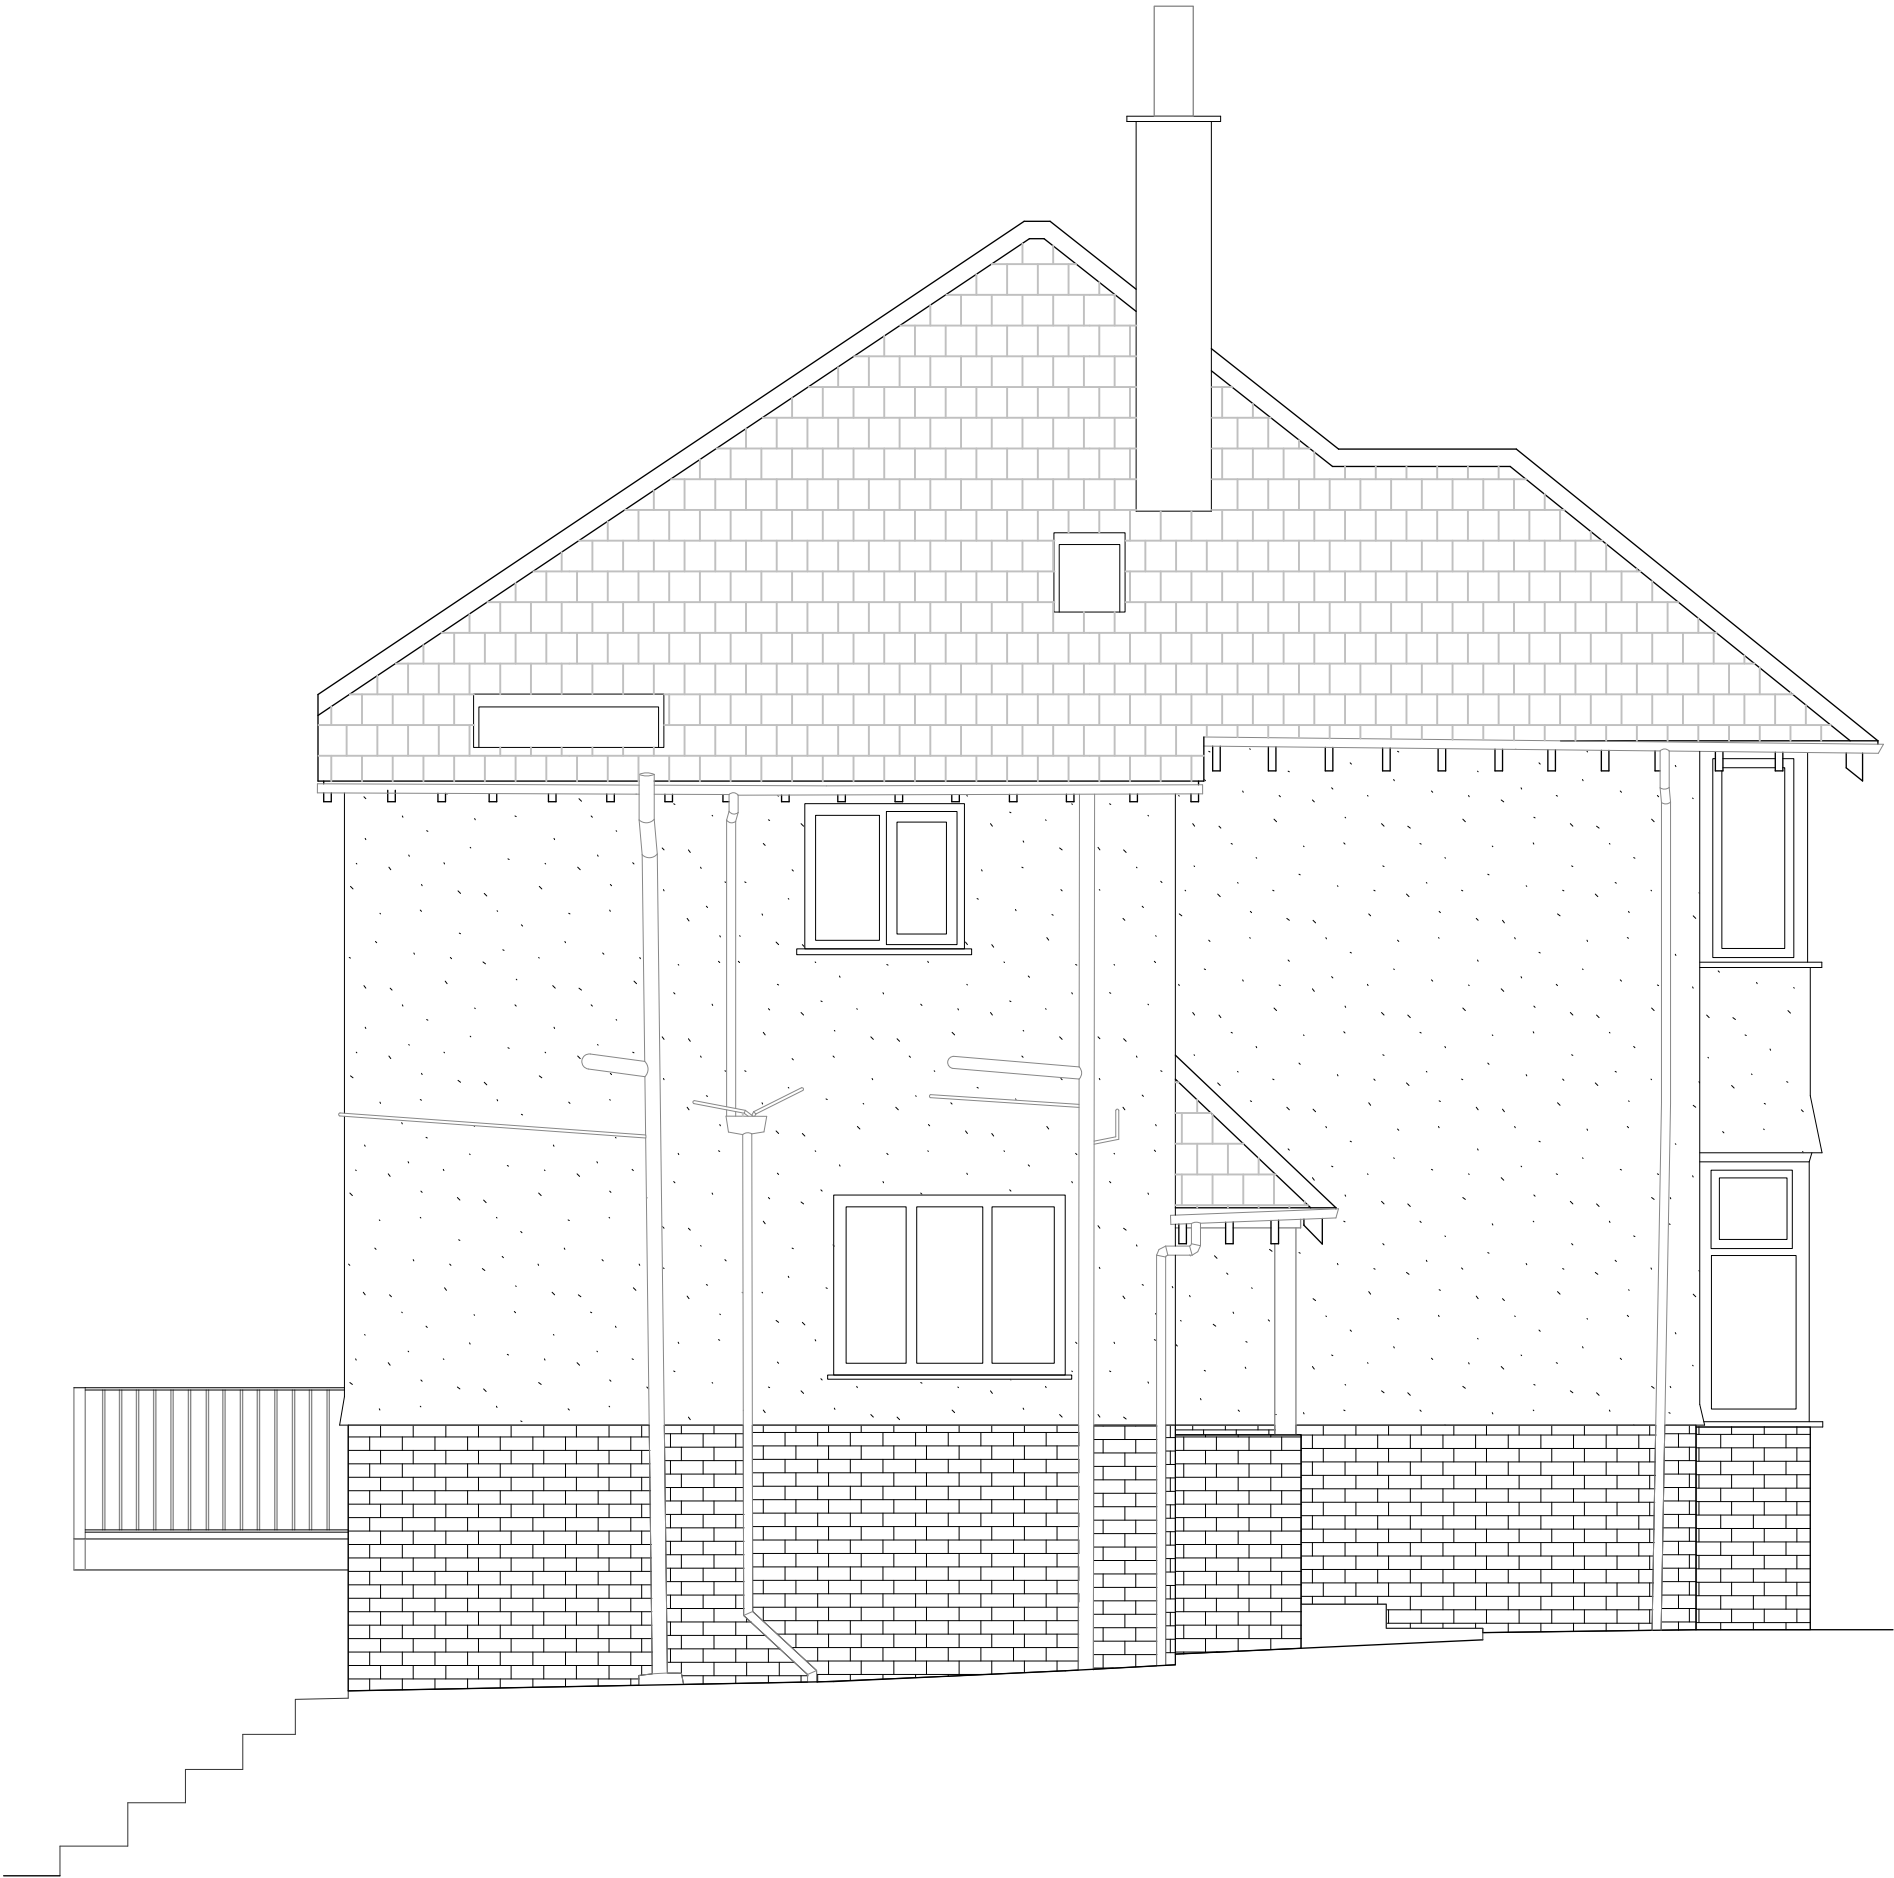

FOR PLANNING

 

EDITIONAL
STUDIO

Drawing
Existing
South Elevation
Project
Meadow Bank
Contact

post@editionalstudio.com
Scale 1:50 @ A3 Date 22.07.21 Drawing No. 032_L05_02



FOR PLANNING

0 0.5 1 m

EDITORIAL
STUDIO

Drawing
Existing
West Elevation
Project
Meadow Bank
Contact

post@editorialstudio.com
Scale 1:50 @ A3 Date 22.07.21 Drawing No. 032_L05_03