



General Notes

The Architect shall have no responsibility for any use made of this document other than for that which it was prepared and issued.

All dimensions should be checked on site. Do not scale from this drawing

To be read in conjunction with all other Consultant's drawings.

The Architect to be immediately notified of any discrepancies.

Copyright on this drawing retained by the Architect.

LEGEND

- Site Boundary
- New Proposed Extension
- Approved Extension Planning Reference No.134732/FO/2022
- Approved Extension Planning Reference No.128921/FO/2020

|                              |          |     |     |               |
|------------------------------|----------|-----|-----|---------------|
| P1                           | 02/11/22 | SA  | SH  | Initial Issue |
| No.                          | Date     | Dwn | Chk | App           |
| Revision or reason for issue |          |     |     |               |

Client

COMMUNITY ON SOLID GROUND

createitstudios  
... leave an impression

Create It Studios (NW) Ltd  
Universal Square  
Devonshire Street North  
Manchester  
M12 6JH  
info@createitstudios.co.uk

Project Title

Manley Park Sports & Community Centre

Scale / North Point

As indicated

Drawing Title


Proposed Site Plan

|                |          |
|----------------|----------|
| Drawing Number | Revision |
| A1452(04)AP001 | P1       |
| Drawing Status |          |
| Preliminary    |          |


General Notes  
The Architect shall have no responsibility for any use made of this document other than for that which it was prepared and issued.  
All dimensions should be checked on site. Do not scale from this drawing.  
To be read in conjunction with all other Consultant's drawings.  
The Architect to be immediately notified of any discrepancies.  
Copyright on this drawing retained by the Architect.

LEGEND


- Site Boundary
- New Proposed Extension
- Approved Extension Planning Reference No.194732/FO/2022
- Approved Extension Planning Reference No.128921/FO/2020

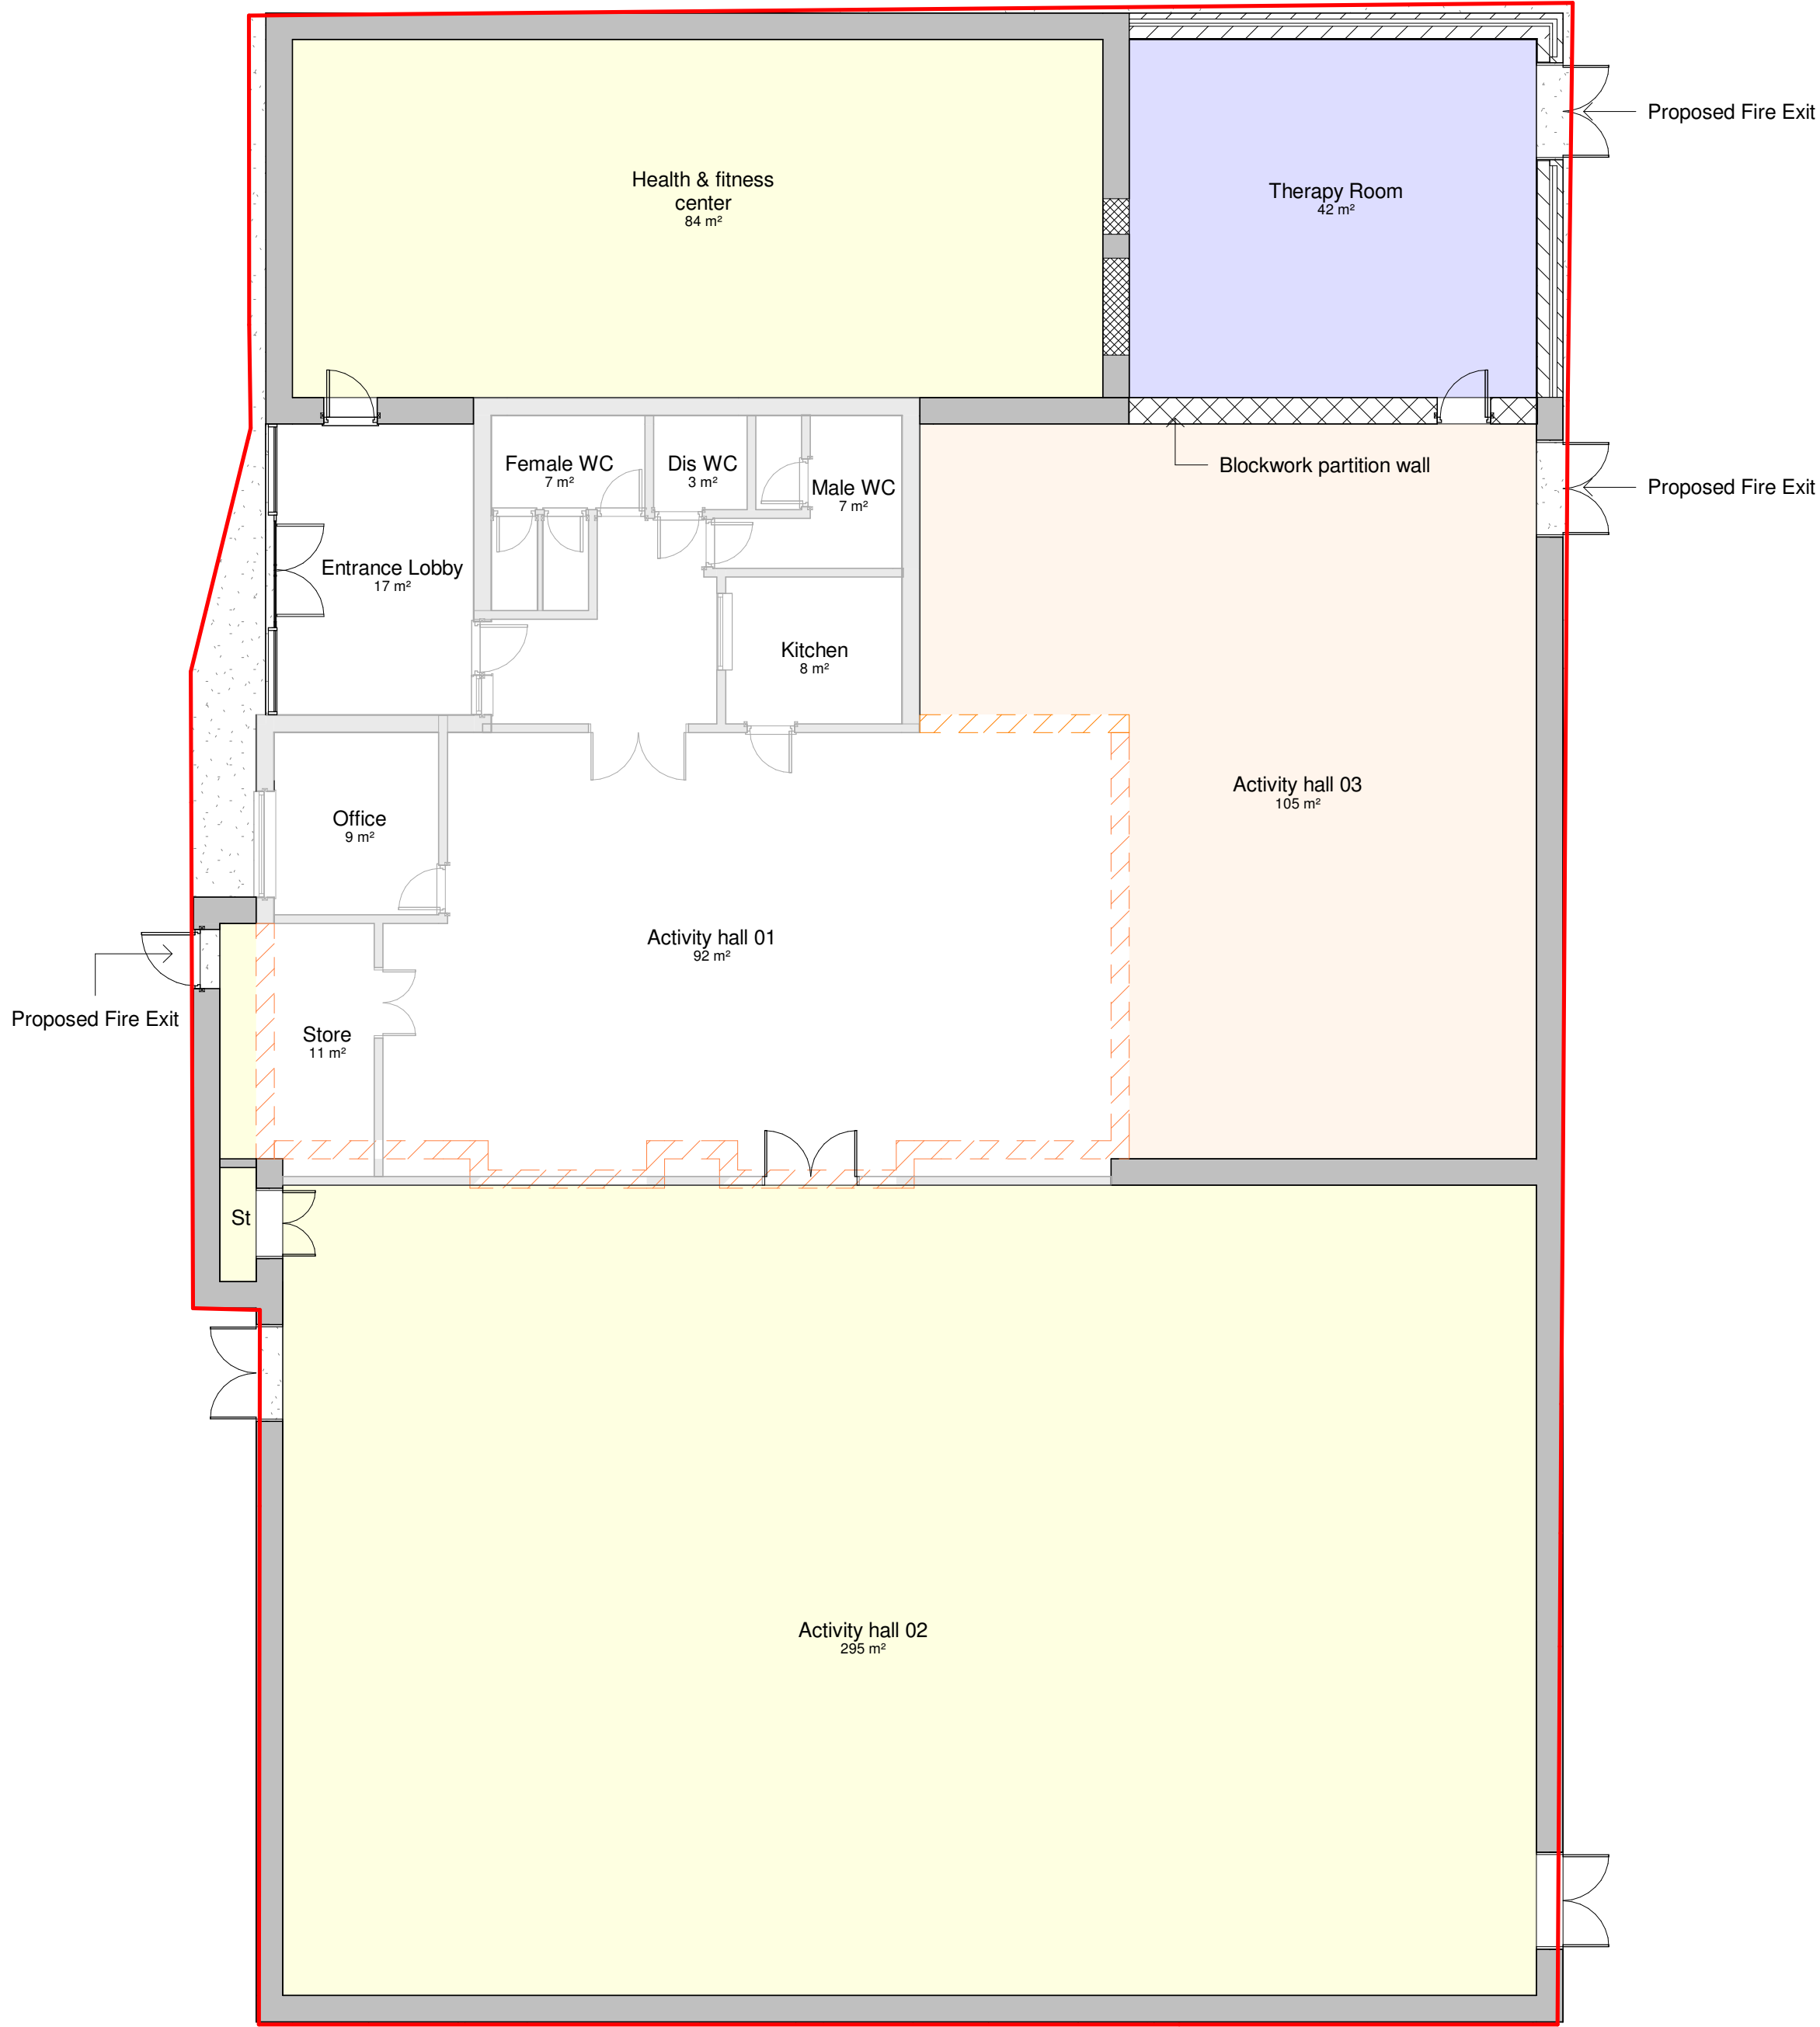


1 Proposed Ground Floor Plan  
1 : 100

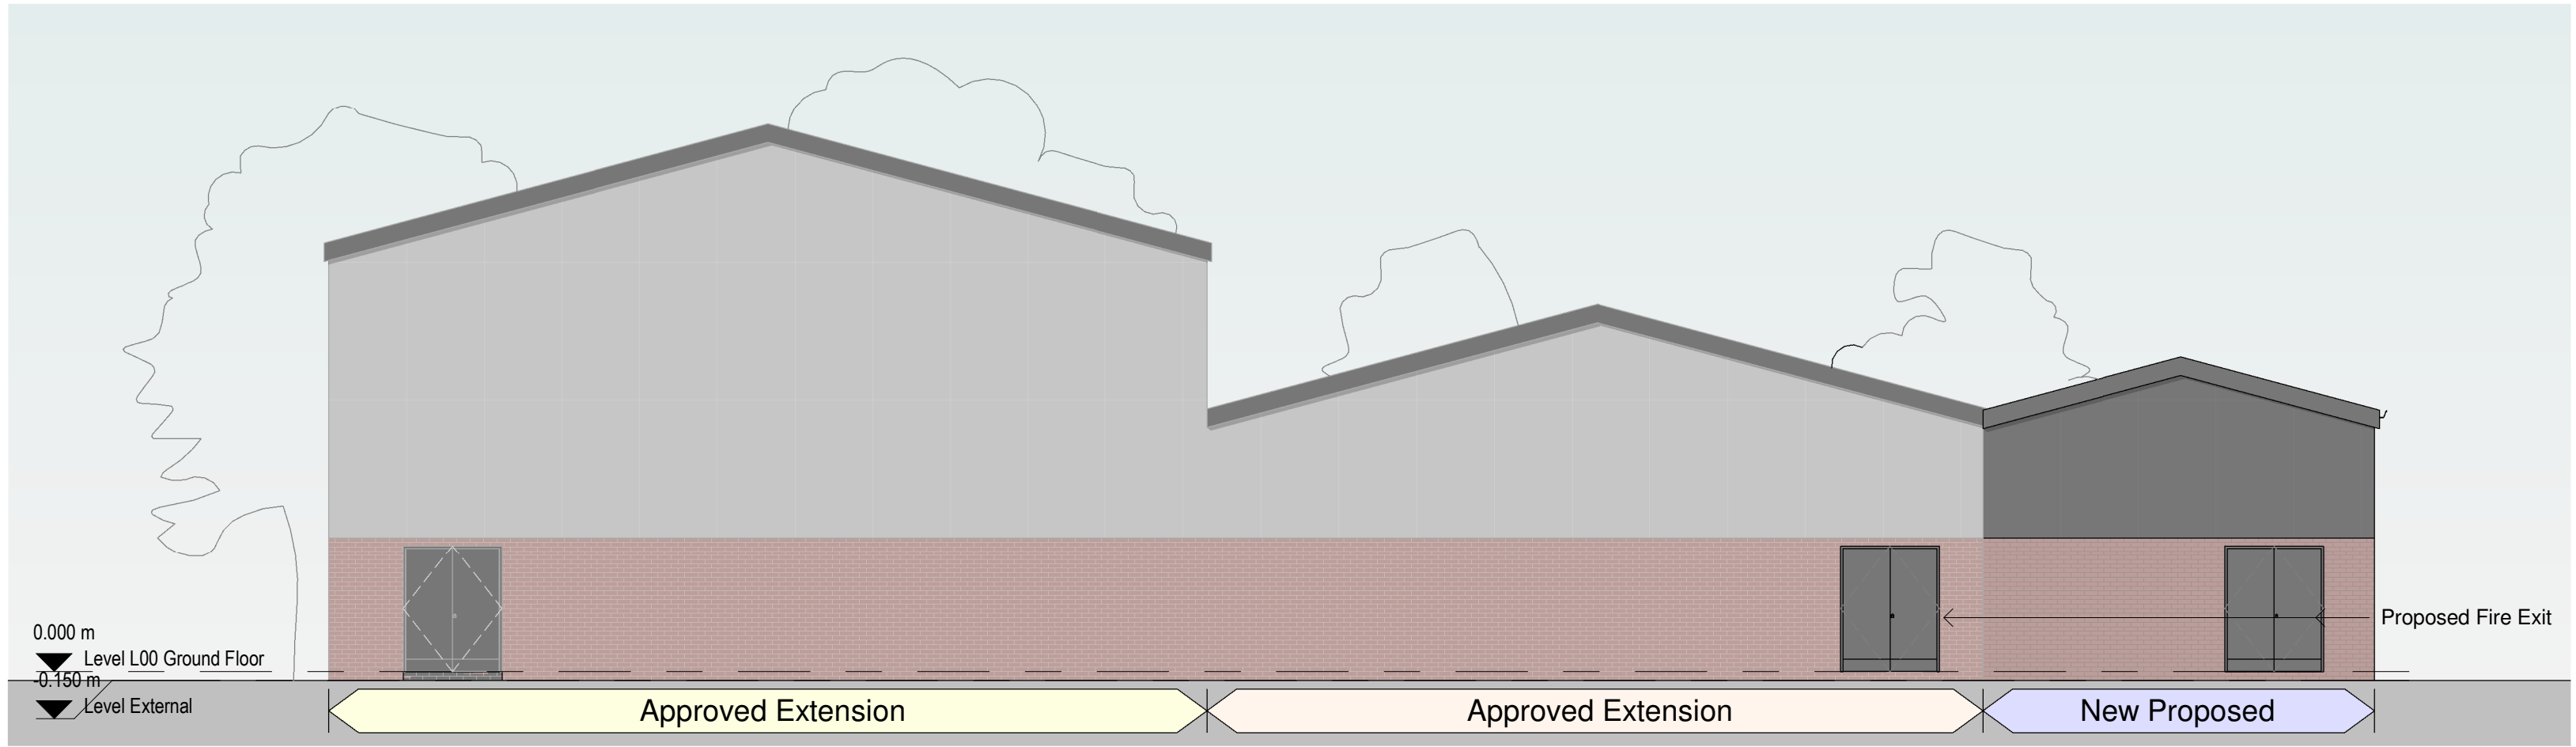


2 Proposed East Elevation  
1 : 100

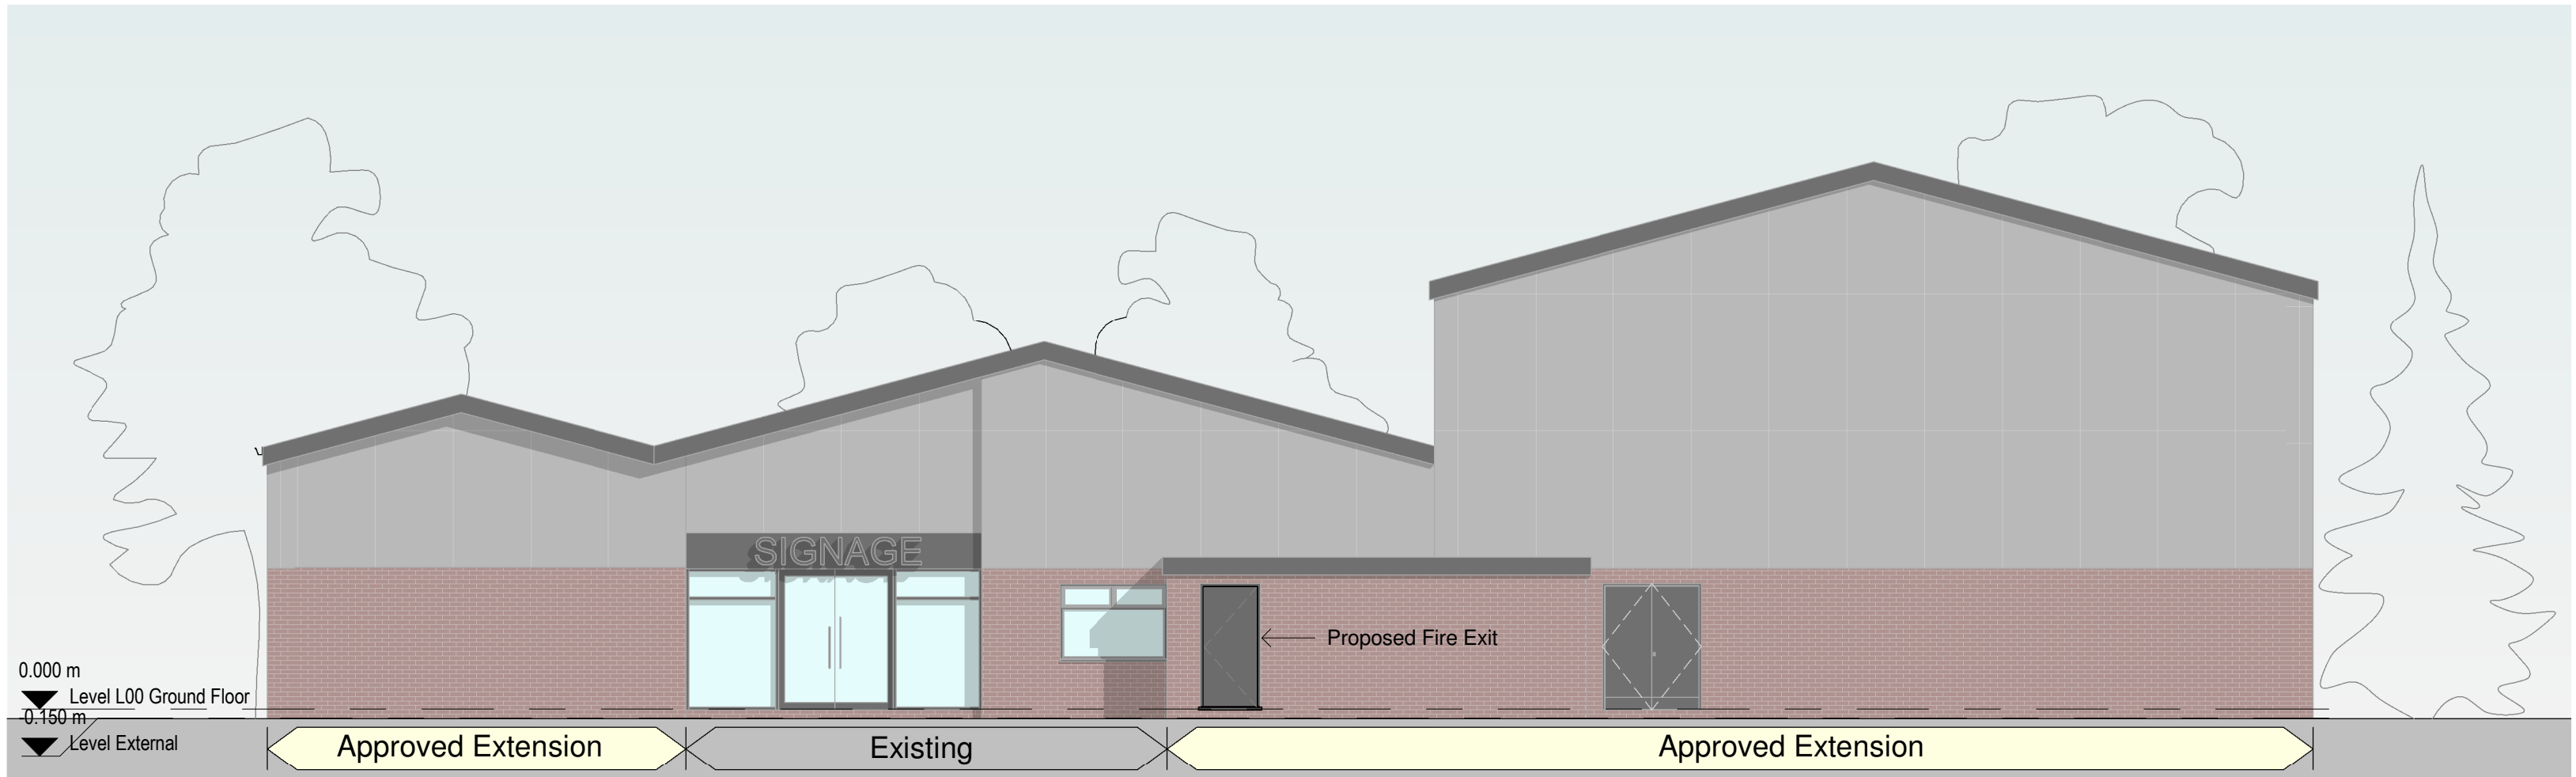

3 Proposed West Elevation  
1 : 100

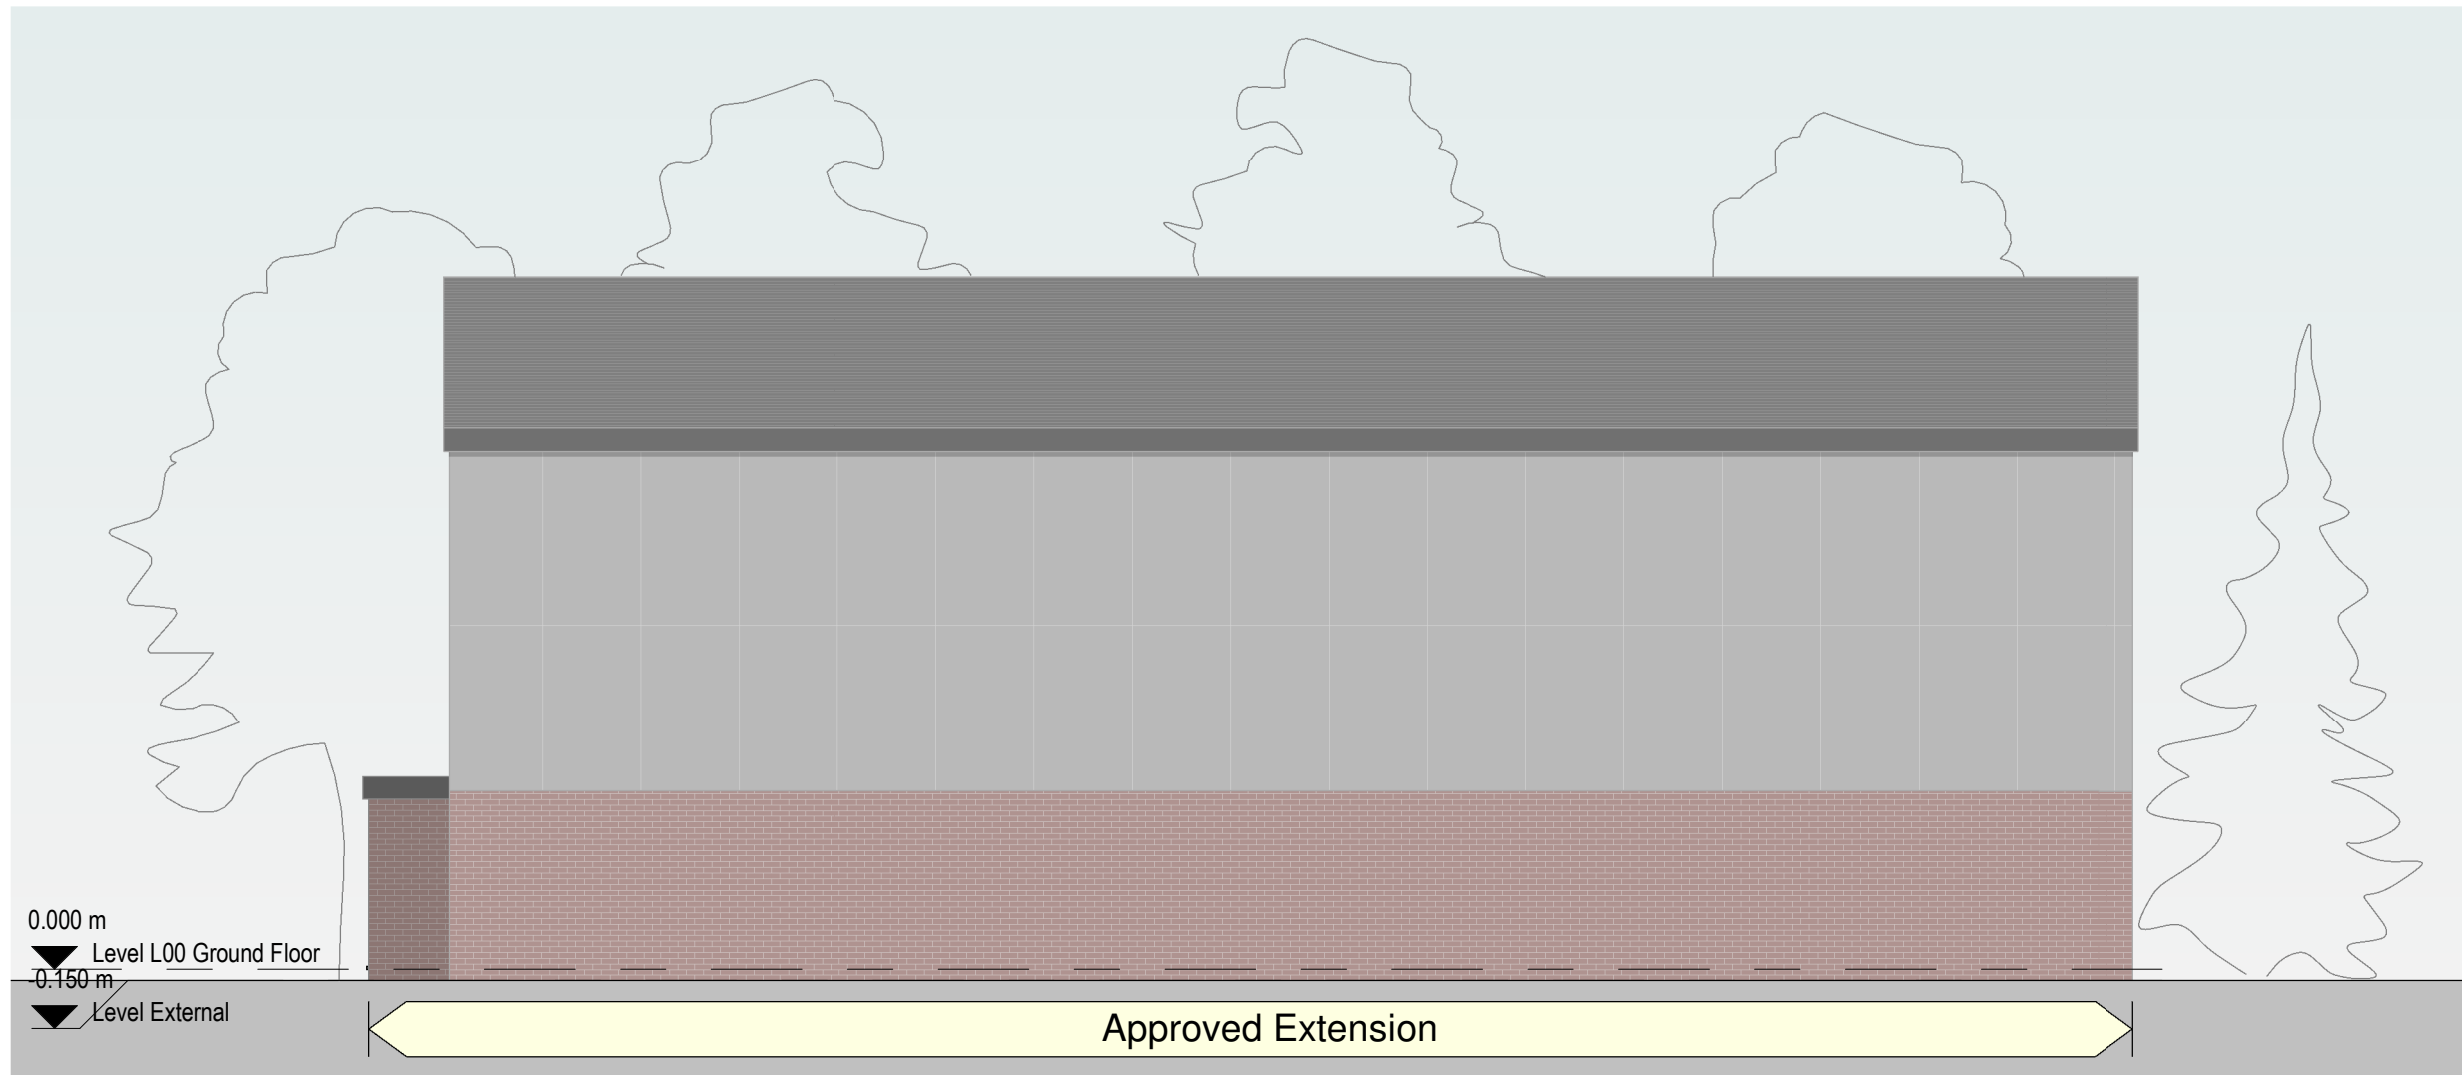

4 Proposed South Elevation  
1 : 100

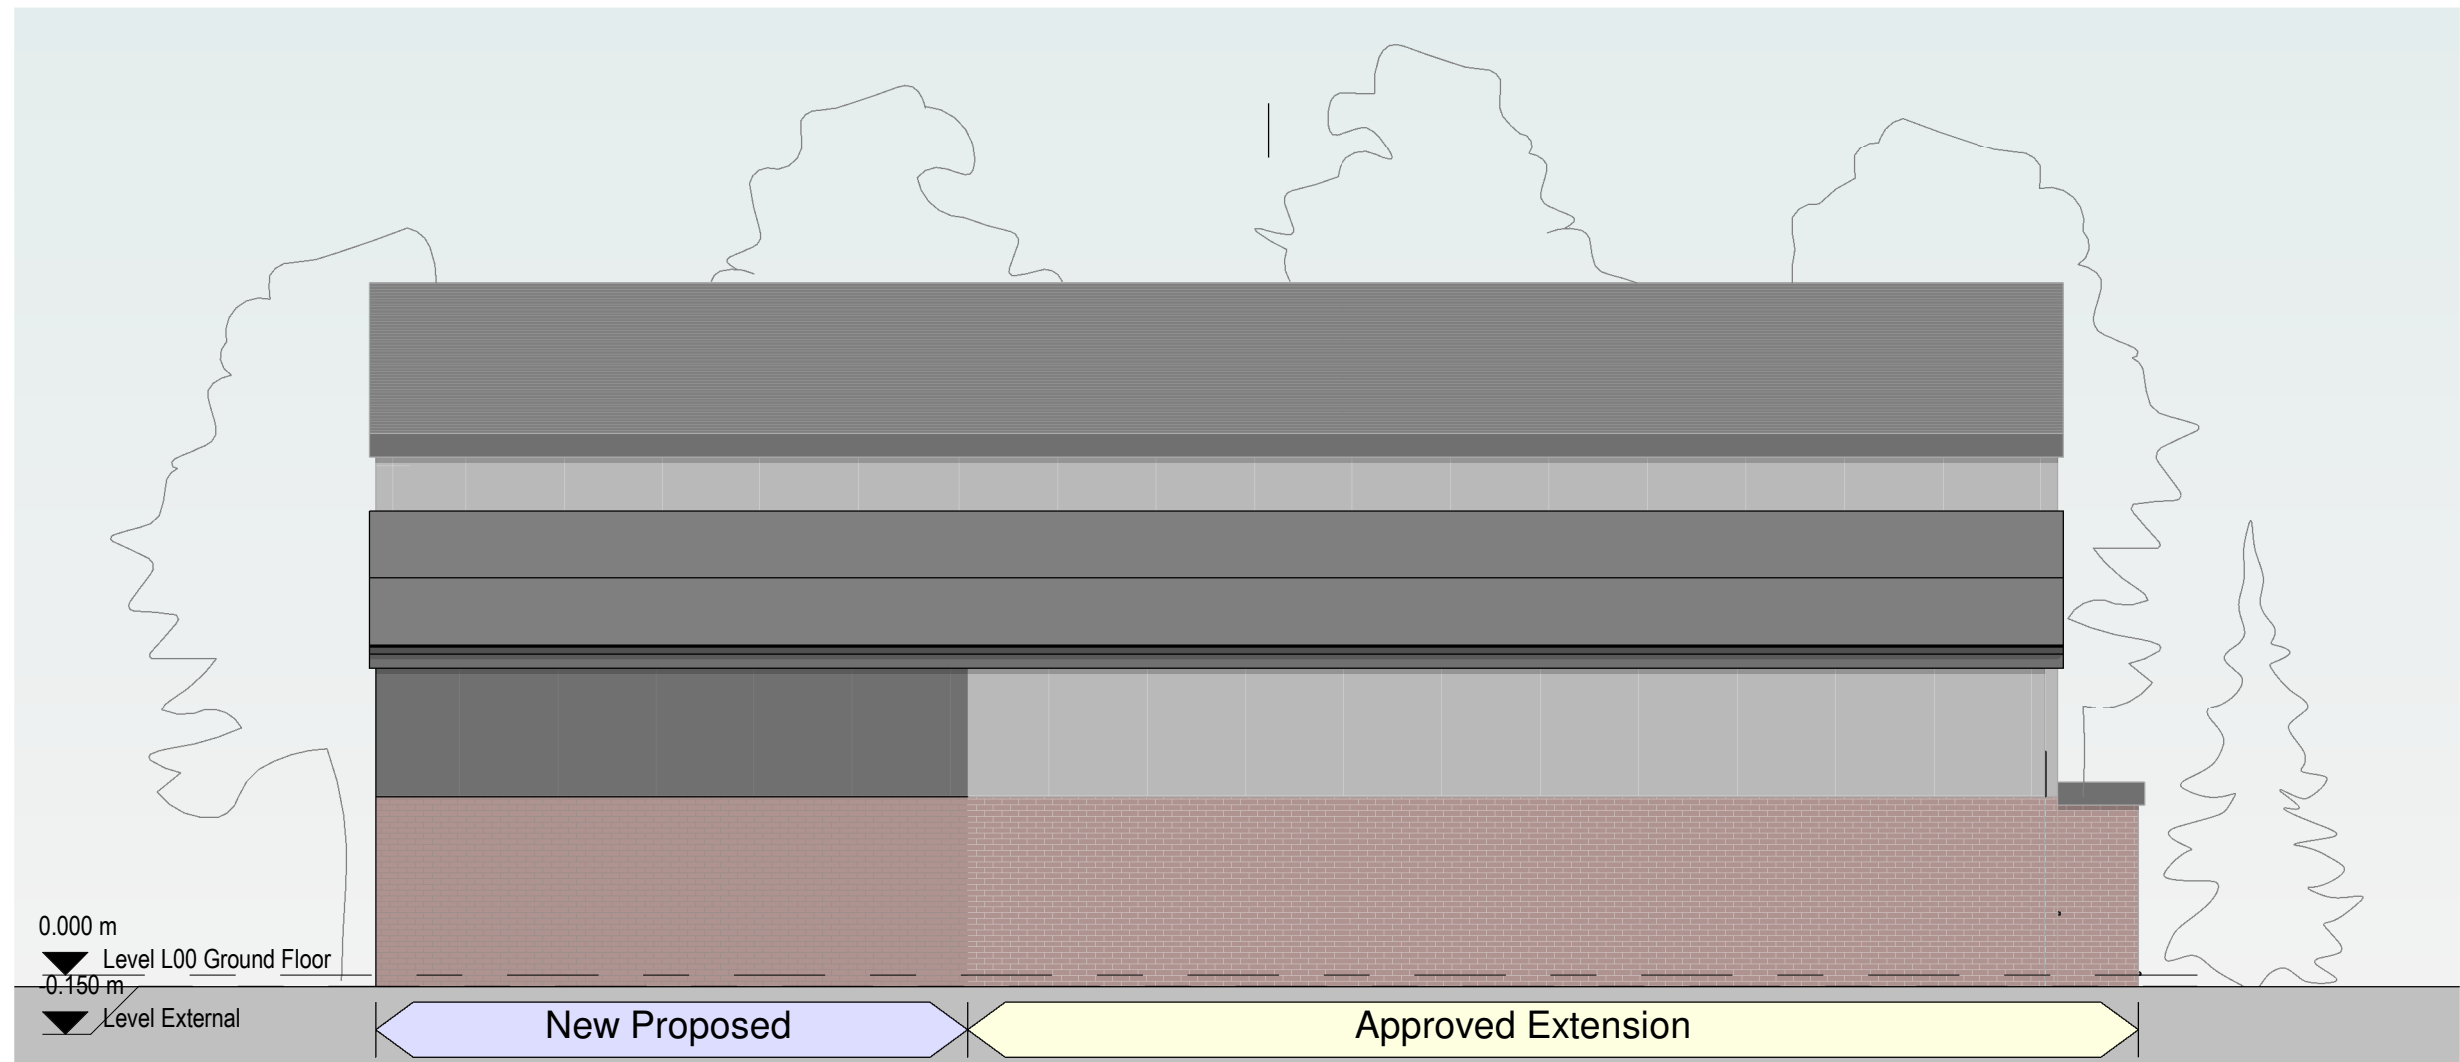

5 Proposed North Elevation  
1 : 100

0 1 2 3 4m  
1:100

|   |      |       |     |     |
|---|------|-------|-----|-----|
| P1 02/11/22 SA SH Initial Issue                                                                                                  |      |       |     |     |
| No.   | Date | Drawn | Chk | App |
| Revision or reason for issue   |      |       |     |     |
| Client   |      |       |     |     |
| COMMUNITY ON SOLID GROUND   |      |       |     |     |
| createit studios   |      |       |     |     |
| Create It Studios (NW) Ltd<br>Universal Square<br>Devonshire Street North<br>Manchester<br>M12 5JH<br>info@createitstudios.co.uk |      |       |     |     |
| Project Title   |      |       |     |     |
| Manley Park Sports & Community Centre                                                                                            |      |       |     |     |
| Scale / North Point   |      |       |     |     |
| 1 : 100   |      |       |     |     |
| Drawing Title   |      |       |     |     |
| Proposed Floor Plan & Elevations                                                                                                 |      |       |     |     |
| Drawing Number   |      |       |     |     |
| A1452(04)AP002   |      |       |     |     |
| Drawing Status   |      |       |     |     |
| Preliminary   |      |       |     |     |
| Revision   |      |       |     |     |
| P1   |      |       |     |     |