




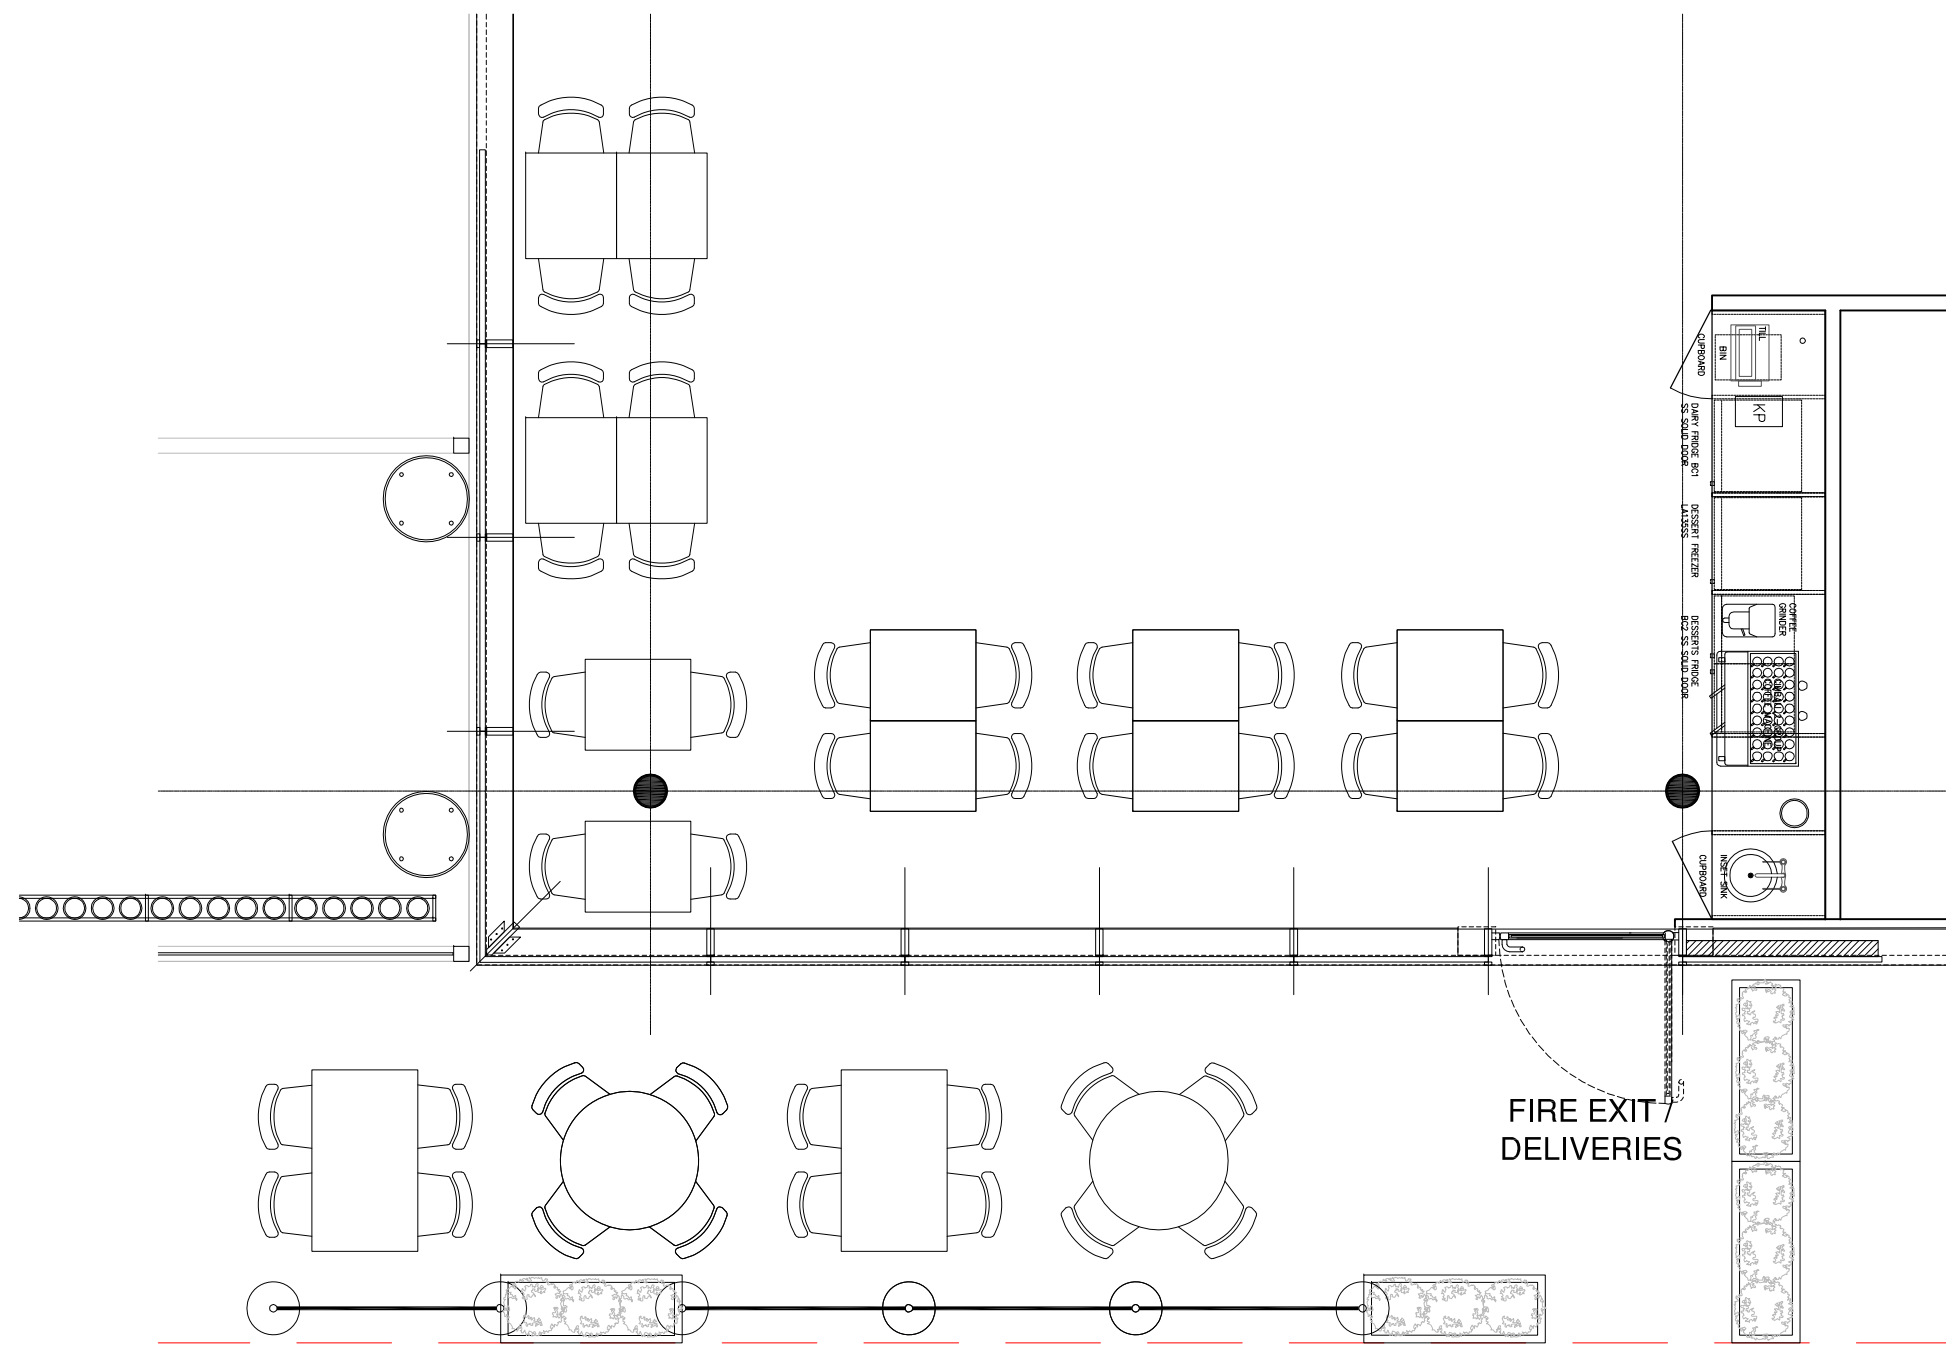


01 EXISTING PART GROUND FLOOR PLAN
50 SCALE 1:50

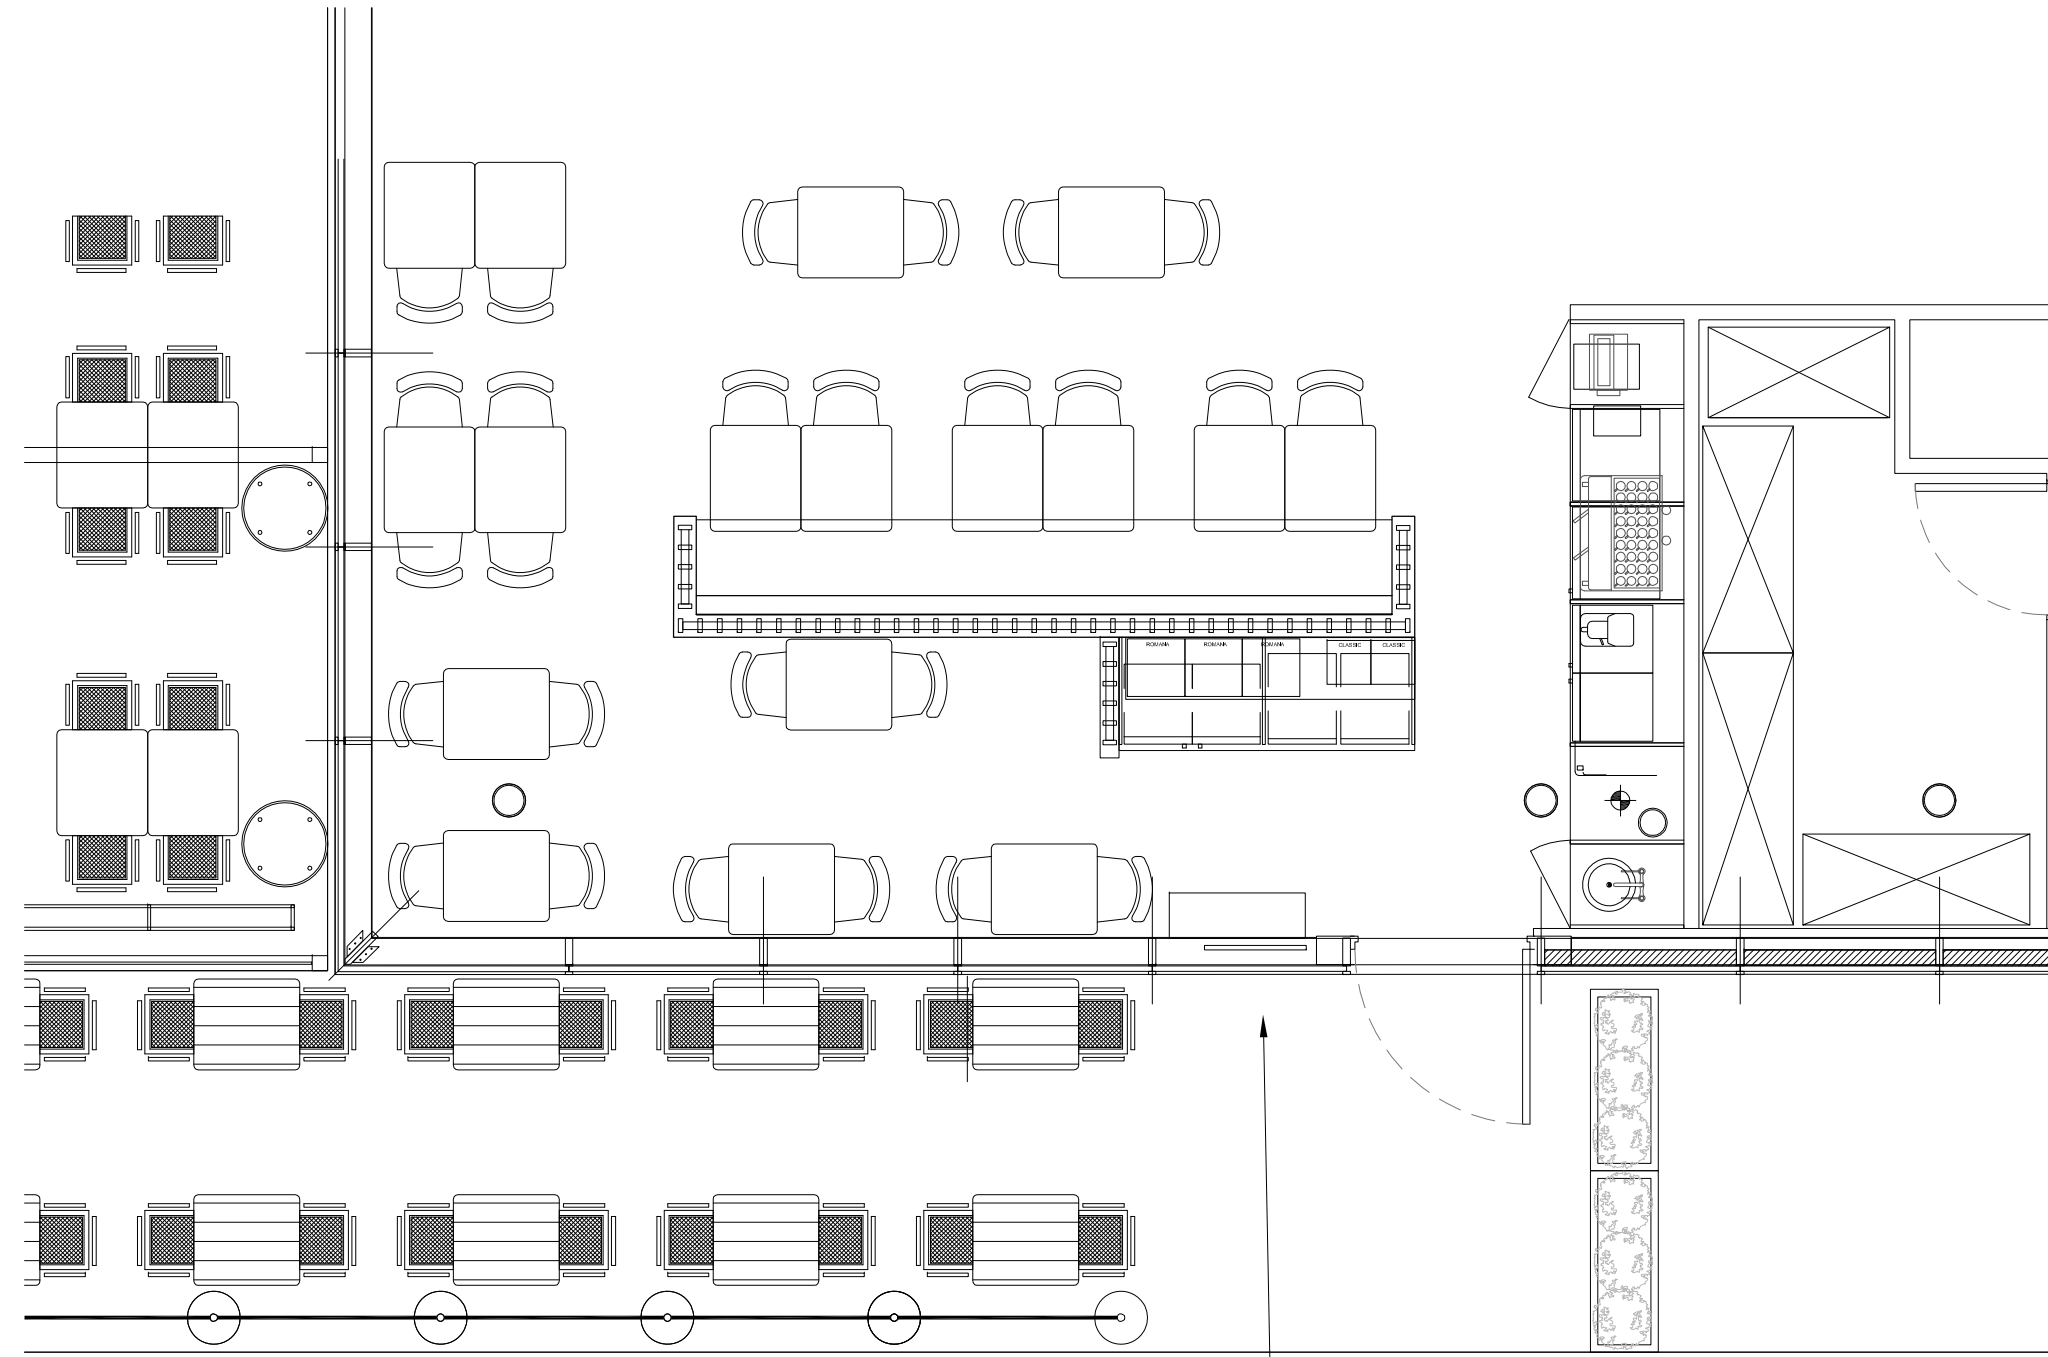


03 PROPOSED PART GROUND FLOOR PLAN
50 SCALE 1:50

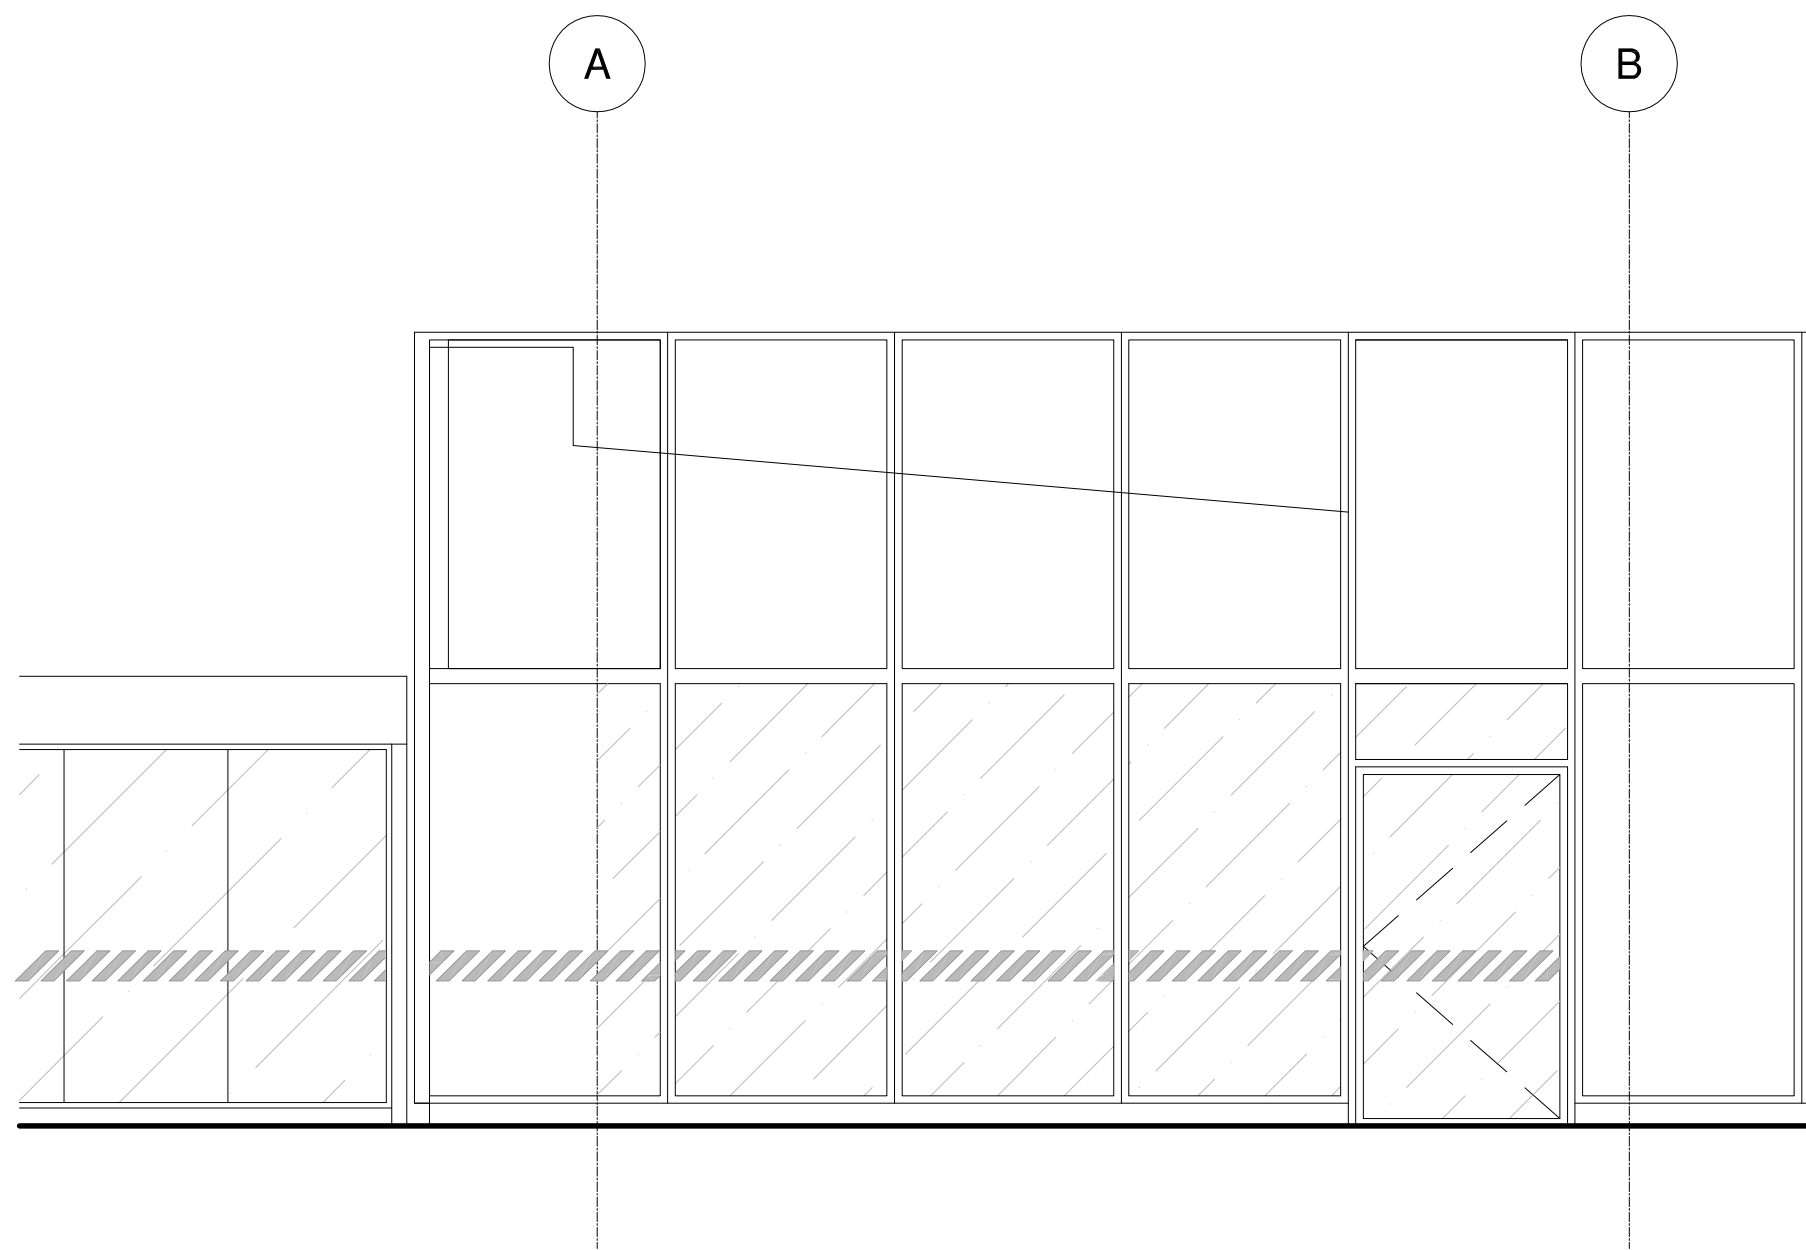


02 EXISTING EXTERNAL ELEVATION
50 SCALE 1:50

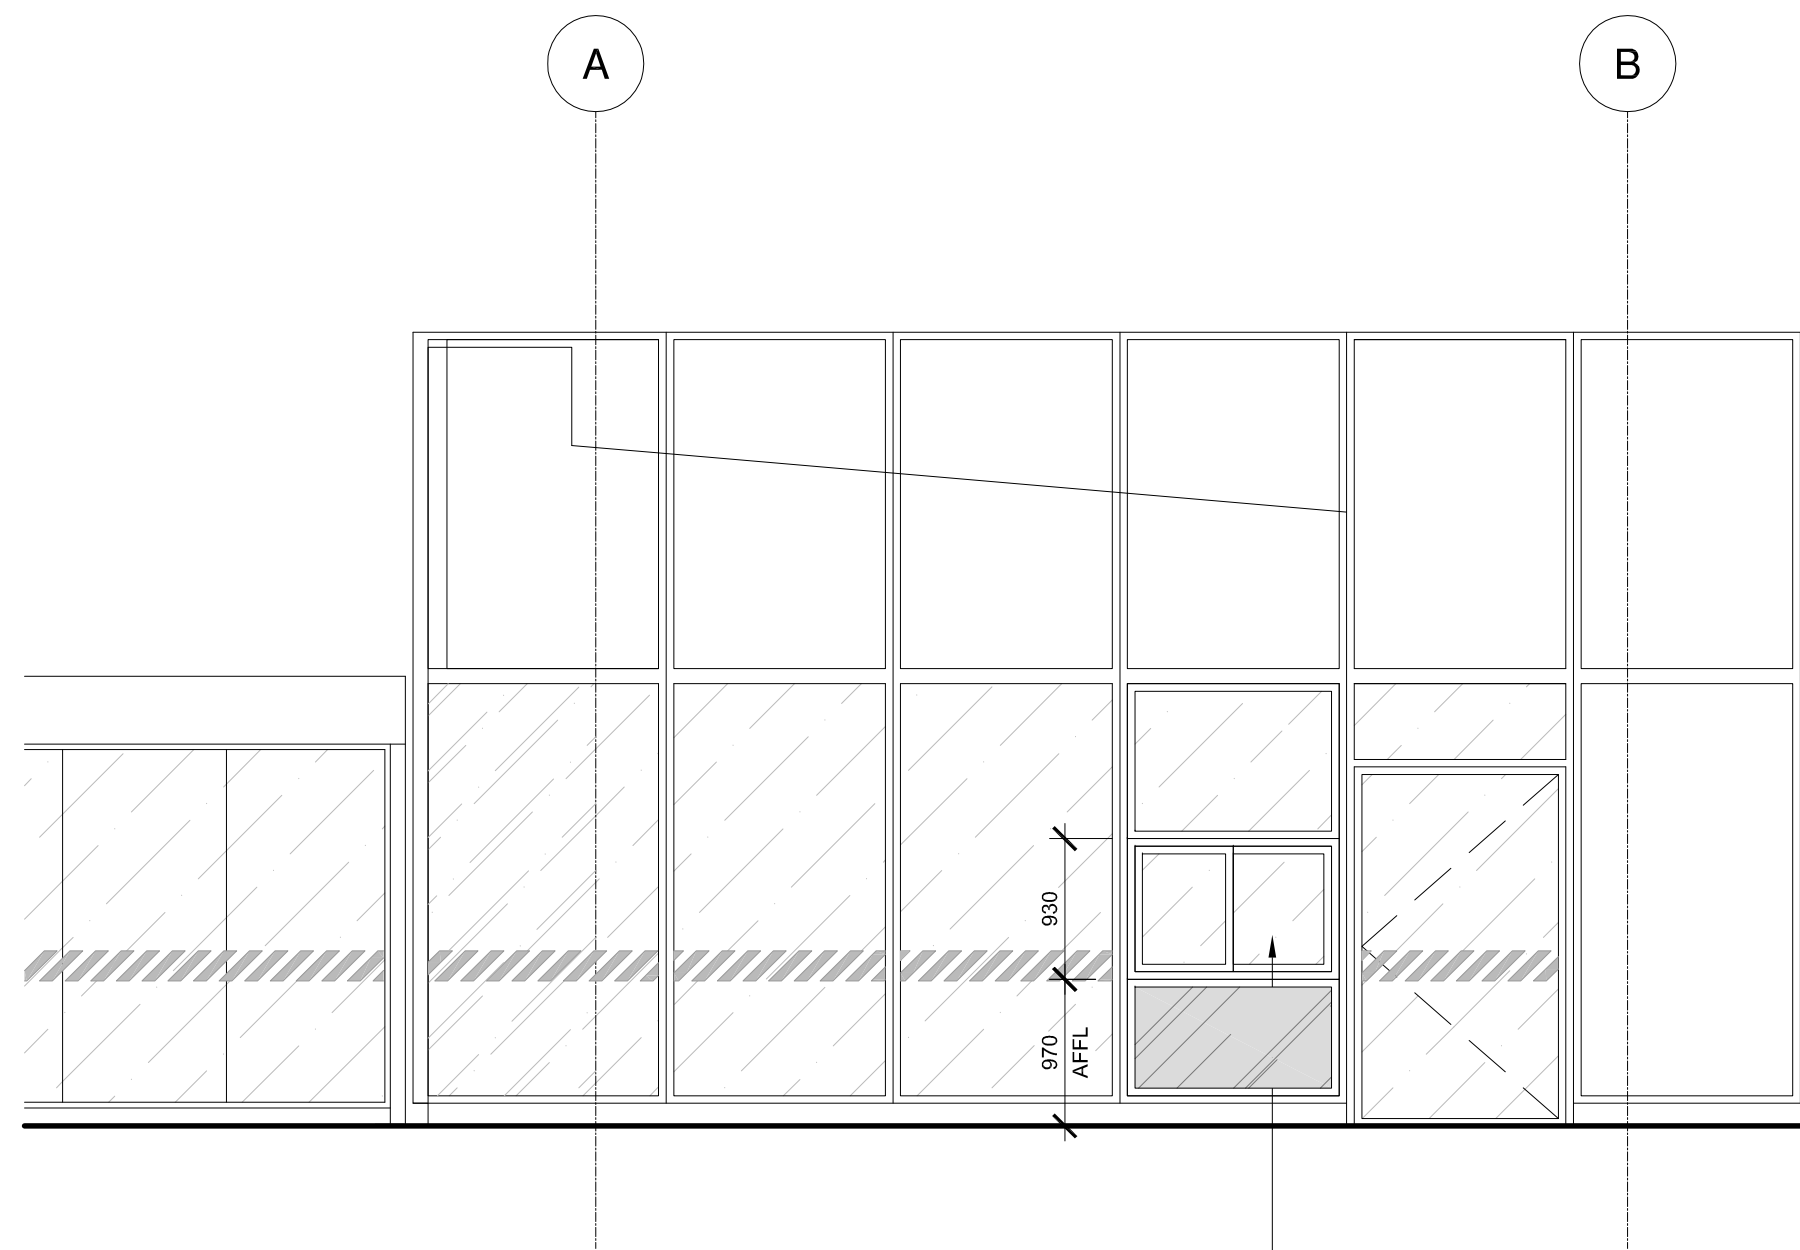

04 PROPOSED EXTERNAL ELEVATION
50 SCALE 1:50

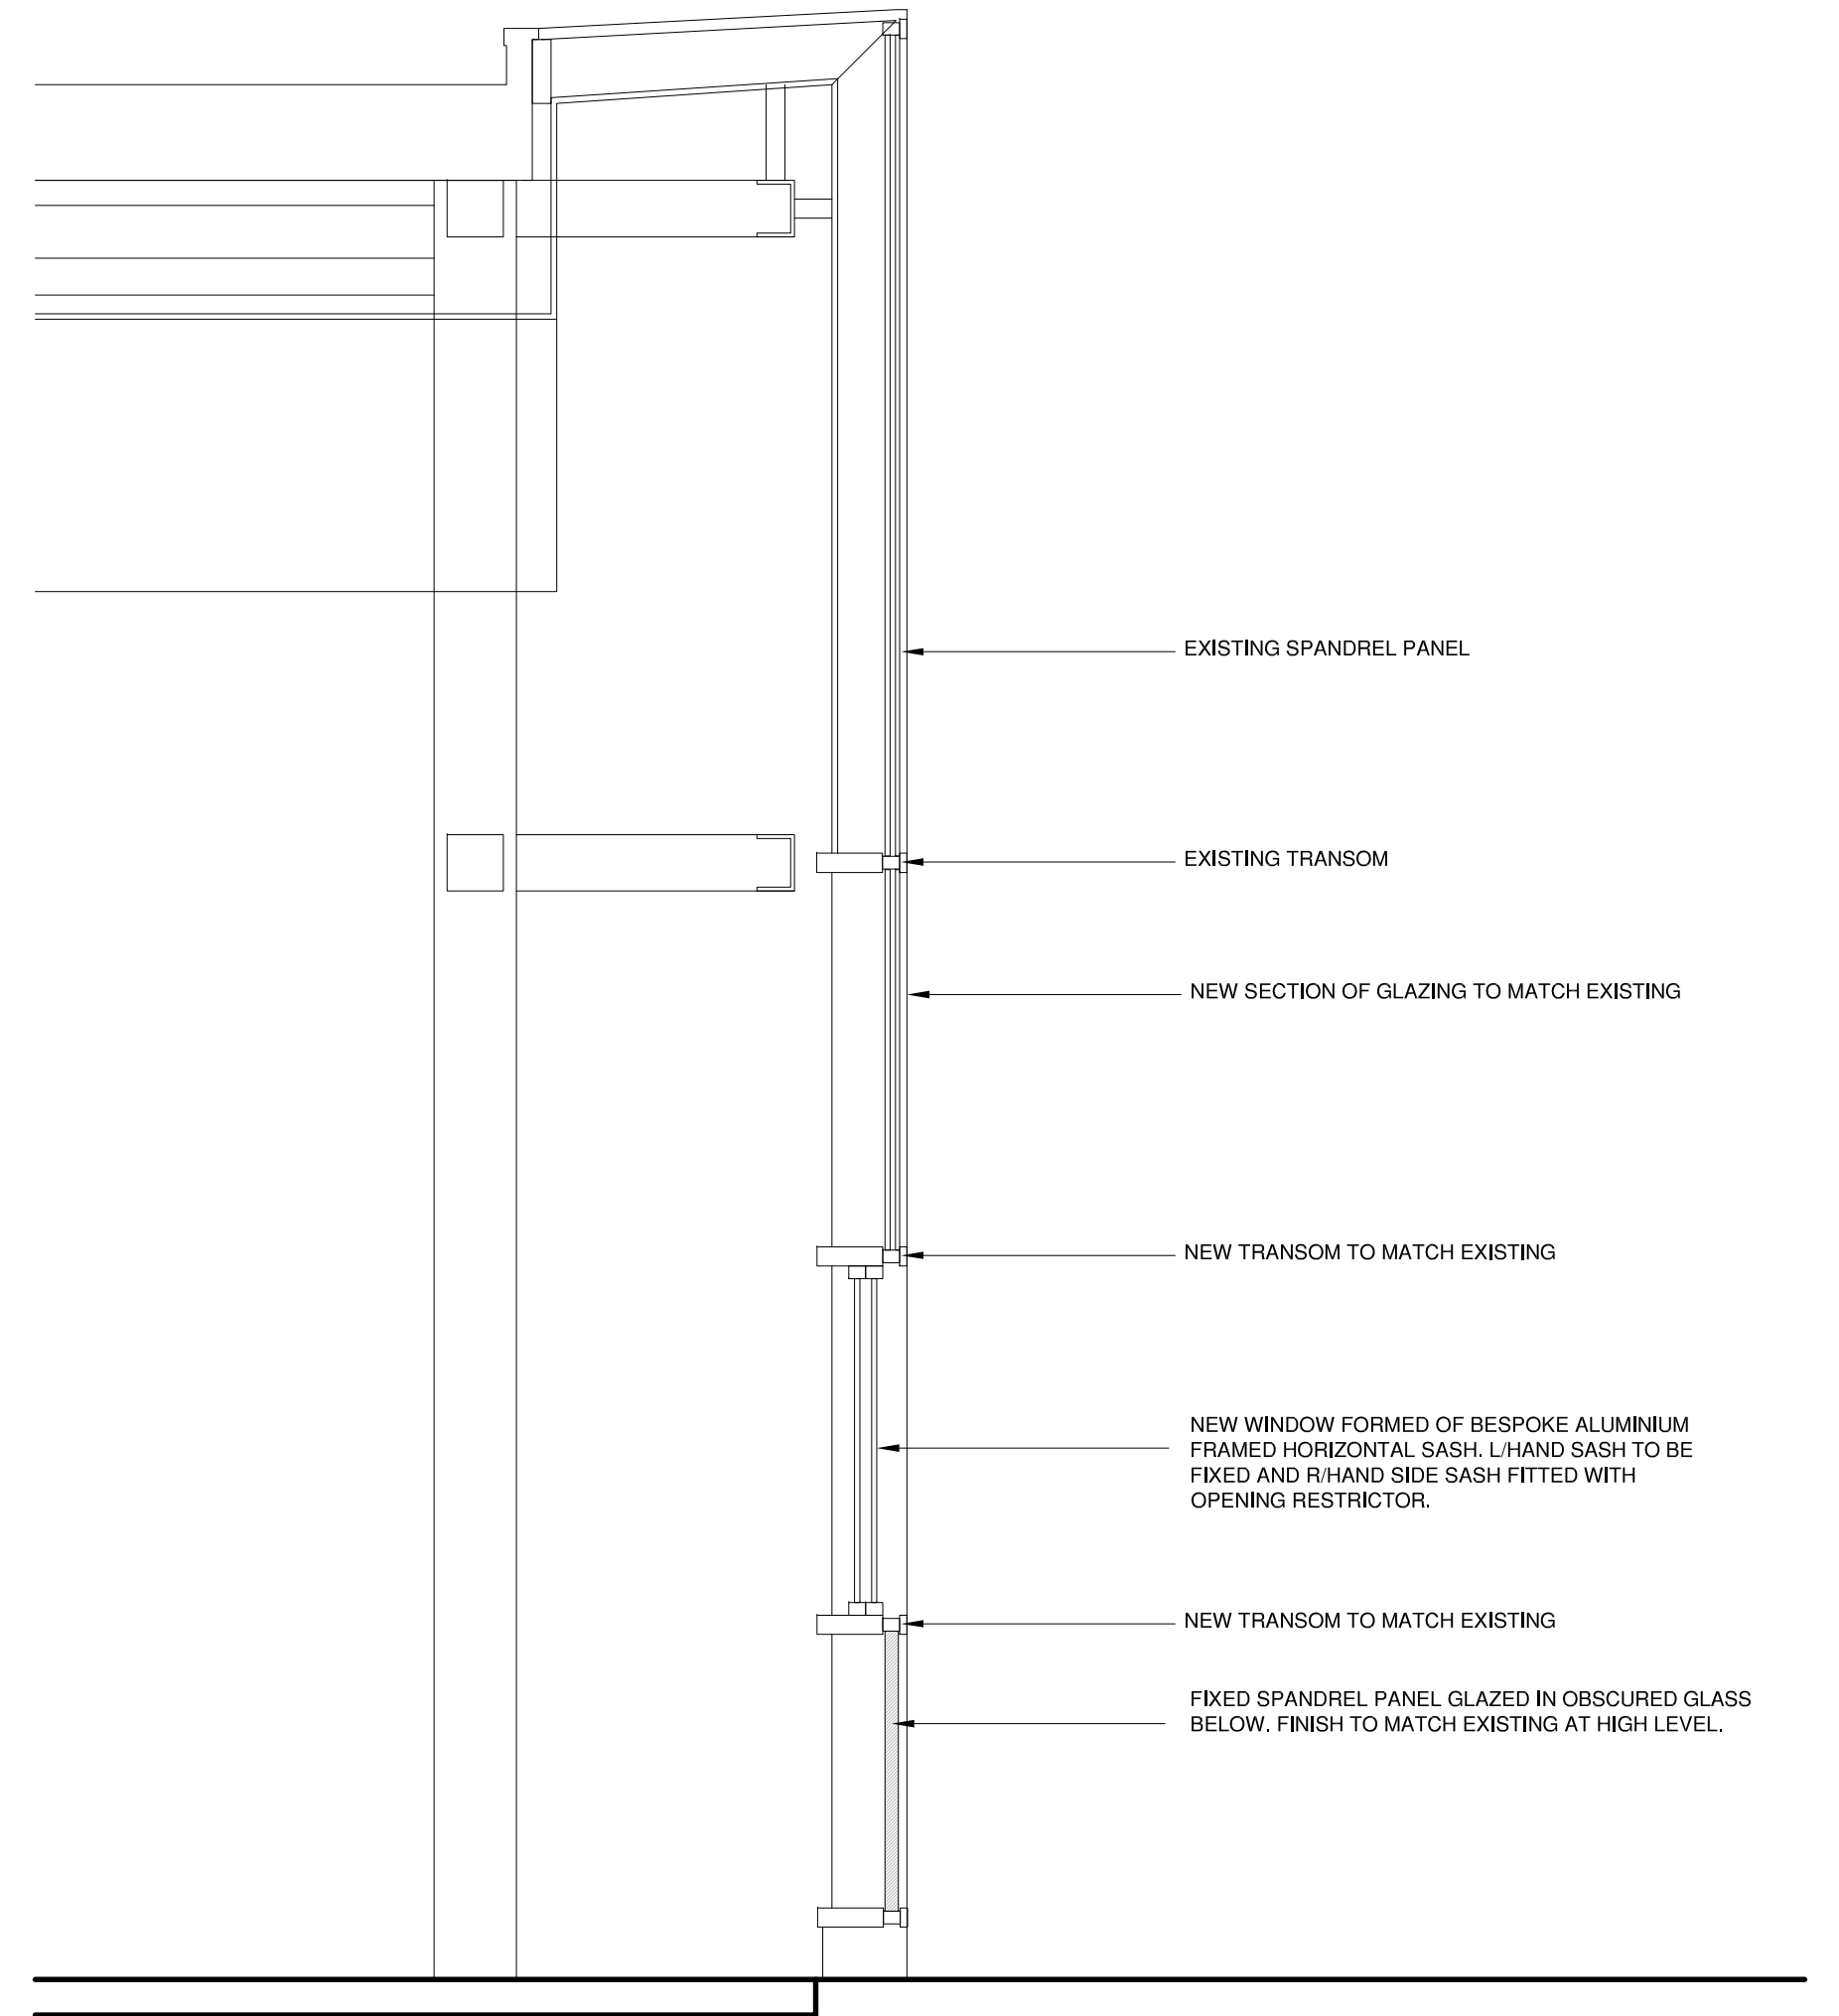

05 PROPOSED SECTION THRU DELIVERY WINDOW
50 SCALE 1:20

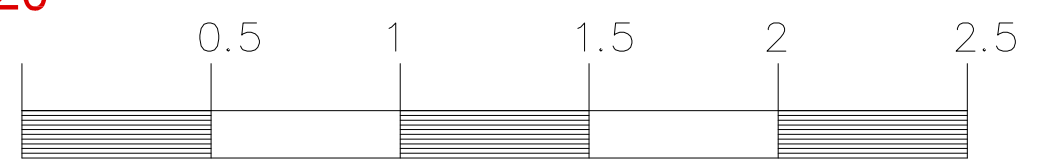

NOTES :
ALL SETTING OUT MUST BE CHECKED ON SITE
ALL LEVELS MUST BE CHECKED ON SITE
ALL FIXINGS AND WEATHERINGS MUST BE CHECKED ON SITE
ALL DIMENSIONS MUST BE CHECKED ON SITE
THIS DRAWING MUST NOT BE SCALED
THIS DRAWING MUST BE READ IN CONJUNCTION WITH THE RELEVANT SPECIFICATION CLAUSES
THIS DRAWING MUST NOT BE USED FOR LAND TRANSFER PURPOSES

© BUTLER ASSOCIATES

A revision 13.10.22 SECTION THRU DELIVERY WINDOW ADDED



Client
PIZZAEXPRESS

Location
UNIT 4
FIRST STREET NORTH
MANCHESTER M15 4FN

Drawing
EXISTING & PROPOSED
PLANS & ELEVATIONS

Date
SEPT 2022

Scale @ A3 = 1:100
Scale @ A1 = 1:50

Drawing No. 2254/50 Rev. A