



Notes
This document is © Falconer Chester Hall Limited.
All drawing measurements shall not be obtained by scaling. Any discrepancies on this document to be immediately reported to the Architect. Verify all dimensions and levels prior to construction. This Document shall be read in conjunction with related documents, specifications and associated models.

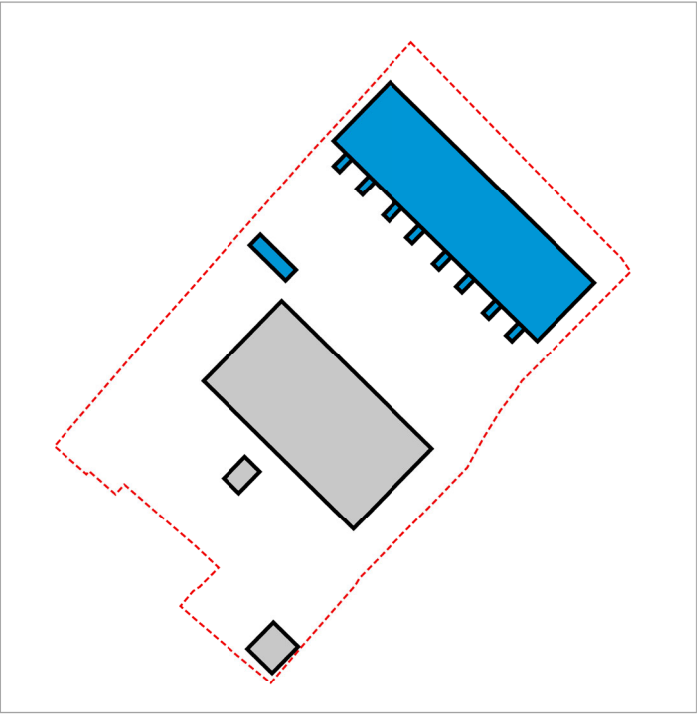

KEY PLAN



KEY:
 RPA of Tree to be Retained.

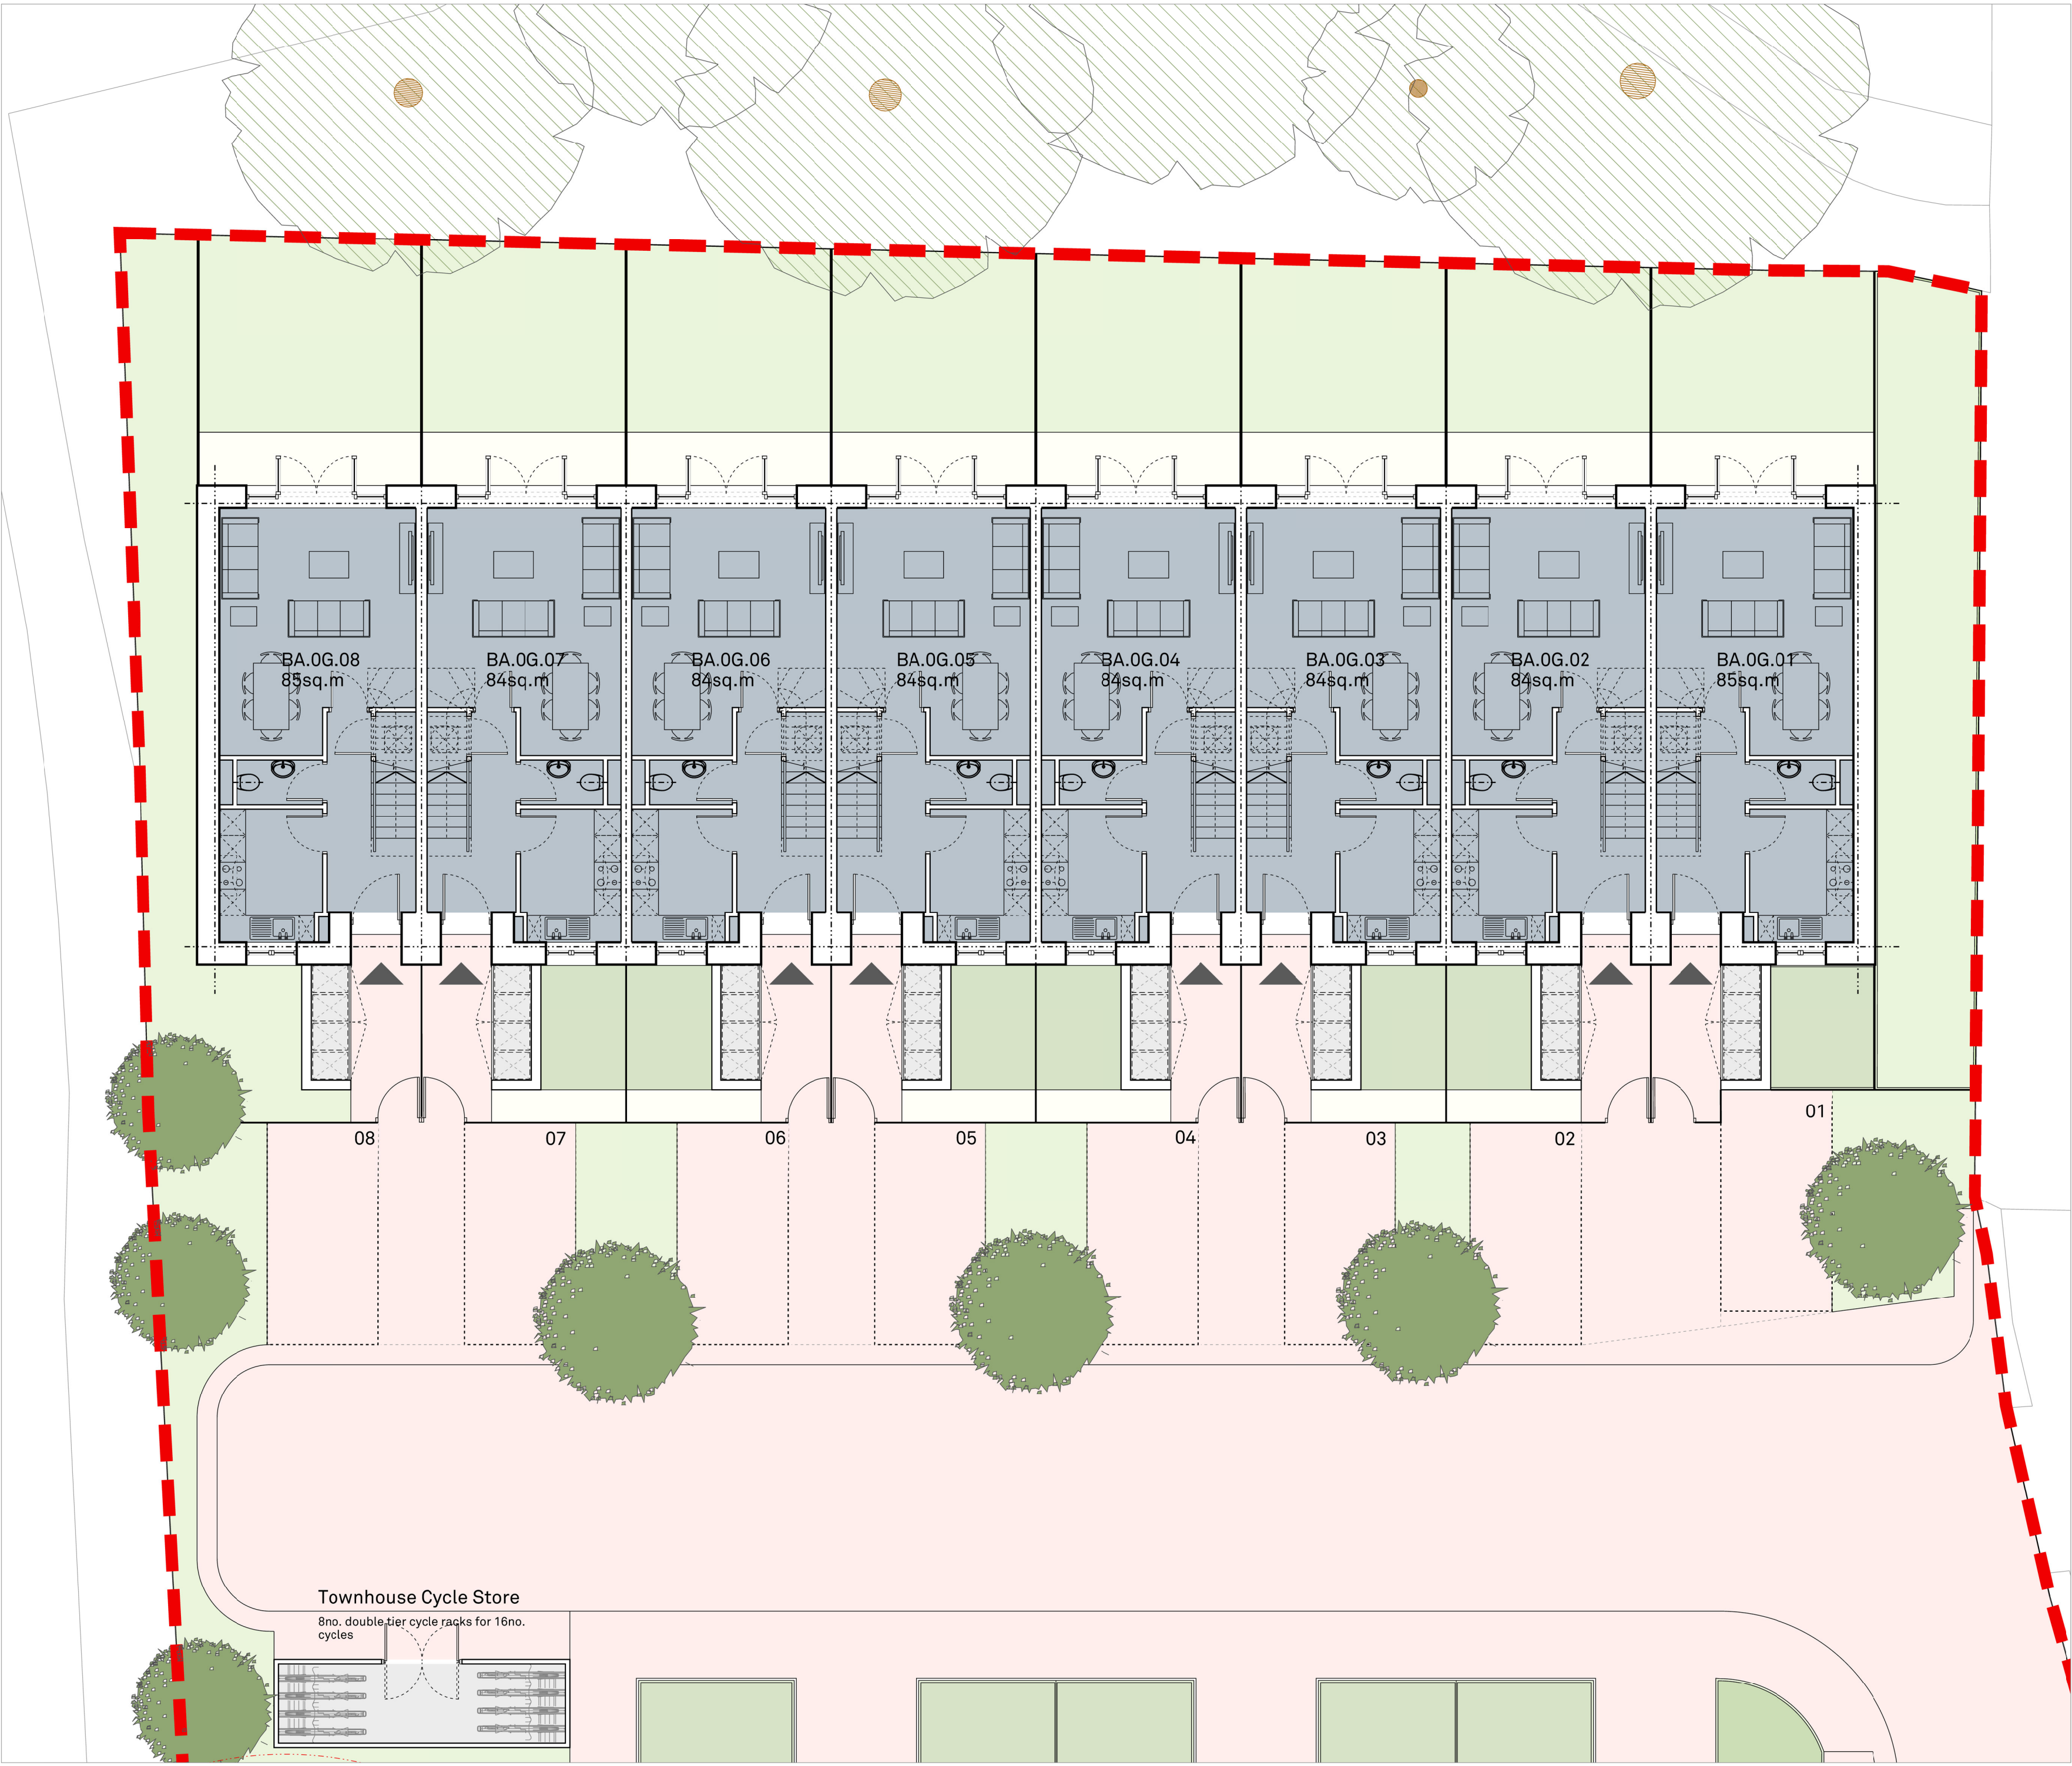

P04	04.11.22	AM	MG	Landscape updated to include gates and railings to townhouses.
P03	14.09.22	AM	MG	Additional bin added to house refuse store.
P02	31.03.22	AM	MG	Minor amendments, key added, landscape updated to Landscape Architect's design.
P01	10.02.22	AM	MG	First Issue
Rev: Date:		By:	Chk By:	Rev Note:

**FALCONER
CHESTER
HALL**

London | Liverpool | Manchester | www.fcharchitects.com | +44(0)151 243 5800

Project Title				Sulby Street, Moston, Manchester	
Client				Challenger Homes (Moston) Ltd	
Drawing Title				Proposed Block A - Townhouses - Ground Floor Plan	
Drawing No.				P20064-FCH-BA-00-DR-A-1310	
Status		Issue suitable for:		Date	Rev
S2		INFORMATION		09.02.22	P04
Job No.		Drawing Stage		Scale	Drawn By
P20-064		PLANNING		1:100 @ A2	AM
					Checked By
					MG