


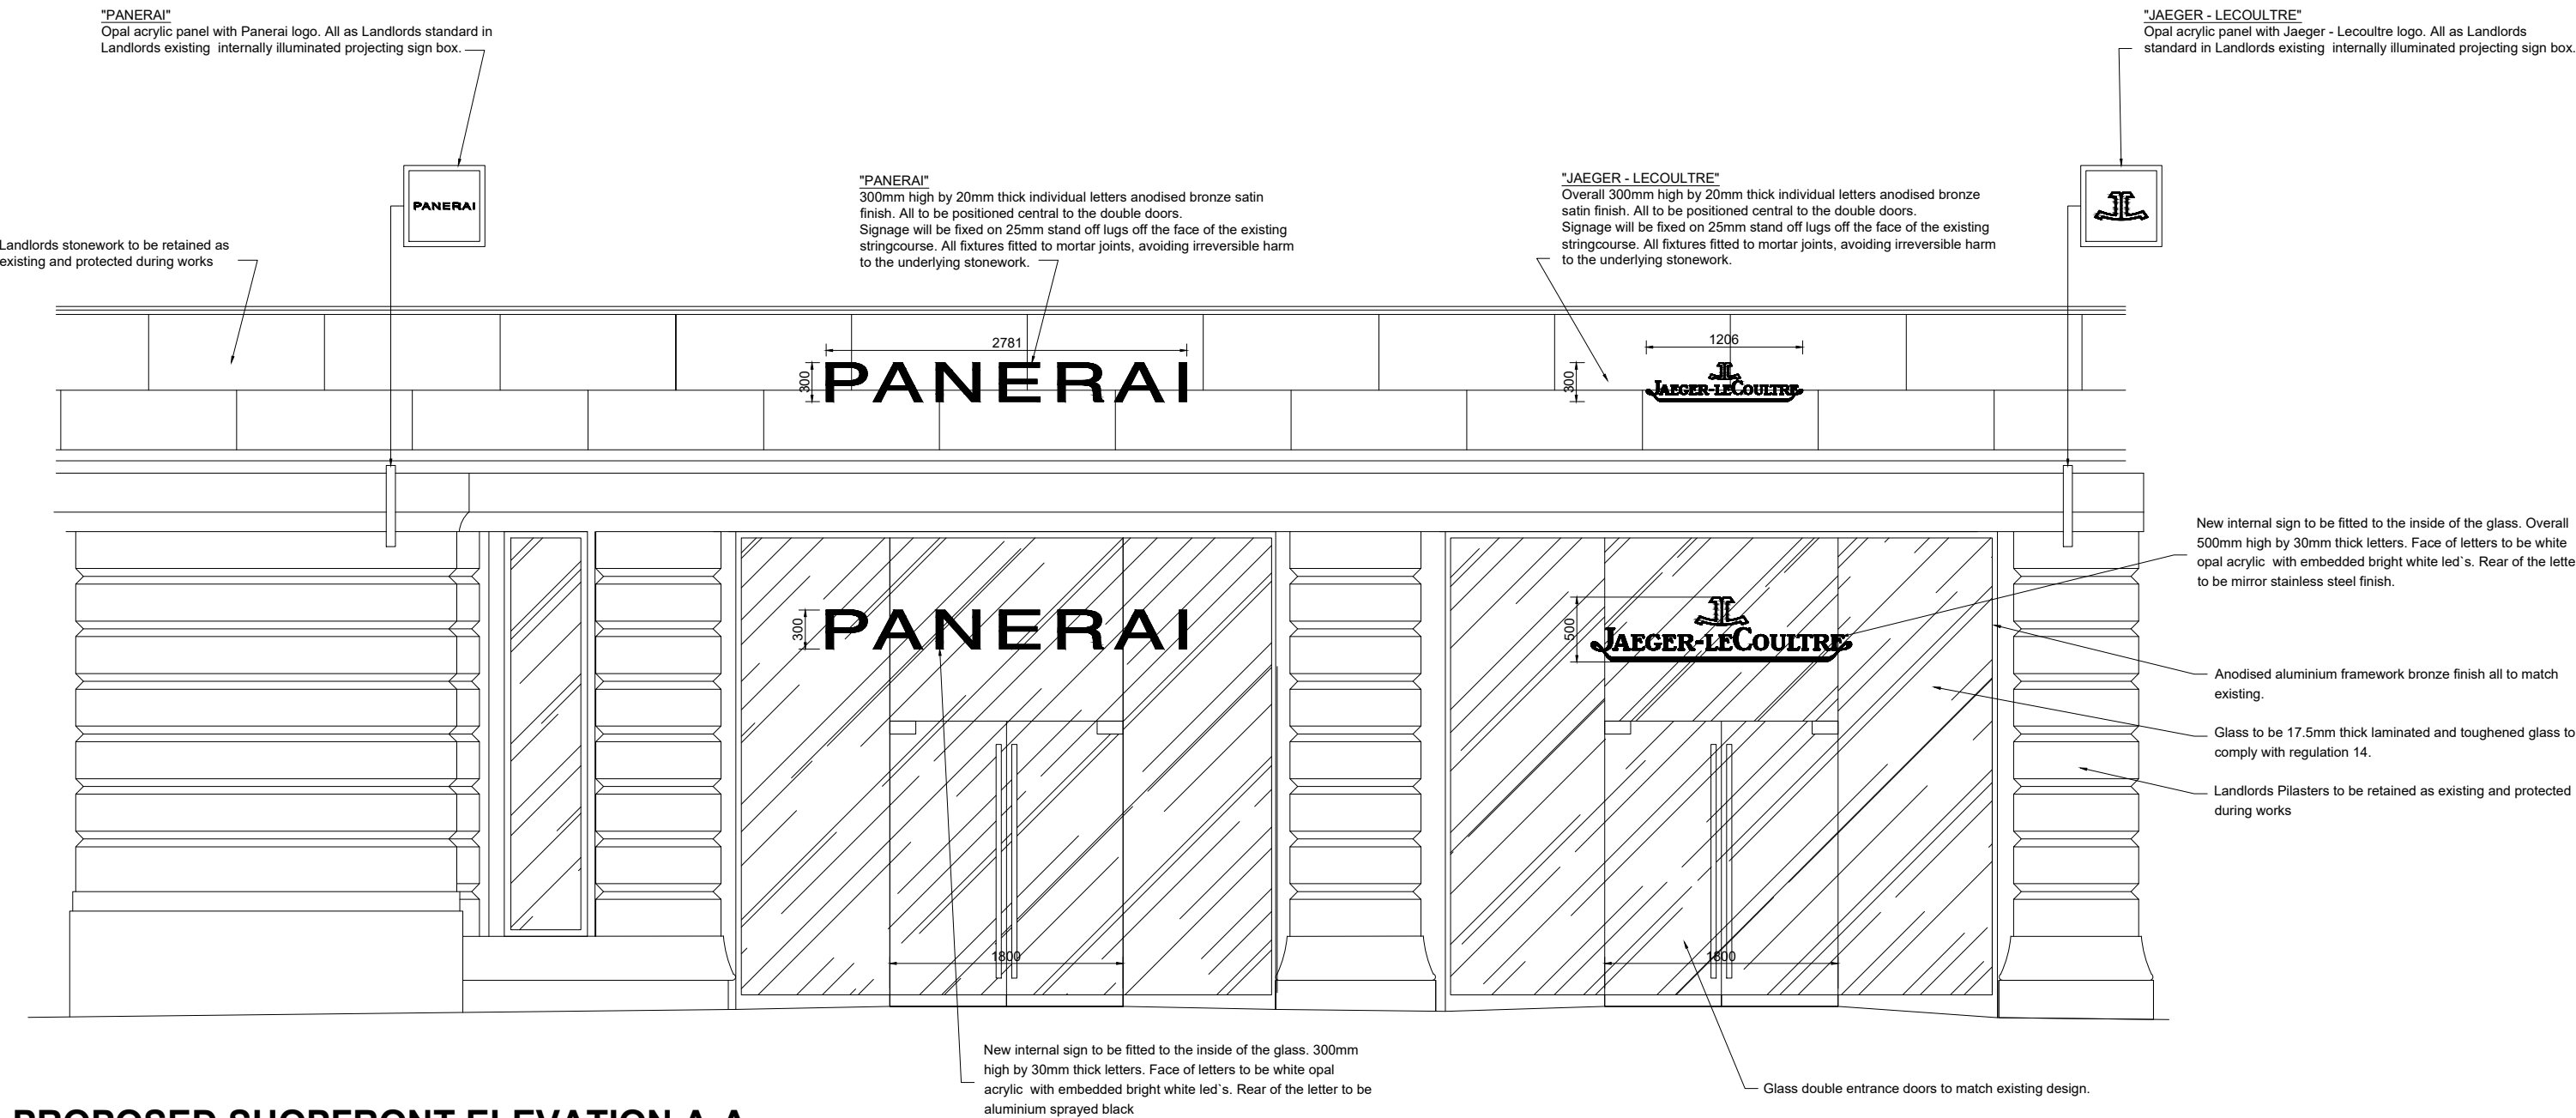
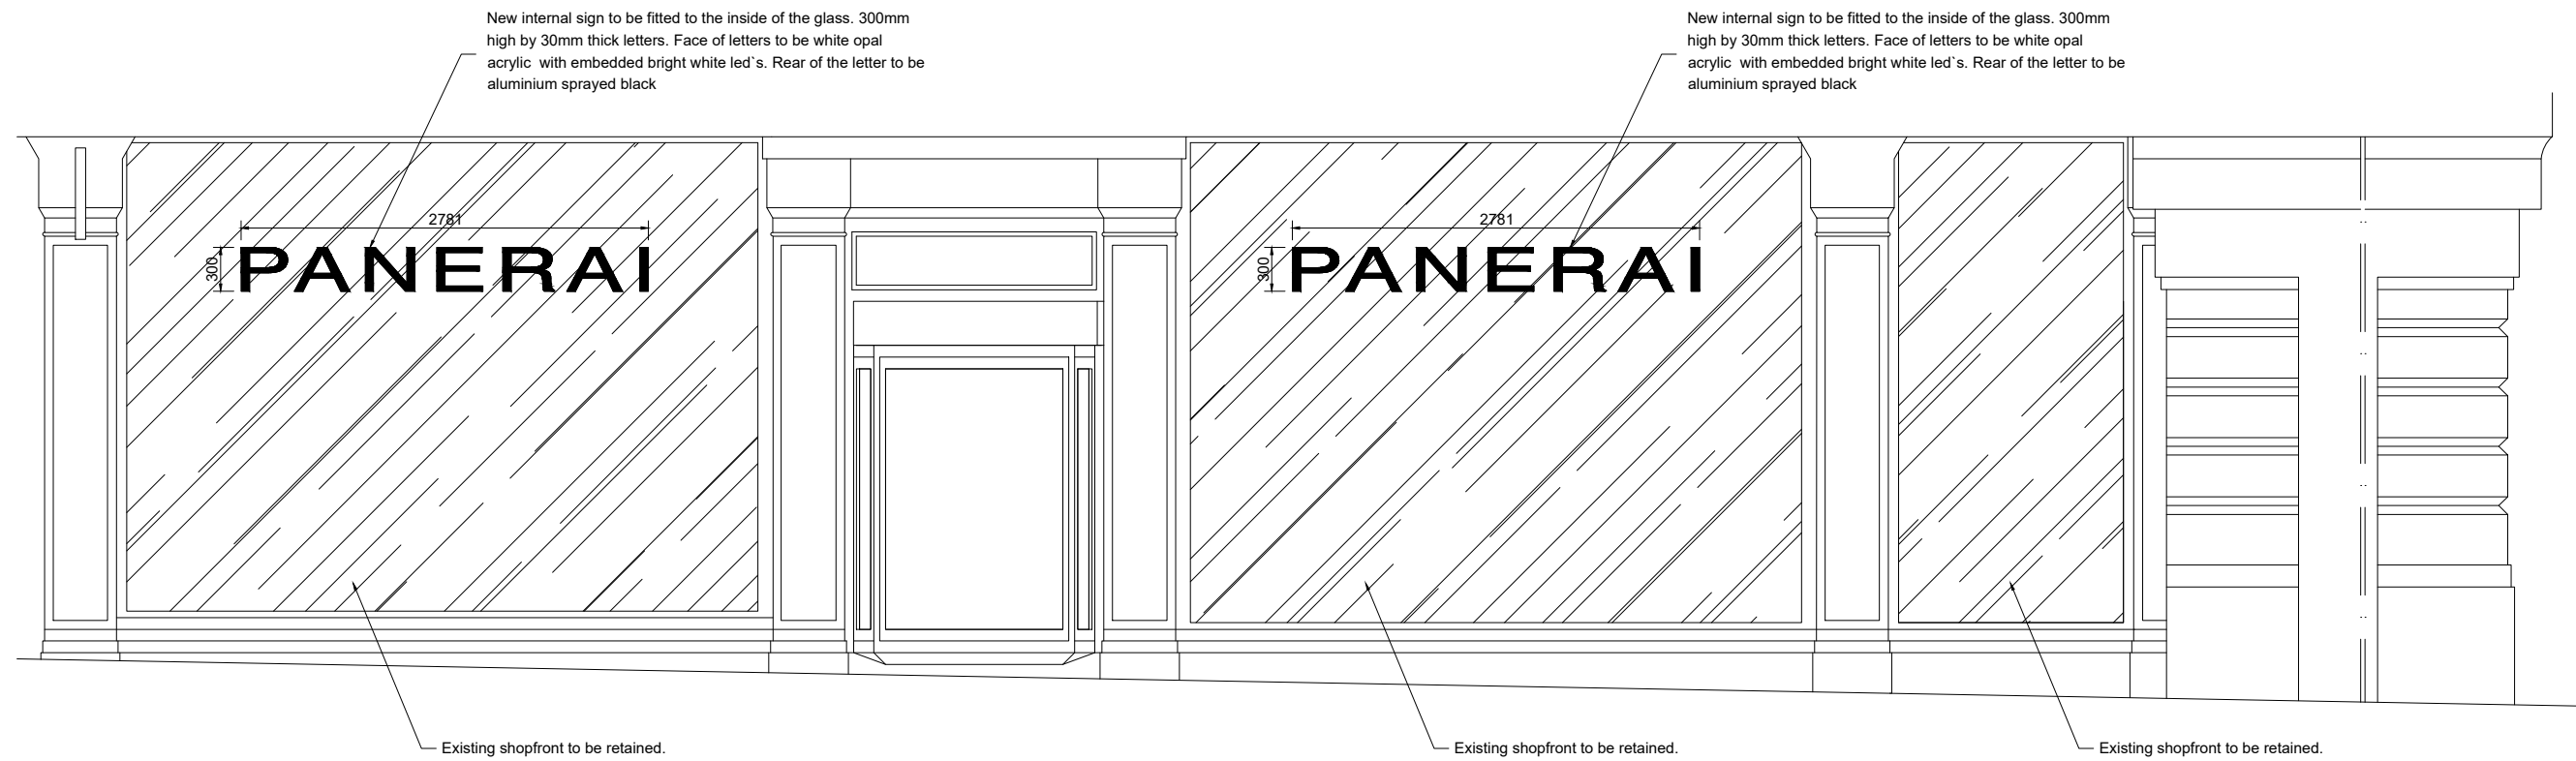


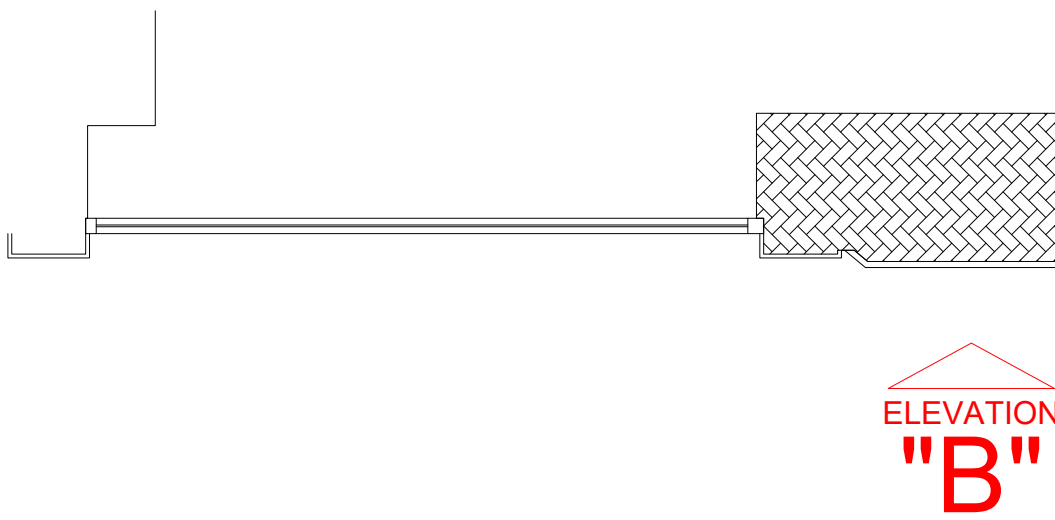

PROPOSED SHOPFRONT ELEVATION A-A

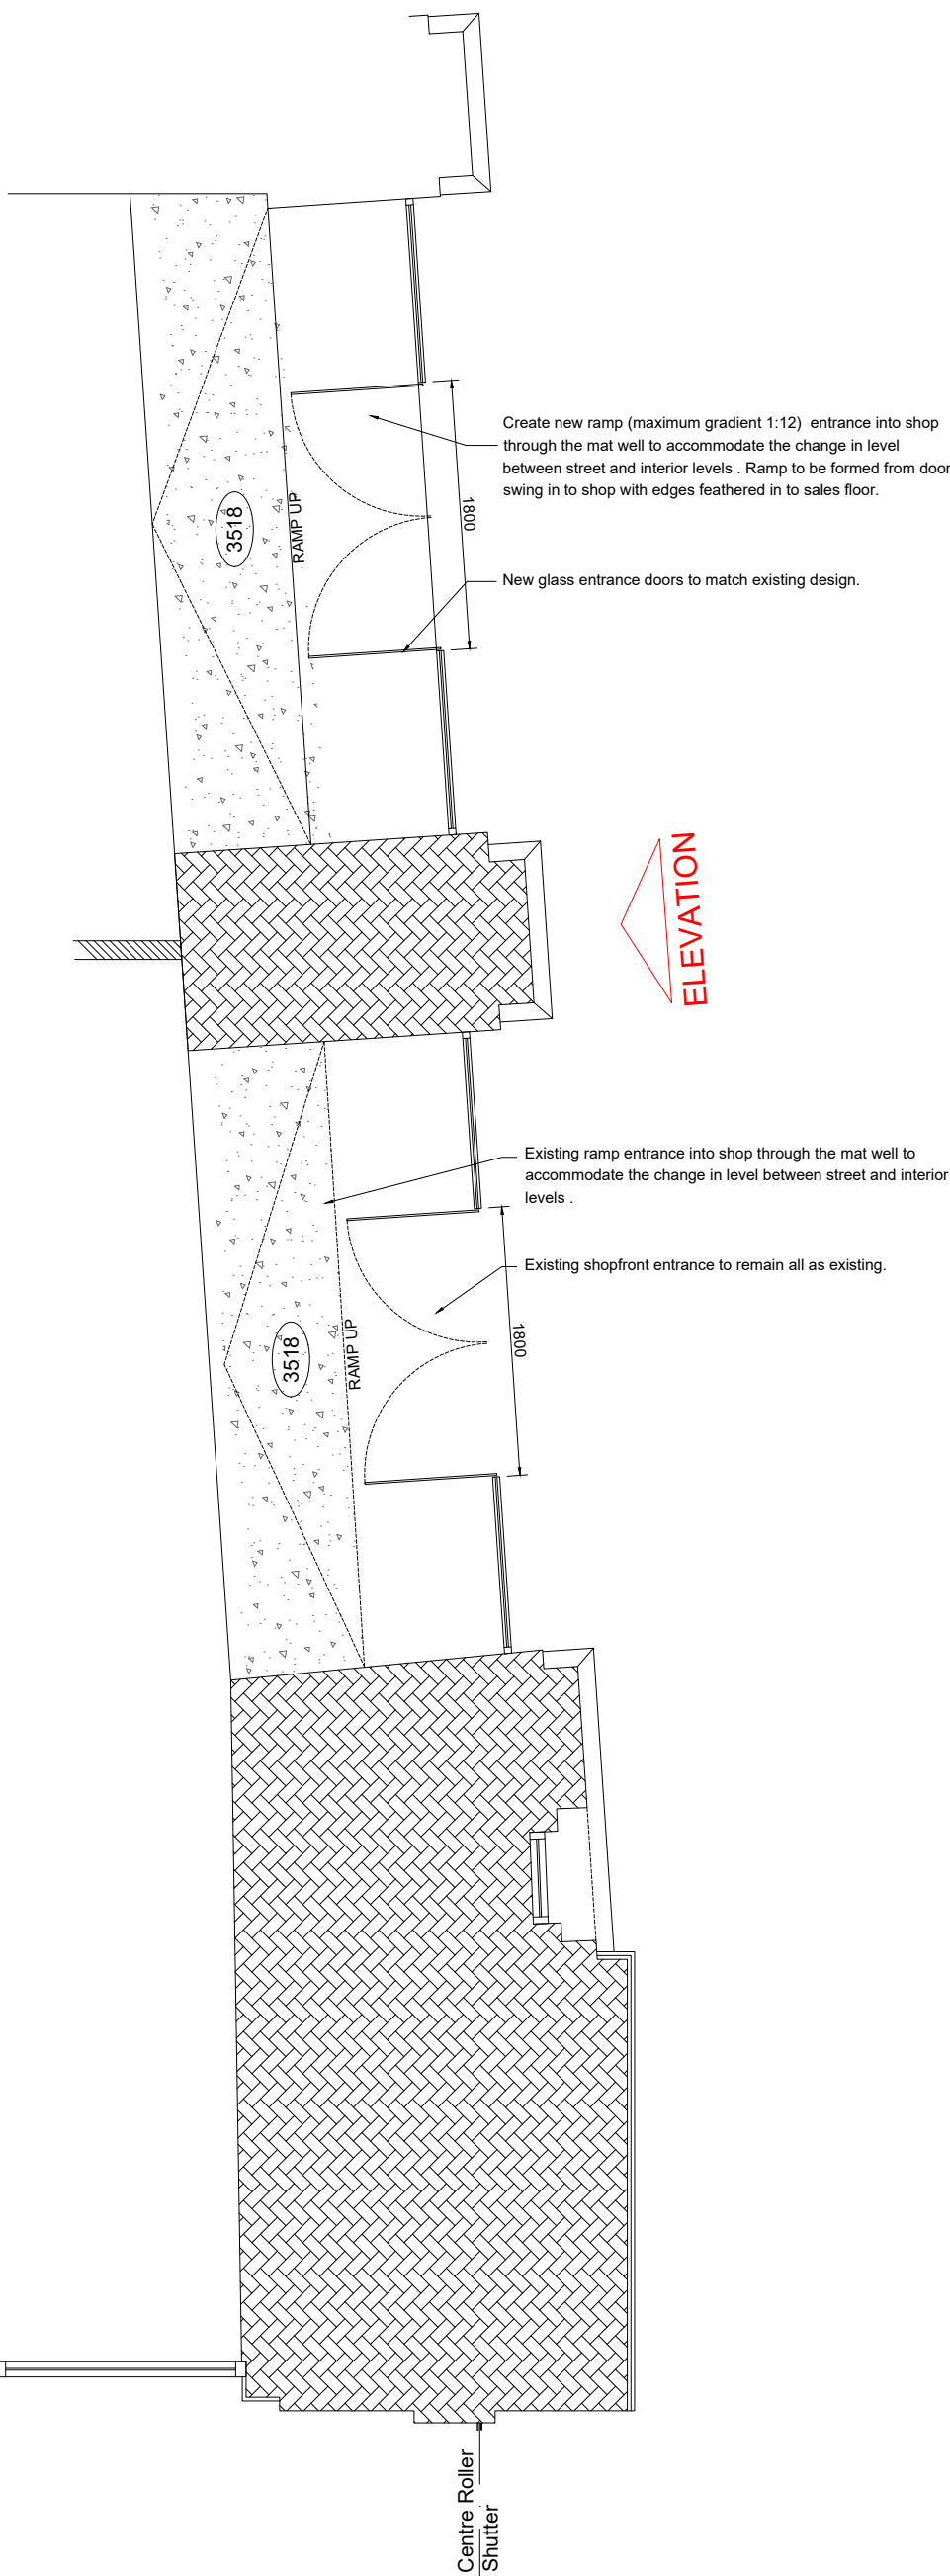

PROPOSED SHOPFRONT ELEVATION B-B

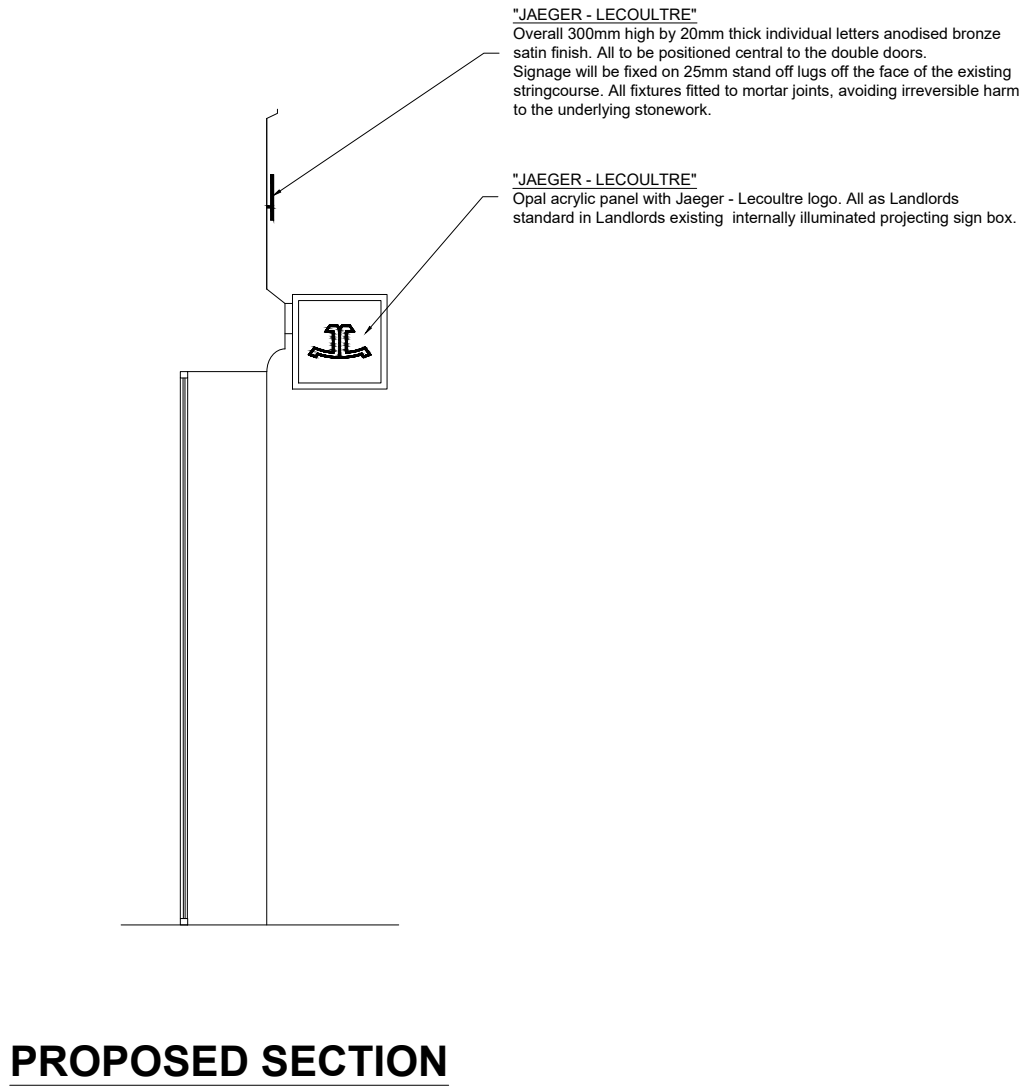

NOTES

REVISIONS
Rev A: Updated following B&M feedback. White steel plates added to ceiling above display windows (10/05/22).
Rev B Door widths added 11.11.22
Rev C Amended all as planning officer 11.11.22

PRELIMINARY

REFERENCE DRAWINGS
MANSELL DESIGN SURVEY

FIT OUT TYPE
BRANDED BOUTIQUES

PROJECT
IWC / JLC
1 ST ANN'S SQUARE
MANCHESTER
M2 7EF

DESCRIPTION
PROPOSED SHOPFRONT ELEVATION AND
INTERNAL ELEVATIONS

SCALE
1:50

DATE
12/05/22

DRAWN BY
S.R.B.

JOB No.
N/A

DRAWING No.

1615-03-06

REVISION

C

SIGNET
JEWELERS
Store Development

COPYRIGHT IS RESERVED BY SIGNET TRADING LTD. AND IS ISSUED ON THE CONDITION THAT IT IS NOT COPIED OR DISCLOSED BY OR TO ANY UNAUTHORISED PERSONS WITHOUT PRIOR CONSENT FROM SIGNET TRADING LTD.
THIS DRAWING SHOULD NOT BE SCALED. THE CONTRACTOR SHOULD CHECK ALL DIMENSIONS ON SITE. ANY ERROR OR OMISSION SHOULD BE REPORTED TO SIGNET TRADING LTD.