




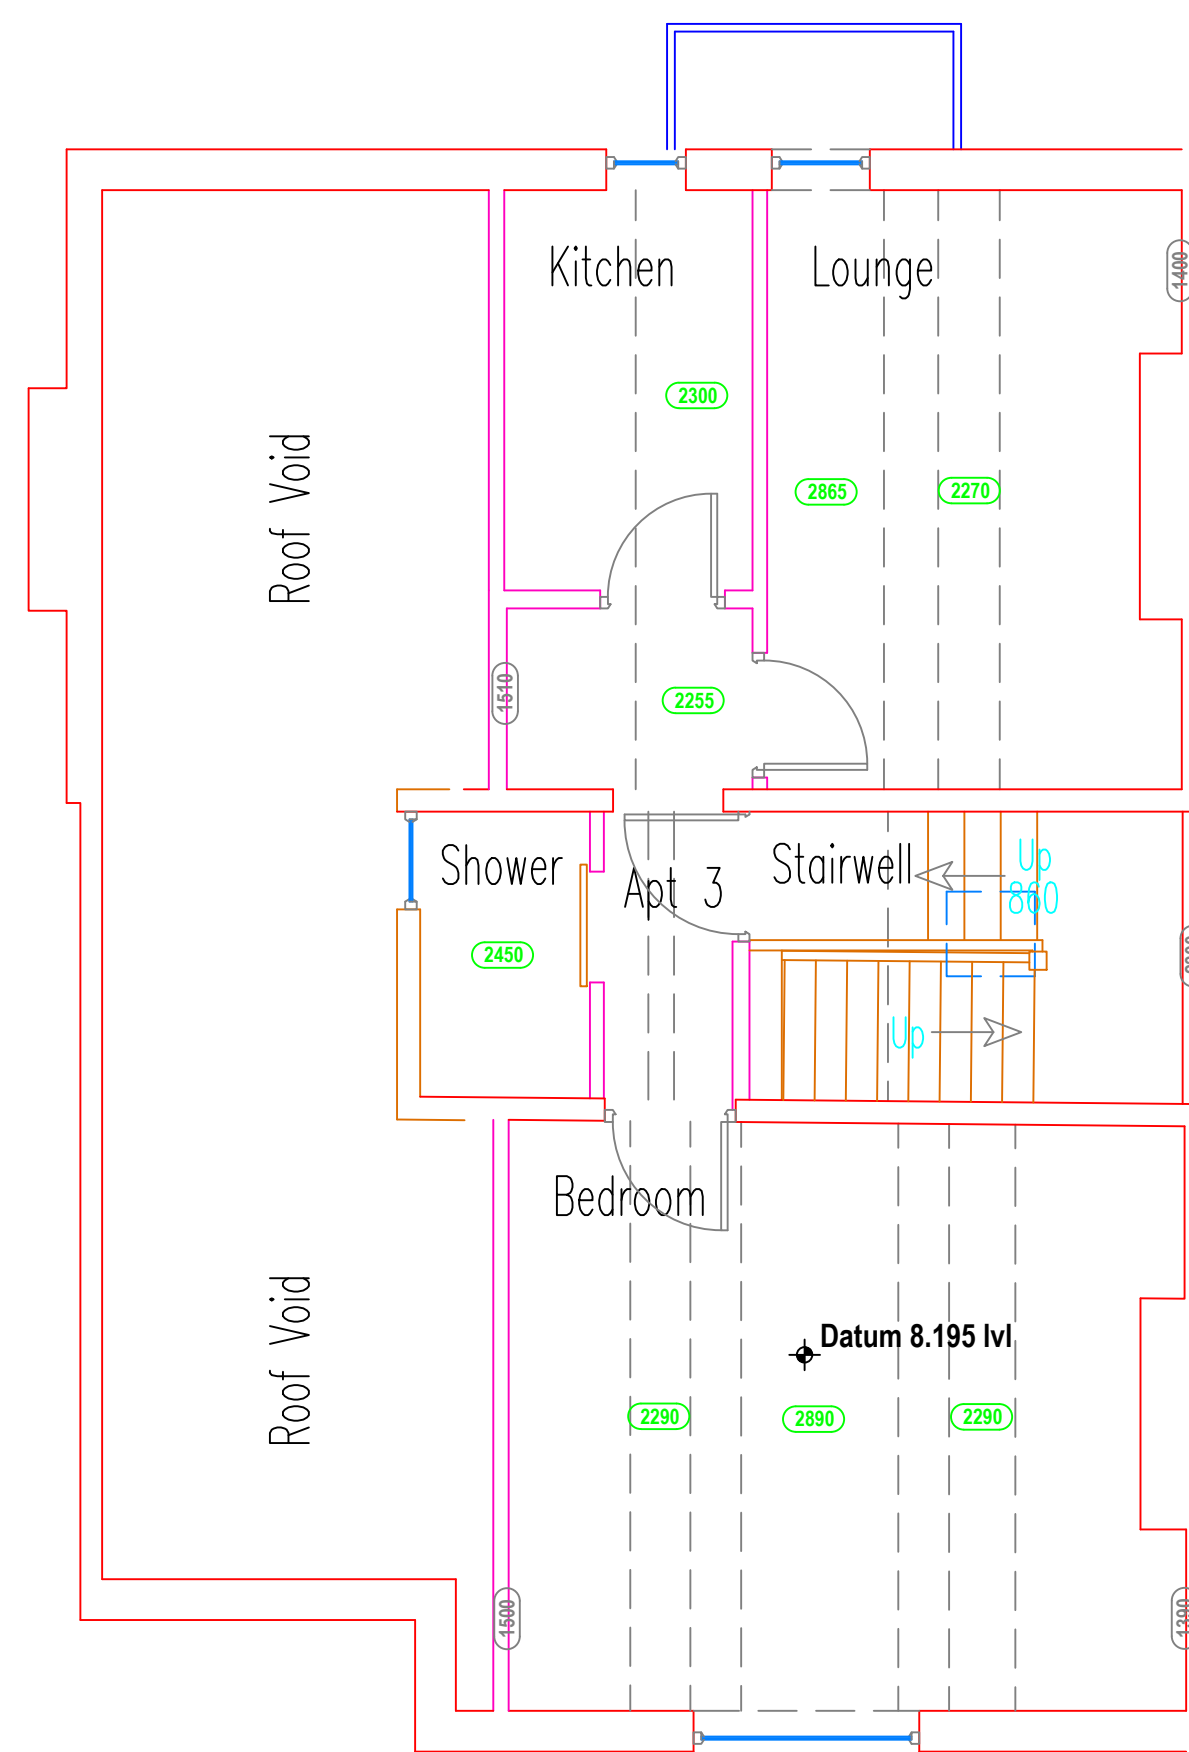


Existing Second Floor

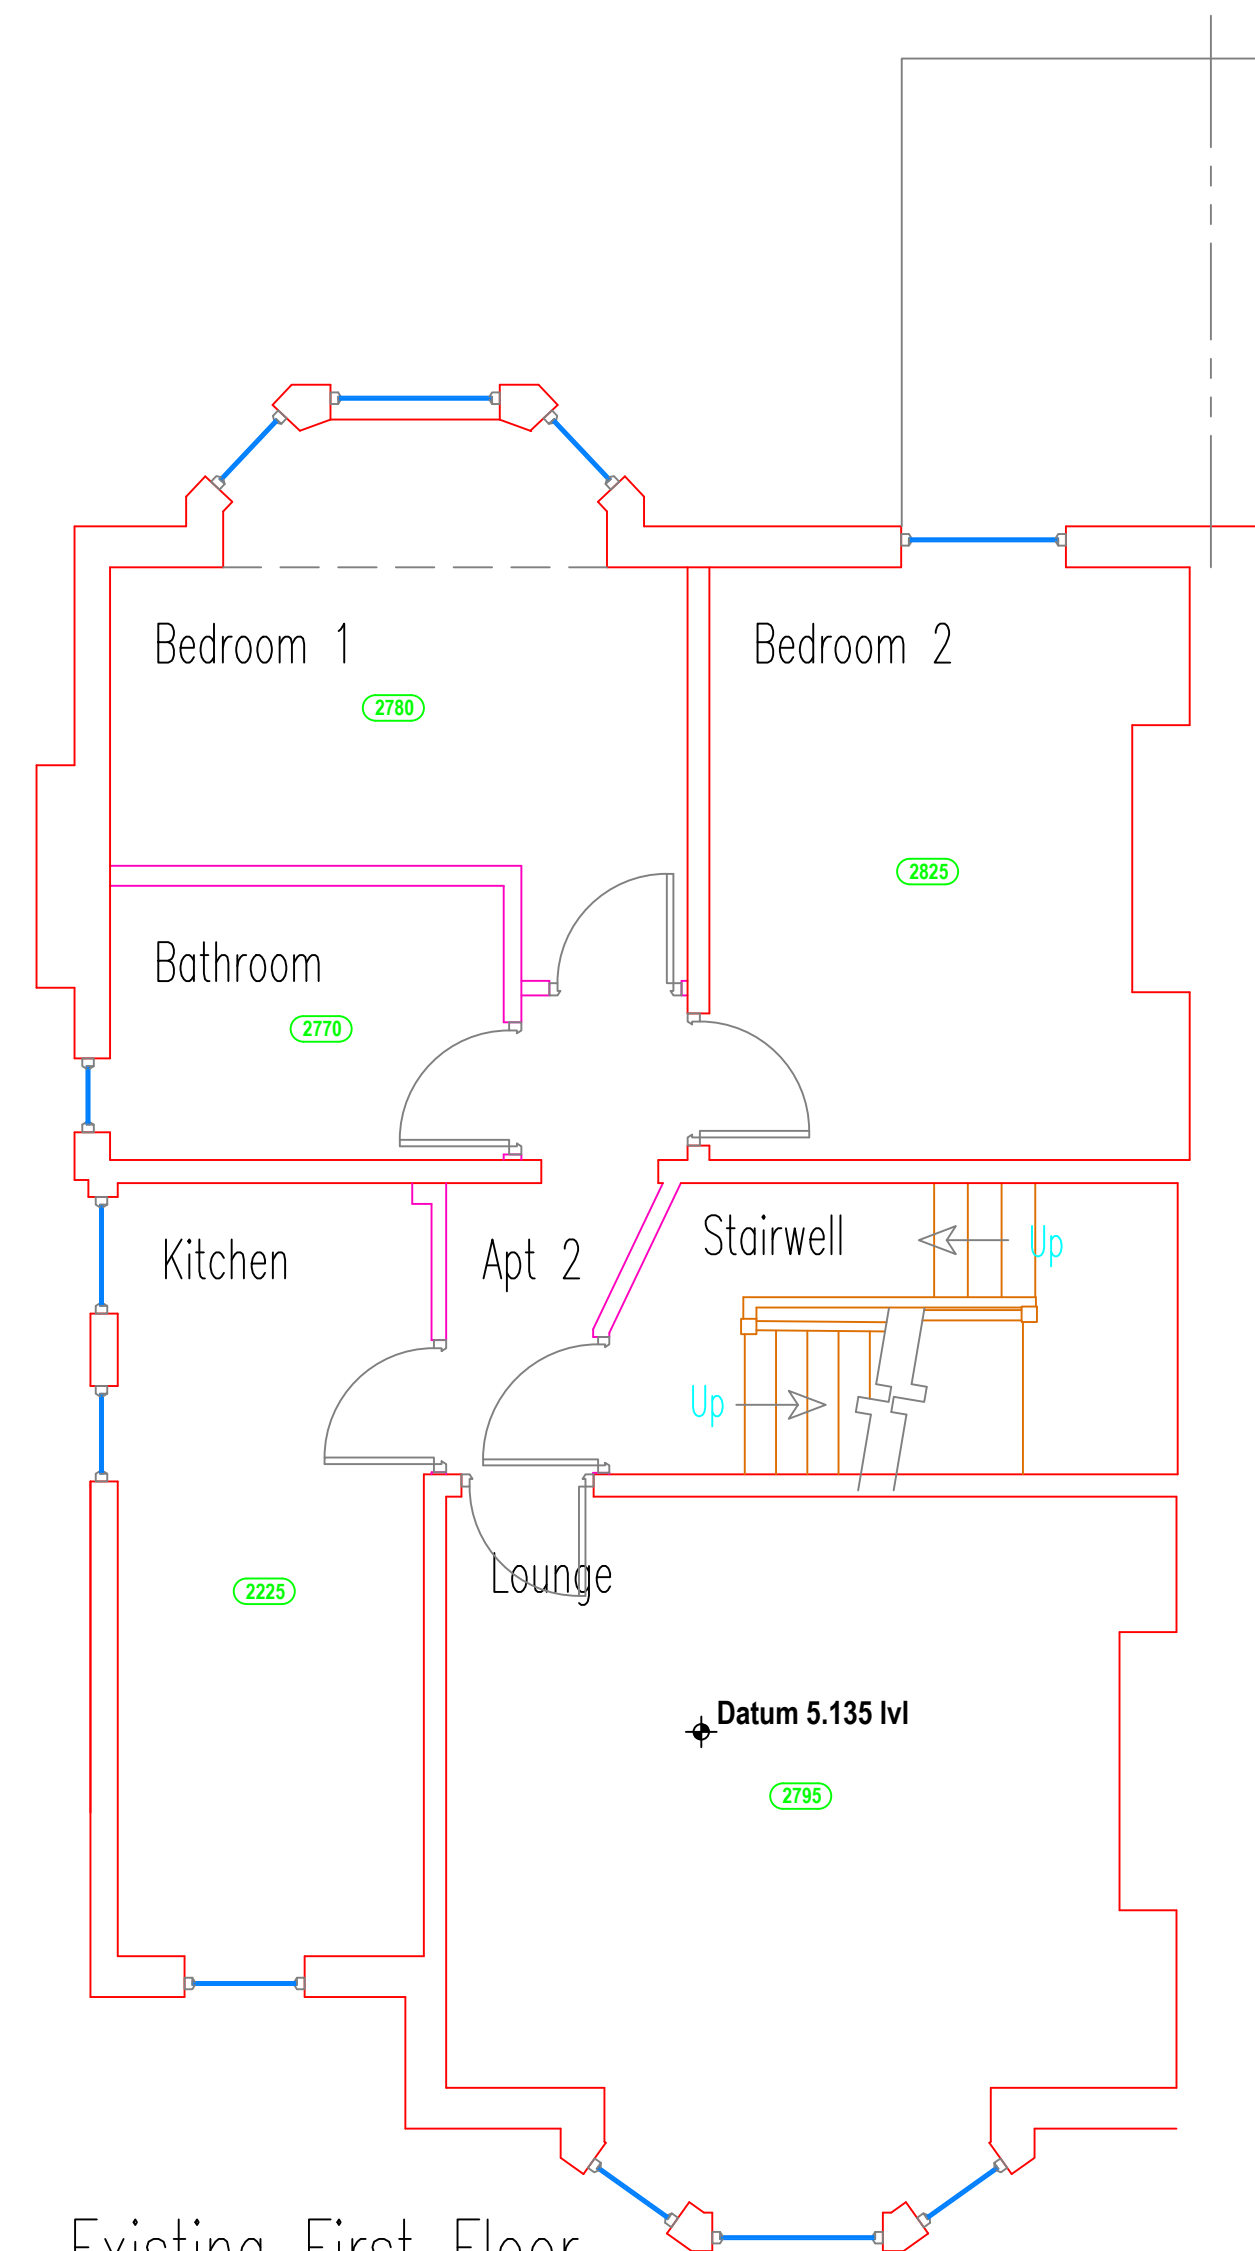


Existing First Floor

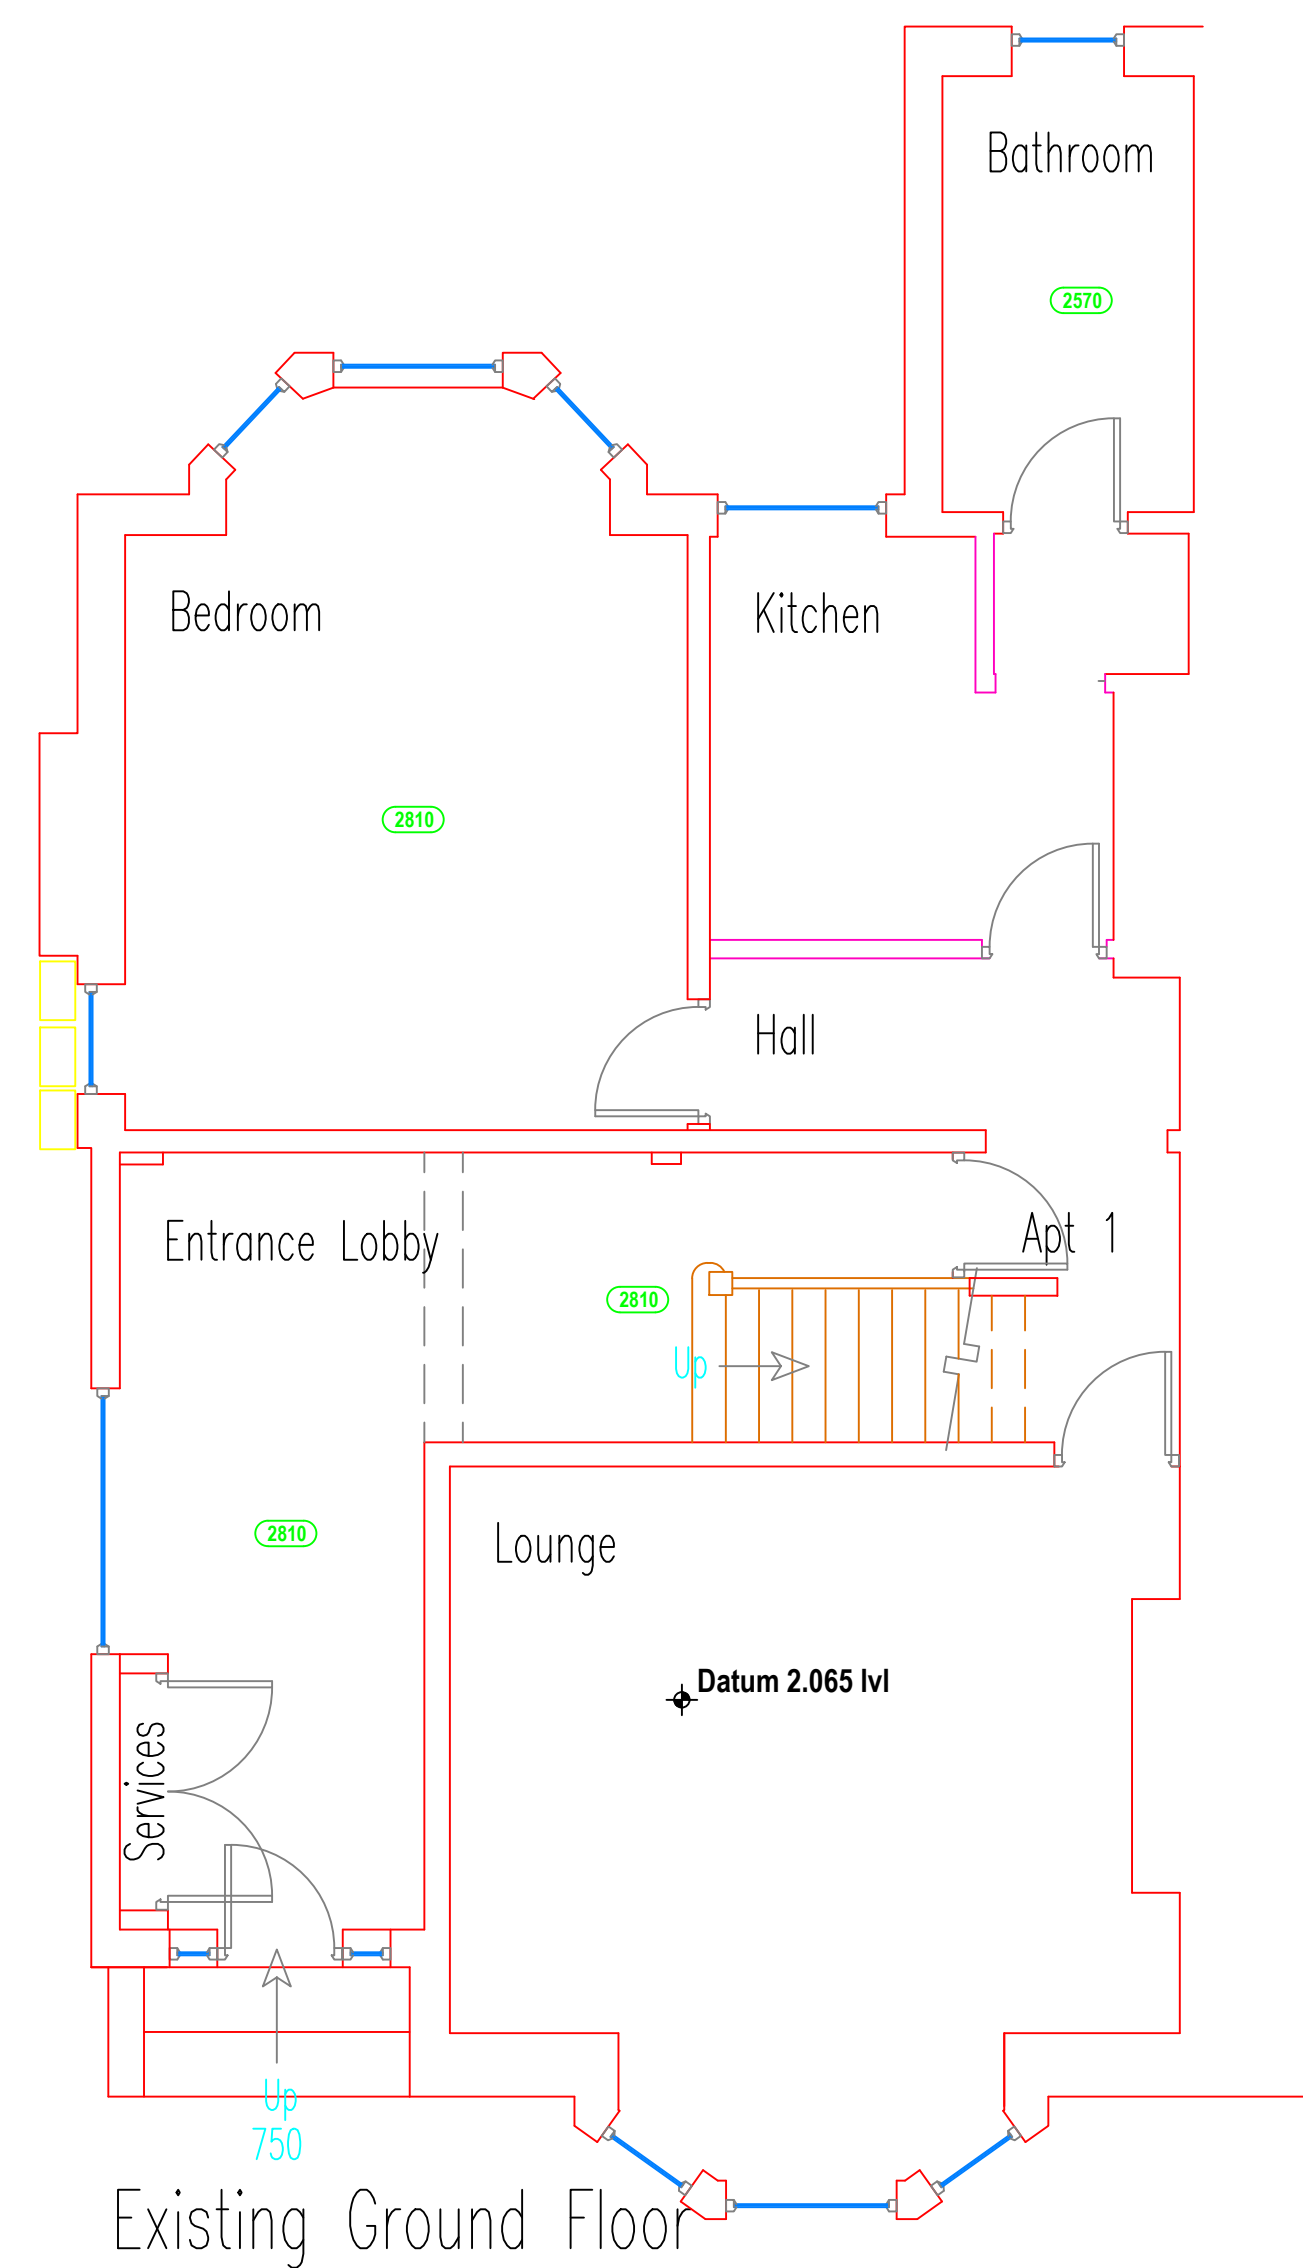

Existing Ground Floor

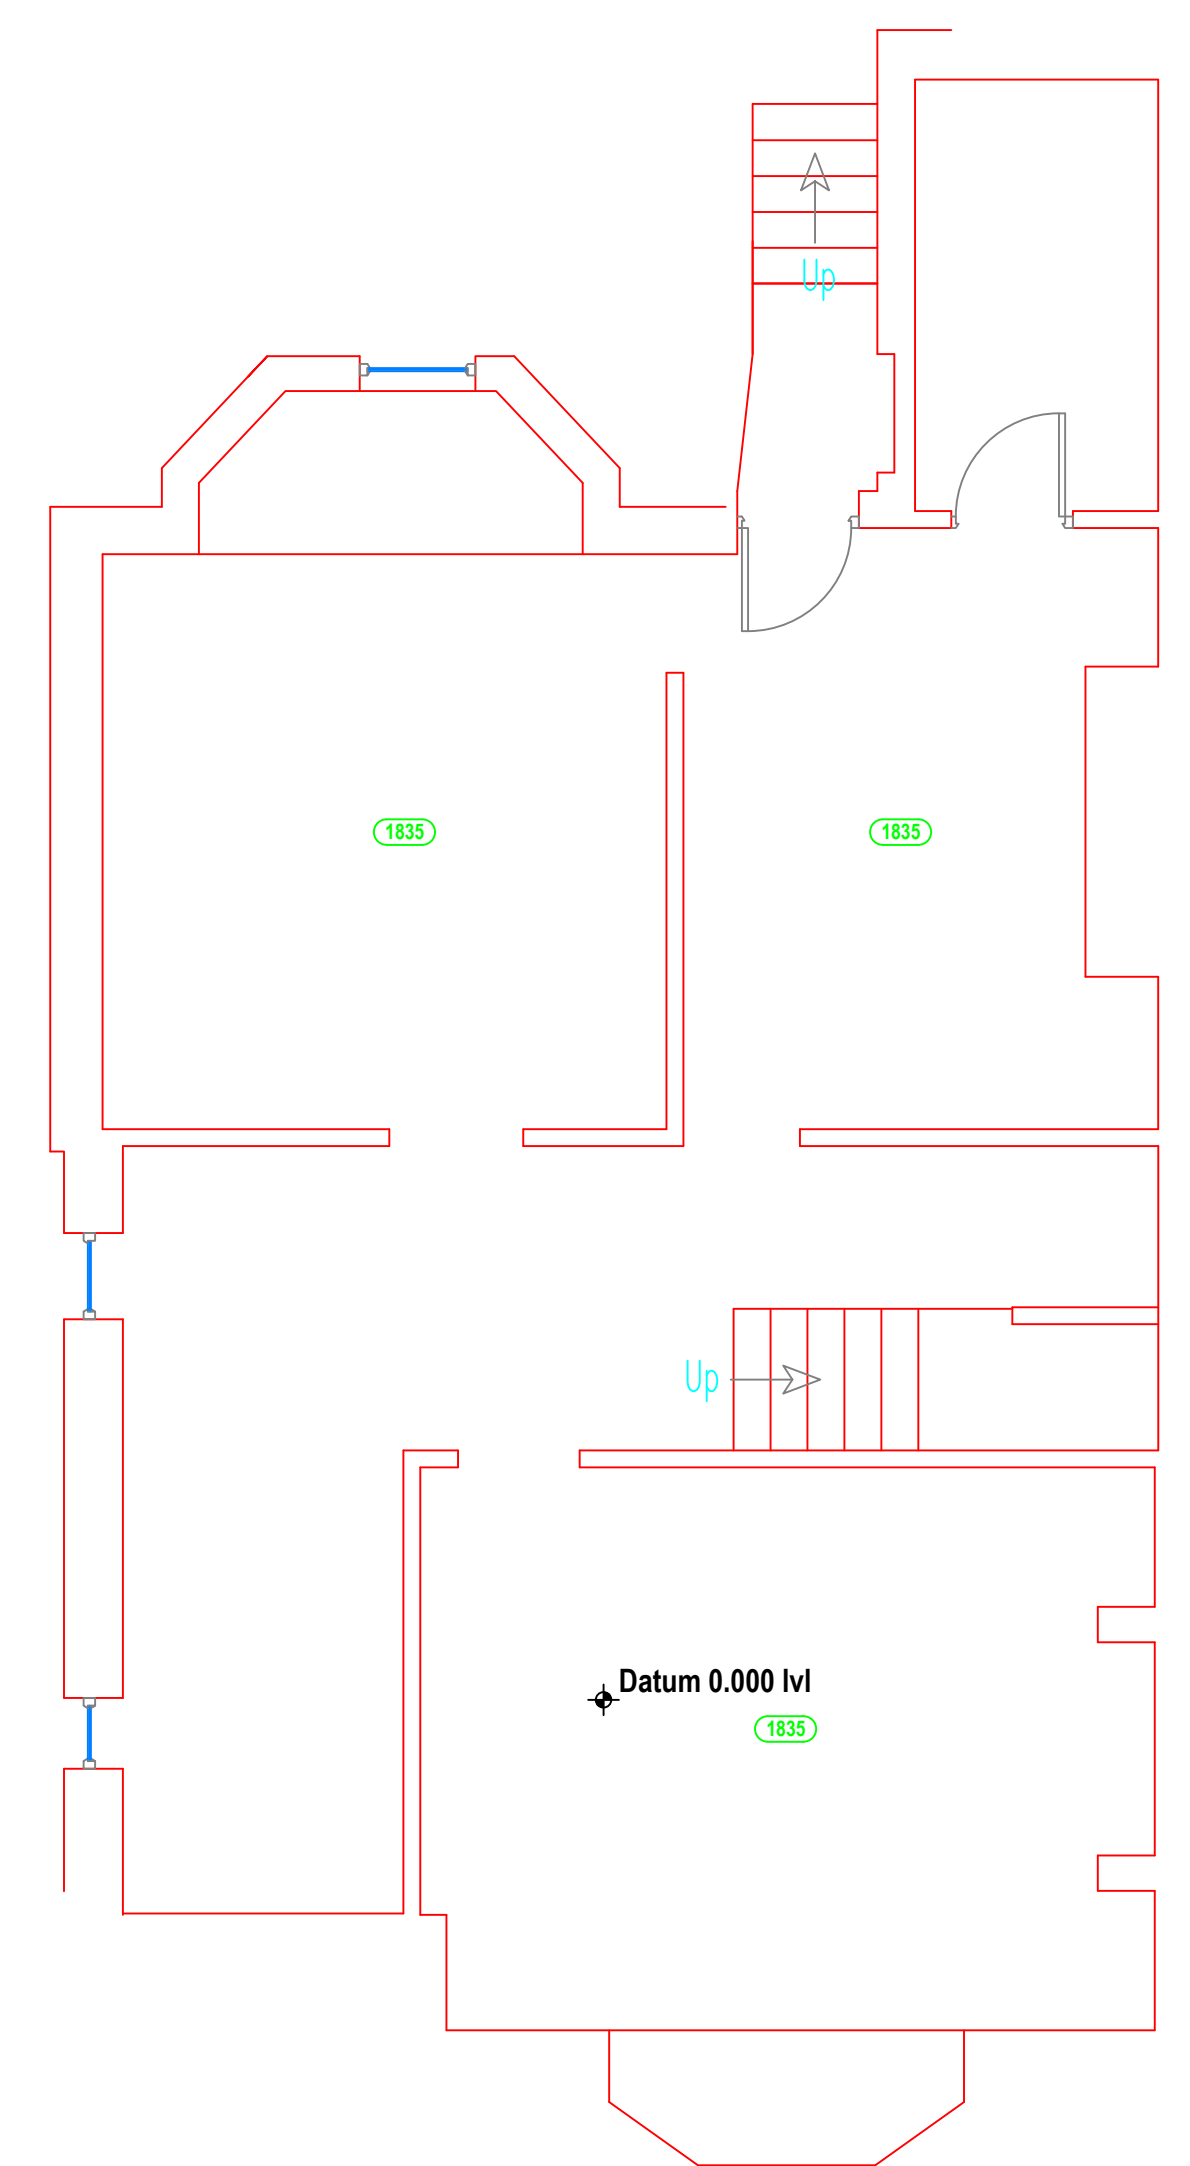

Existing Basement Floor

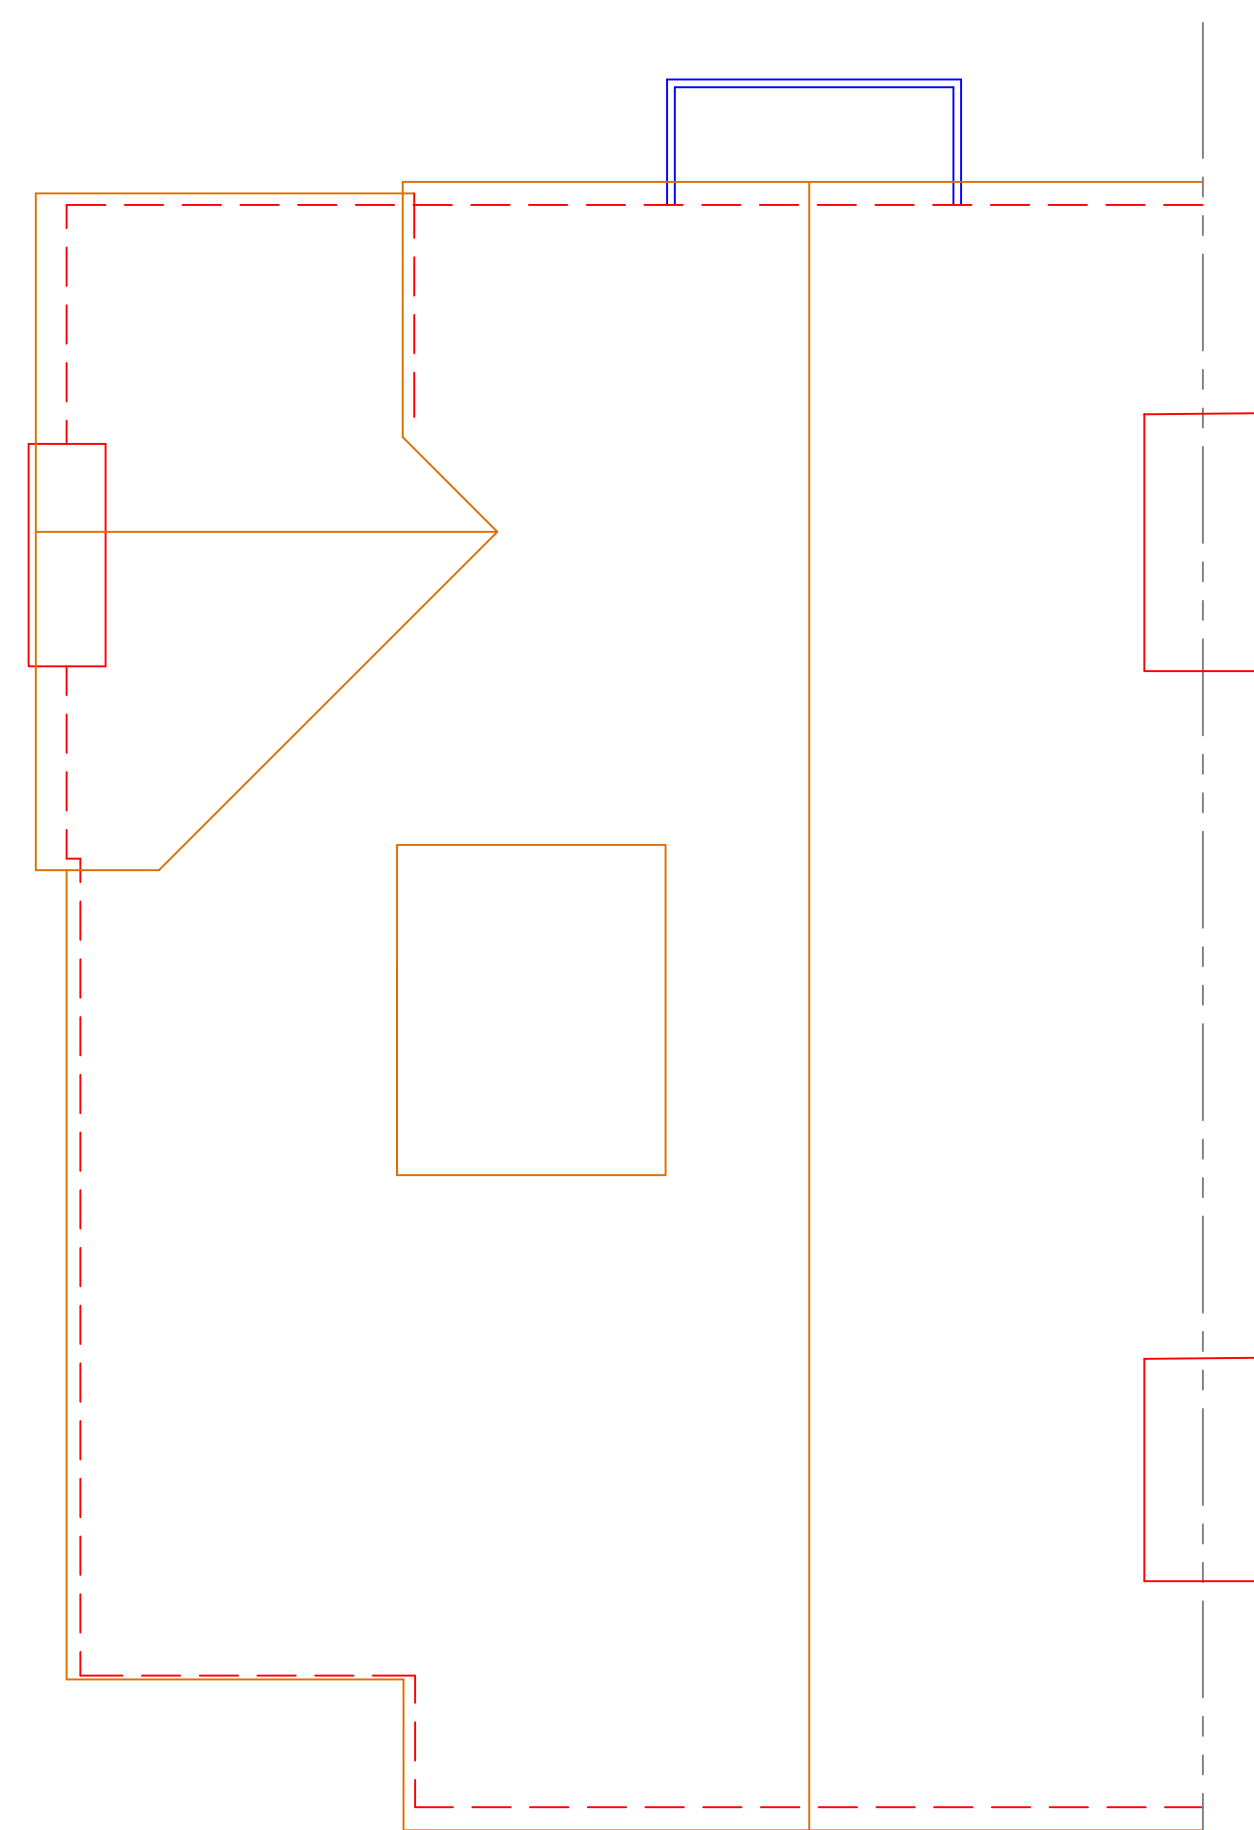

Existing Roof Plan

B	Issued for planning	Sept 22	DAP
A	Issued for comment	July 20	DAP
Rev.	Mod. Notes	Date	By
Client Shazad Salim			
Location 10 Ellesmere Road Chorlton M21 OSR			
Job Title Proposed basement conversion and alterations			
Drawing Title Existing Floor Plans			
Scale 1:50		Sheet A1	
Date July 20		Drawn by DAP	
Dwg. No. 26/20-01			Rev. B

