


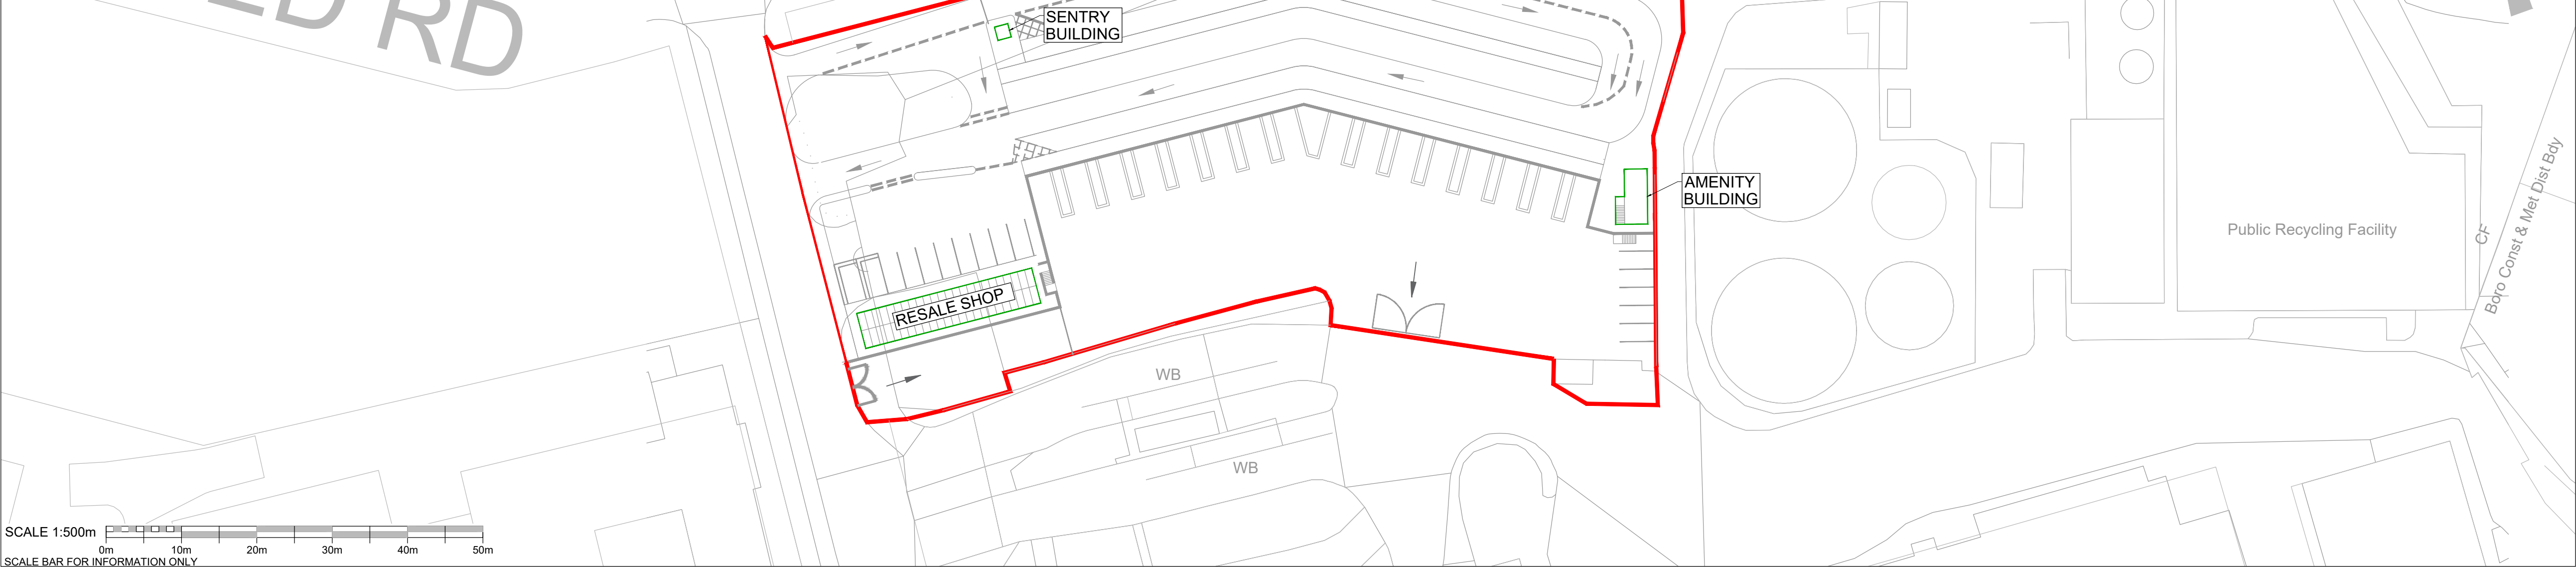


VIFRED RD




#### GENERAL NOTES:


1. THE DRAWINGS, DESIGN AND ALL INFORMATION CONTAINED THEREIN ARE THE SOLE COPYRIGHT OF CANHAM CONSULTING LTD AND ANY REPRODUCTION IS FORBIDDEN UNLESS PERMISSION IS OBTAINED IN WRITING.
2. ALL DRAWINGS SHALL BE READ IN CONJUNCTION WITH ALL RELEVANT CIVIL / STRUCTURAL ENGINEERING DRAWINGS, THE PROJECT SPECIFICATION AND DRAWINGS PRODUCED BY THE ARCHITECTS, SERVICE ENGINEERS AND LANDSCAPE ARCHITECTS.
3. FOR ALL SETTING OUT INFORMATION REFER TO THE ARCHITECT'S DRAWINGS AND DETAILS.
4. ANY DISCREPANCIES BETWEEN THE INFORMATION GIVEN BY THE ENGINEER, AND THAT PROVIDED BY OTHERS, MUST BE REFERRED TO THE ENGINEER BEFORE THE AFFECTED WORKS PROCEED.
5. DIMENSIONS MUST NOT BE SCALED FROM THE ENGINEER'S DRAWINGS.
6. ALL DIMENSIONS ARE IN METRES UNLESS NOTED OTHERWISE.
7. DIMENSIONS MARKED \* ARE SUBJECT TO CONFIRMATION BY SITE MEASUREMENT BEFORE CONSTRUCTION PROCEEDS.
8. THE CONTRACTOR IS TO ENSURE THE STABILITY OF EACH ELEMENT AND THE STABILITY OF THE OVERALL CONSTRUCTION UNTIL THE WORKS ARE COMPLETE.
9. ALL DESIGNS, CONNECTIONS, WORKMANSHIP AND MATERIAL ARE TO COMPLY WITH THE CURRENT BUILDING REGULATIONS AND THE LATEST RELEVANT BRITISH STANDARD SPECIFICATION AND CODES OF PRACTICE OR OTHERWISE BE TO THE SPECIFIC WRITTEN APPROVAL OF THE ENGINEER.
10. INSPECTIONS MADE BY THE LOCAL AUTHORITY, SHALL BE ARRANGED BY THE CONTRACTOR TO SUIT THEIR PROGRAMME. ANY COST ARISING OUT OF FAILING TO CARRY OUT THE WORK TO THE SATISFACTION OF THE LOCAL AUTHORITY WILL BE THE SOLE RESPONSIBILITY OF THE CONTRACTOR.
11. THE CONTRACTOR MUST MAKE THEMSELVES AWARE OF THE EXISTING UTILITIES / SERVICES LOCATED WITHIN AND ADJACENT TO THE SITE. **NO EXCAVATIONS ARE TO BE UNDERTAKEN UNTIL THE UTILITY COMPANIES HAVE BEEN INFORMED / CO-ORDINATED WITH:** DIAL-BEFORE-YOU-DIG ADVICE IS FOLLOWED AND THE AREA IS CAT SCANNED. ALL UTILITY COMPANY GUIDELINES AND HEALTH & SAFETY PROCEDURES MUST BE STRICTLY FOLLOWED.

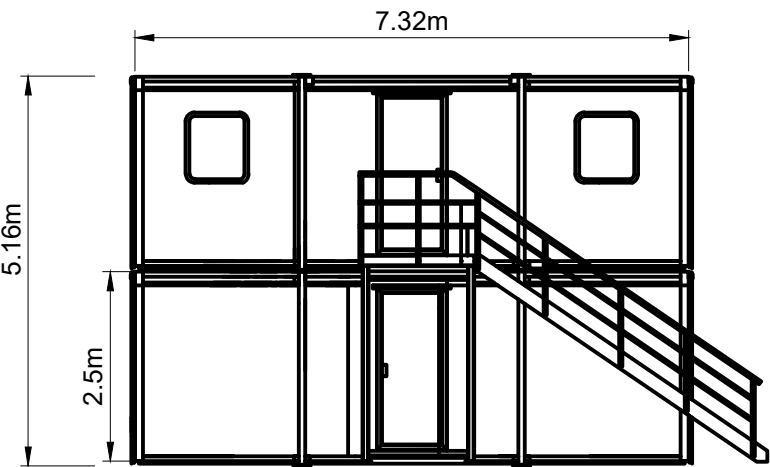

EAST ELEVATION  
SCALE 1:100

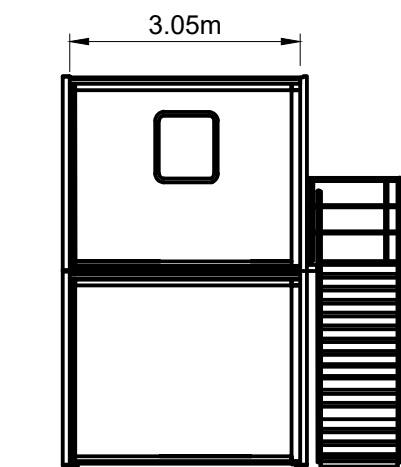

NORTH ELEVATION  
SCALE 1:100

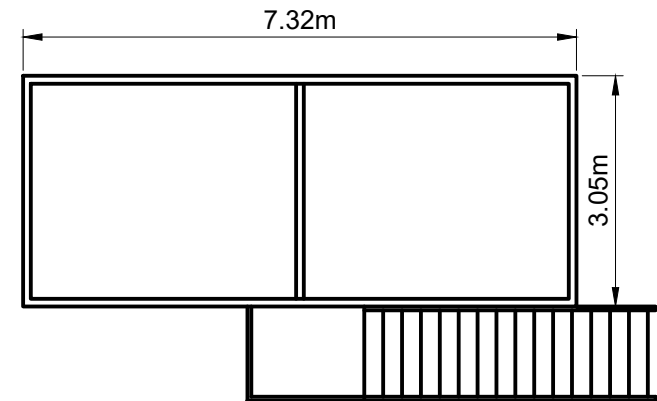

ROOF PLAN  
SCALE 1:100


#### RESALE NOTES:

- ALL EXTERNAL PAINTWORK TO BE TELEGRAY 4 - RAL 7047
- ALL WINDOWS TO BE UPVC IN ANTHRACITE GREY - RAL 7016
- ALL DOORS TO BE UPVC IN ANTHRACITE GREY - RAL 7016


#### AMENITY NOTES:

- ALL EXTERNAL PAINTWORK, WINDOWS AND DOORS TO BE LIGHT GREY - RAL 7035


- SENTRY BUILDING NOTES:
- FINISH TO BE AS EXISTING.

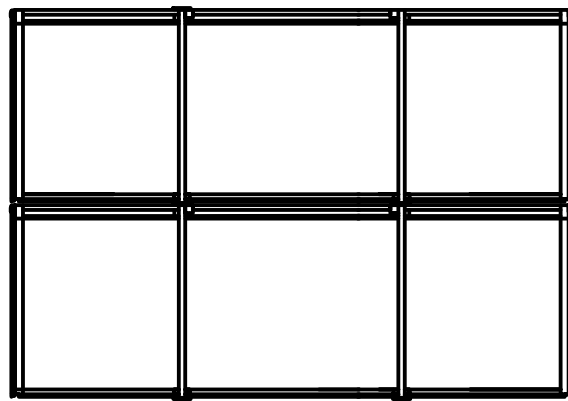

WEST ELEVATION  
SCALE 1:100

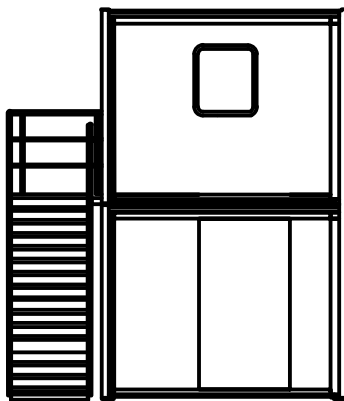

SOUTH ELEVATION  
SCALE 1:100

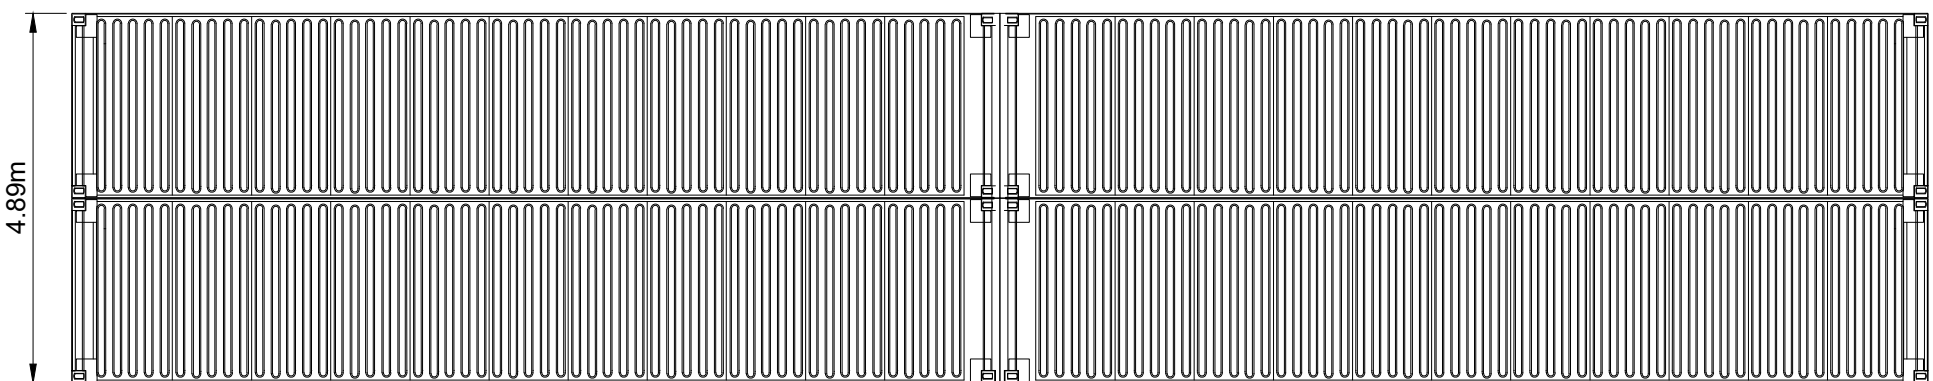

ROOF PLAN  
SCALE 1:100

PRELIMINARY DRAWING:  
THIS DRAWING IS FOR PRELIMINARY PURPOSES ONLY AND MUST NOT BE READ AS A CONSTRUCTION ISSUE.  
IT INDICATES DESIGN INTENT ONLY AND IS SUBJECT TO AMENDMENT DURING FINAL DESIGN DEVELOPMENT.

| rev | date     | details           | drawn | checked |
|-----|----------|-------------------|-------|---------|
| P01 | 22.07.22 | PRELIMINARY ISSUE | GPC   | MH      |



**Structural Engineers** **Civil Engineers** **Building Surveyors**

+44 (0)1603 430650 | mail@canhamconsulting.co.uk | www.canhamconsulting.co.uk

client  
SUEZ RECYCLING & RECOVERY UK Ltd

architect

project  
RELiance STREET, MANCHESTER  
HWRC DEVELOPMENT


title  
PROPOSED BUILDING PLANS/ELEVATIONS

CCL ref: 216352 drawn: GPC design: MH checked: MH scale: AS SHOWN size: A1 (L) date: 22.07.2022


status:  
S3 - SUITABLE FOR REVIEW & COMMENT

drawing number: 216352-CCL-XX-00-DR-C-4006 revision: P01


© This drawing is copyright and is not to be reproduced without the written permission of Canham Consulting Ltd

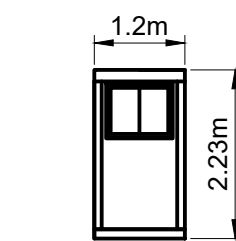


NORTH ELEVATION  
SCALE 1:100

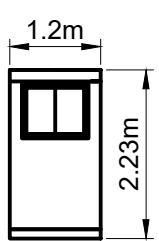


SOUTH ELEVATION  
SCALE 1:100

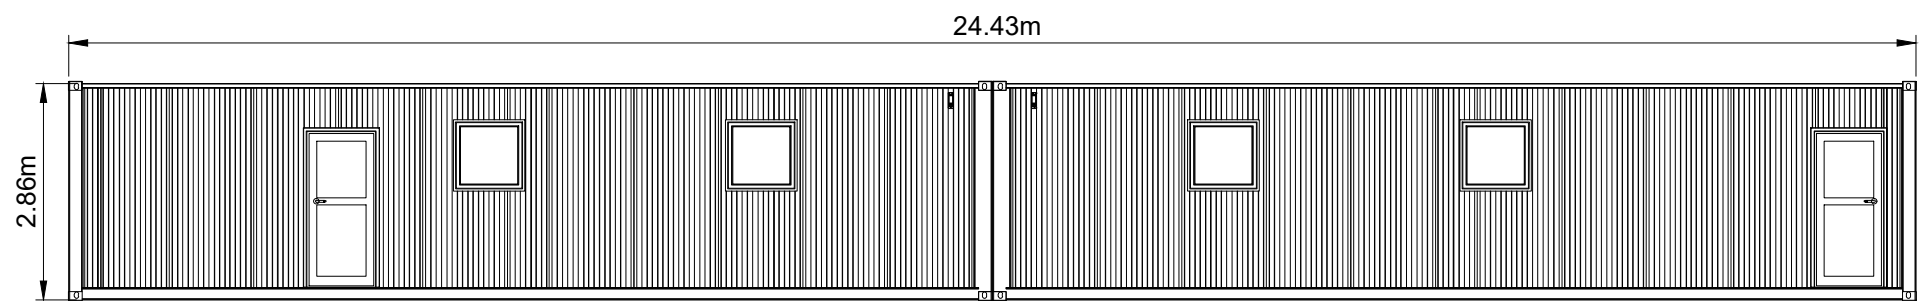


NORTH ELEVATION  
SCALE 1:100

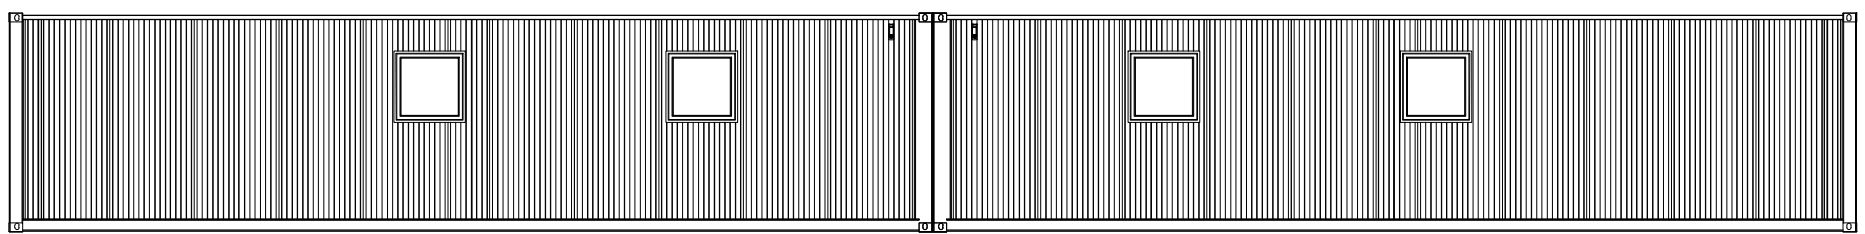


SOUTH ELEVATION  
SCALE 1:100

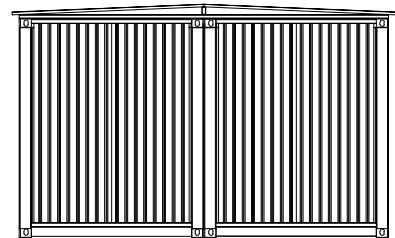


EAST ELEVATION  
SCALE 1:100

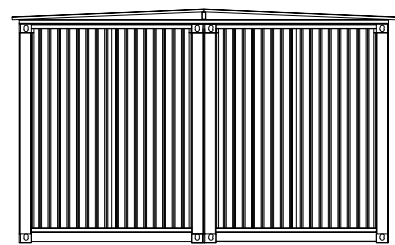


WEST ELEVATION  
SCALE 1:100

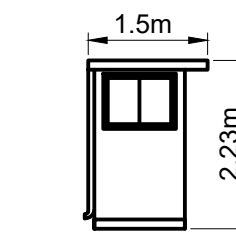

EAST ELEVATION  
SCALE 1:100

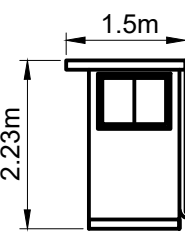

WEST ELEVATION  
SCALE 1:100

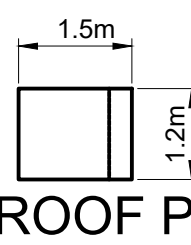

ROOF PLAN  
SCALE 1:100