

This drawing is copyright and owned by AFA Architects & Planners Limited, and is for use on this site only unless contractually stated otherwise.

All other design team elements, where indicated, have been imported from the consultant's drawings and reference should be made to the individual consultant's drawings for exact setting out, size and type of component.

Discrepancies and/or ambiguities within this drawing, between it and information given elsewhere, must be reported immediately to the architect for clarification before proceeding.

All works carried out in accordance with the latest British Standards and Codes of Practice unless specifically directed otherwise in the specification.

Responsibility for the reproduction of this drawing in paper form, or if issued in electronic form, lies with the recipient to check that all information has been replicated in full and is correct when compared to the original paper or electronic image. Graphical representations of equipment on this drawing have been co-ordinated, but are approximations only. Please refer to the Specifications and /or Details for actual sizes and/or specific contractor construction information.

Refer to the relevant Construction(Design and Management) documentation where applicable.

It is assumed that all works on this drawings will be carried out by a competent contractor, working where appropriate to an approved method statement.

[illegible]

Revision	Date	Description	By	Check
----------	------	-------------	----	-------

Purpose of Issue

FOR PLANNING

Client
EURO FOODS GROUP LTD.

Project

RELIANCE PARK, NEWTON HEATH,
MANCHESTER
M40 3AG

Drawing

PROPOSED SITE PLAN


Scale @ A1	Drawn	Checked	Approved
1:500	SH	IDW	-
Project No.	Drg No.	Revision	
1971	PL-05		

Date
MARCH 2022

afa
architects
+ planners

ibacus House
Caxton Place
Cardiff
South Wales
CF23 8HA

www.afa-architects.co.uk

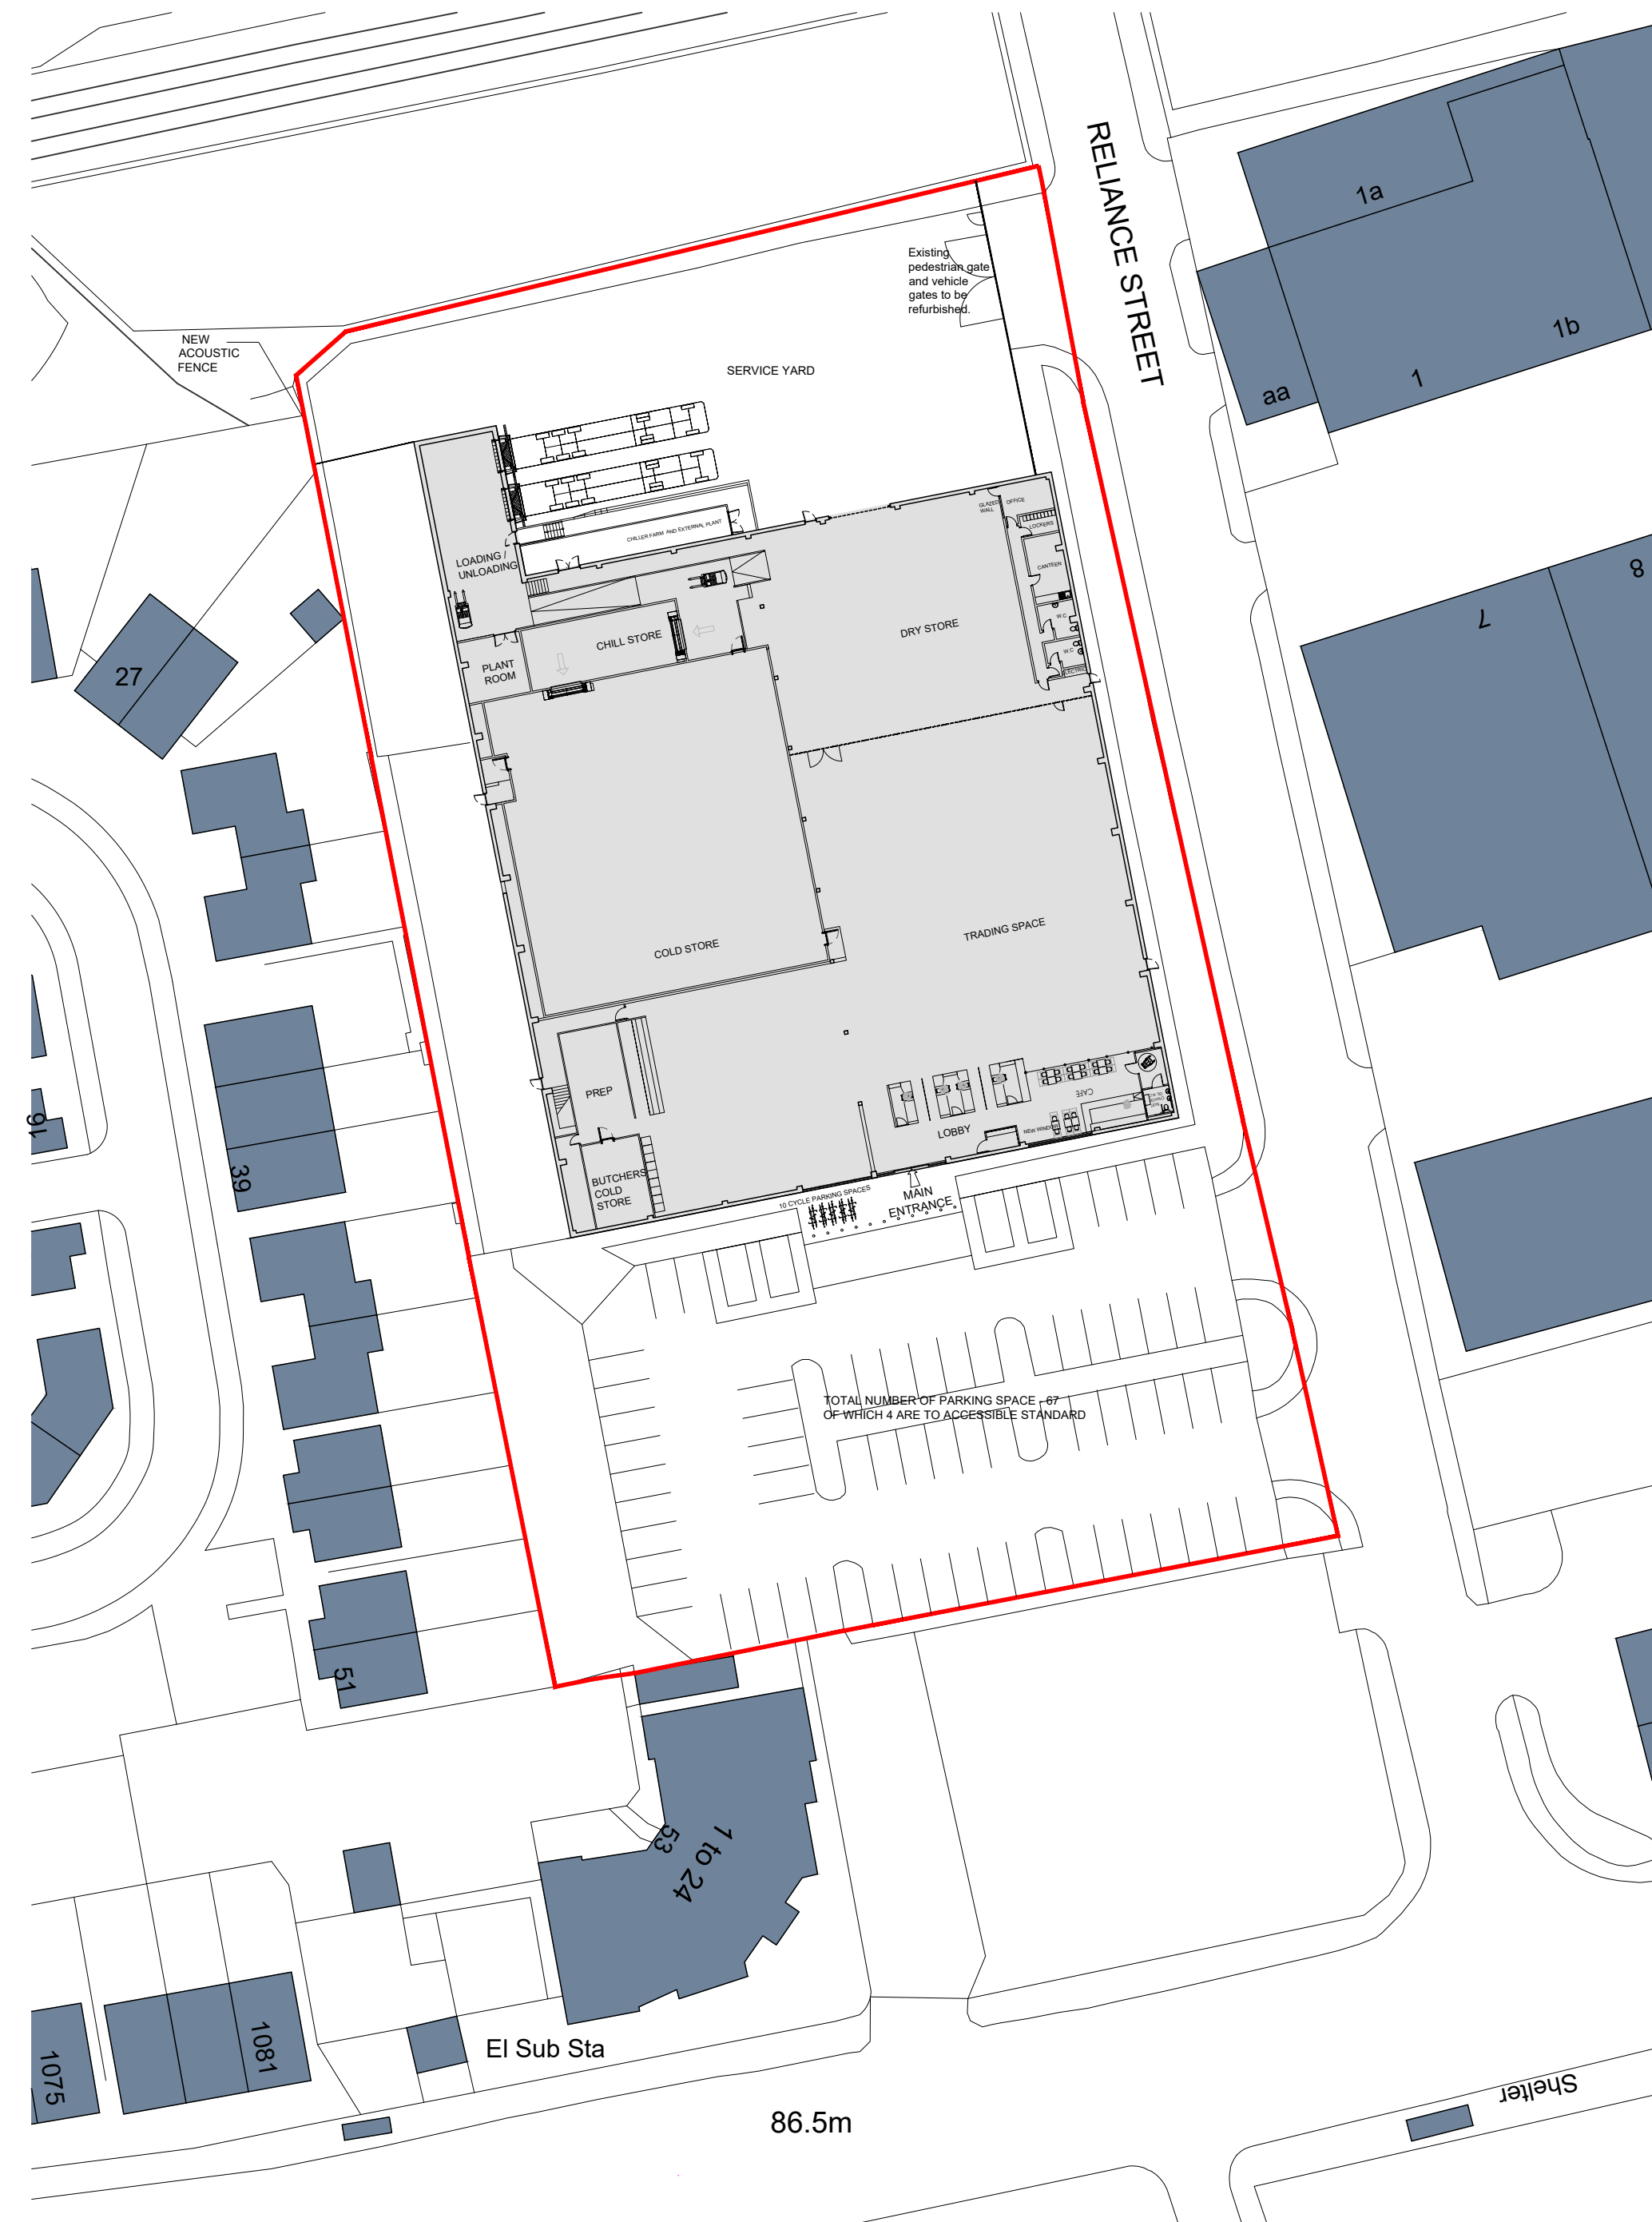

Ordnance Survey, (c) Crown Copyright 2021. All rights reserved. Licence number 100022432

