




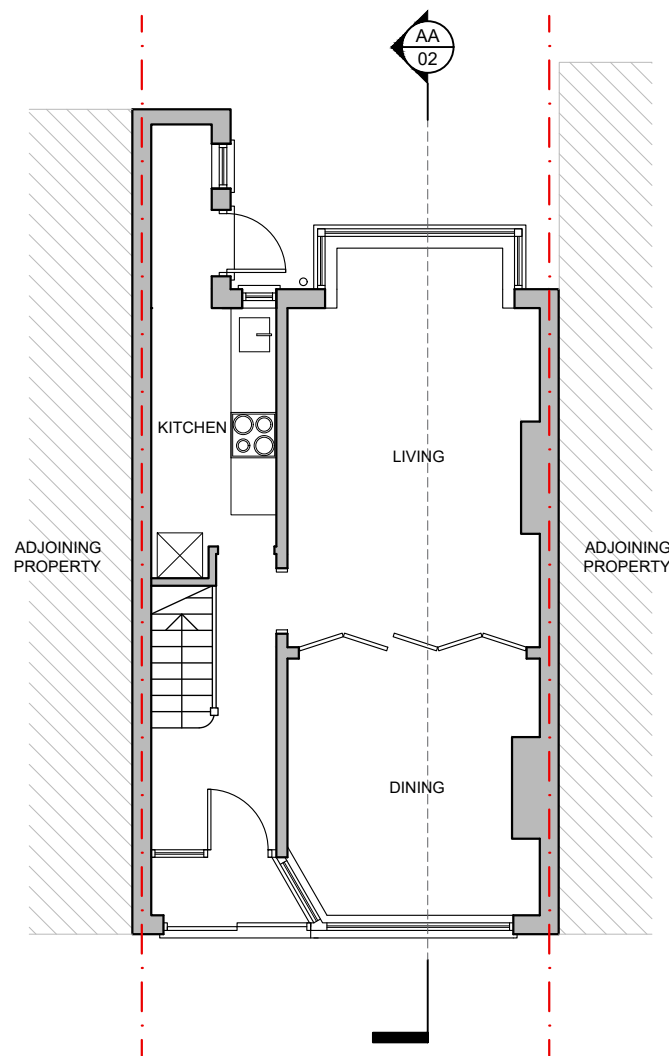

EXISTING GROUND FLOOR PLAN
1:100

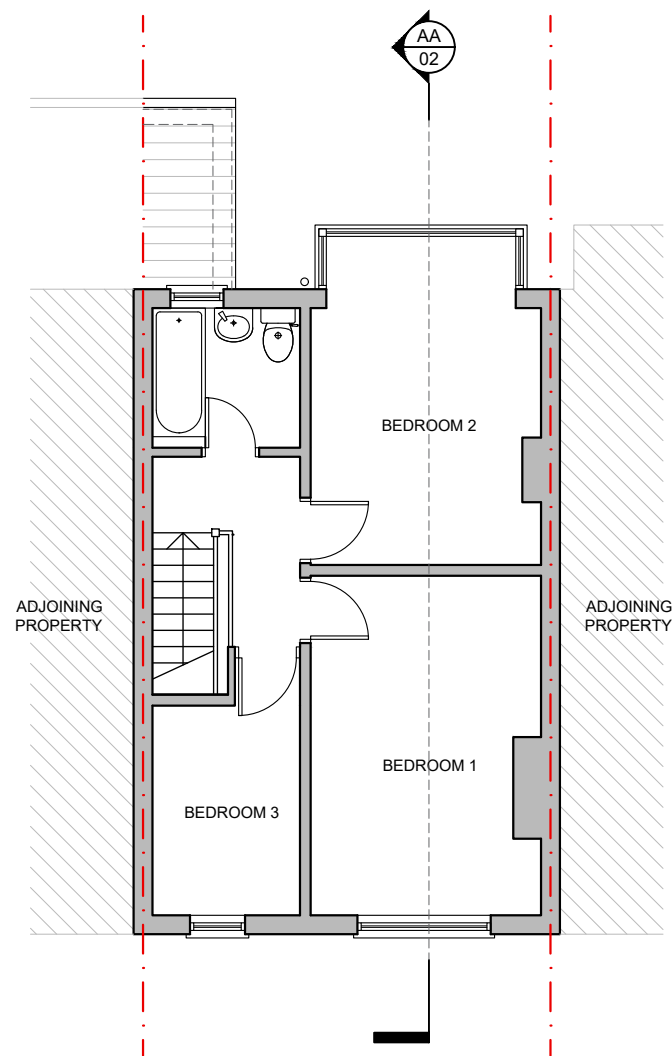


EXISTING FIRST FLOOR PLAN
1:100

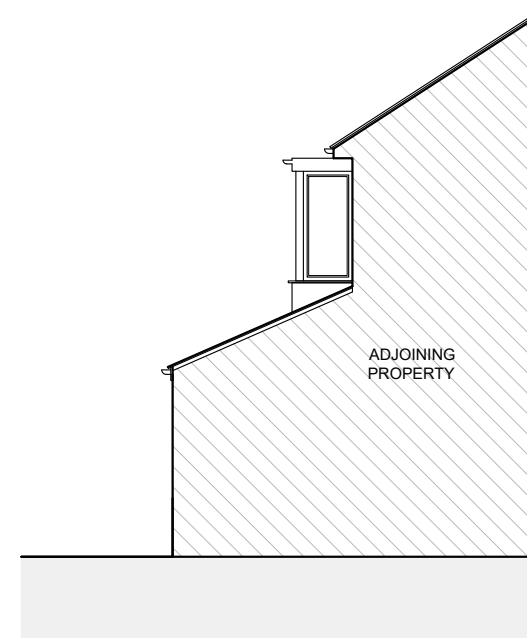

EXISTING FLANK ELEVATION
1:100



EXISTING REAR ELEVATION
1:100

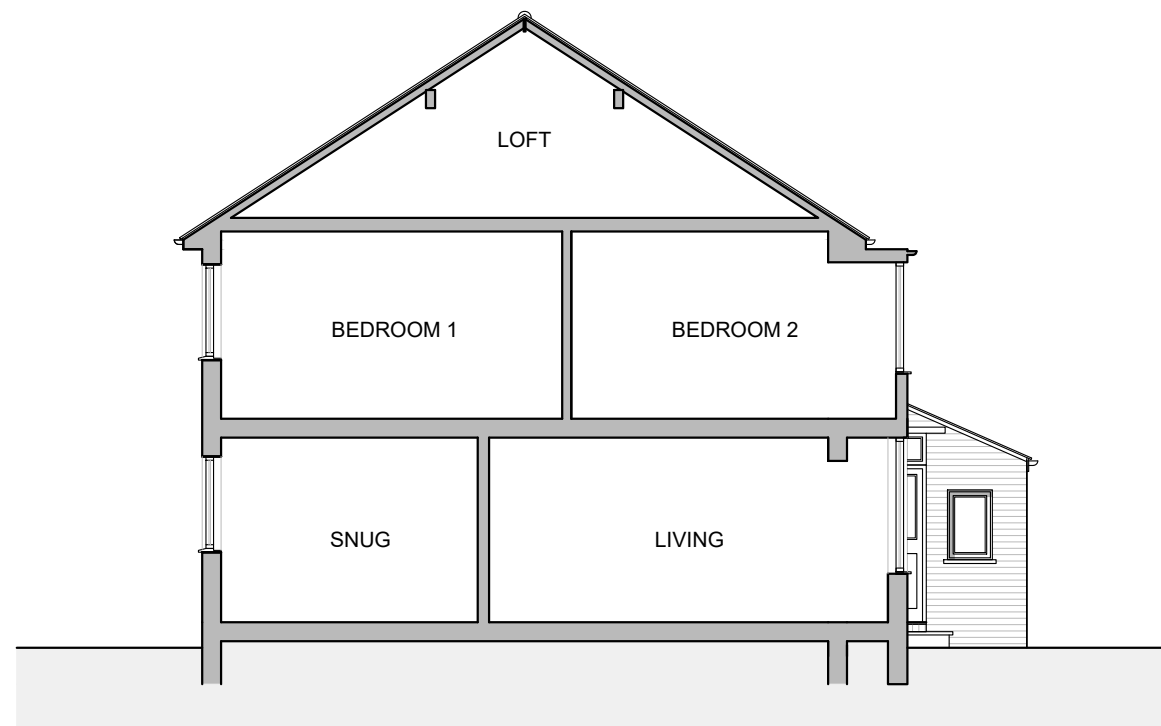

EXISTING SECTION AA
1:100




EXISTING FLANK ELEVATION
1:100

Issue:

PLANNING

Revision:

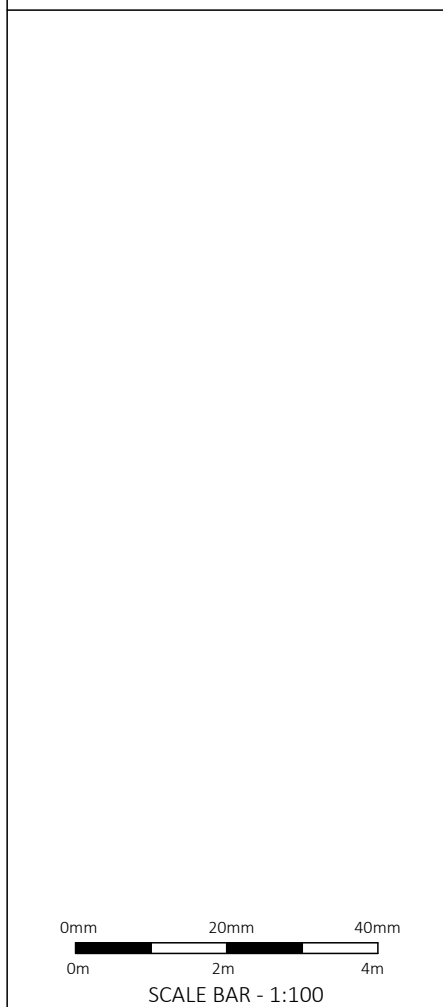

DSQUARE ARCHITECTS

61 Mosley Street, Manchester, M2 3HZ
0161 222 3734 | info@dsquare-architects.co.uk
www.dsquare-architects.co.uk

Client:

A. Dunn

Site:

14 Tunstead Avenue
M20 1JY

Title:

Existing Plans, Elevations
and Section

Scale: 1:100 @ A3

Date: Sept. 2022

Drg. No.
2217-02

Drawn:

DD

Rev.

P1