

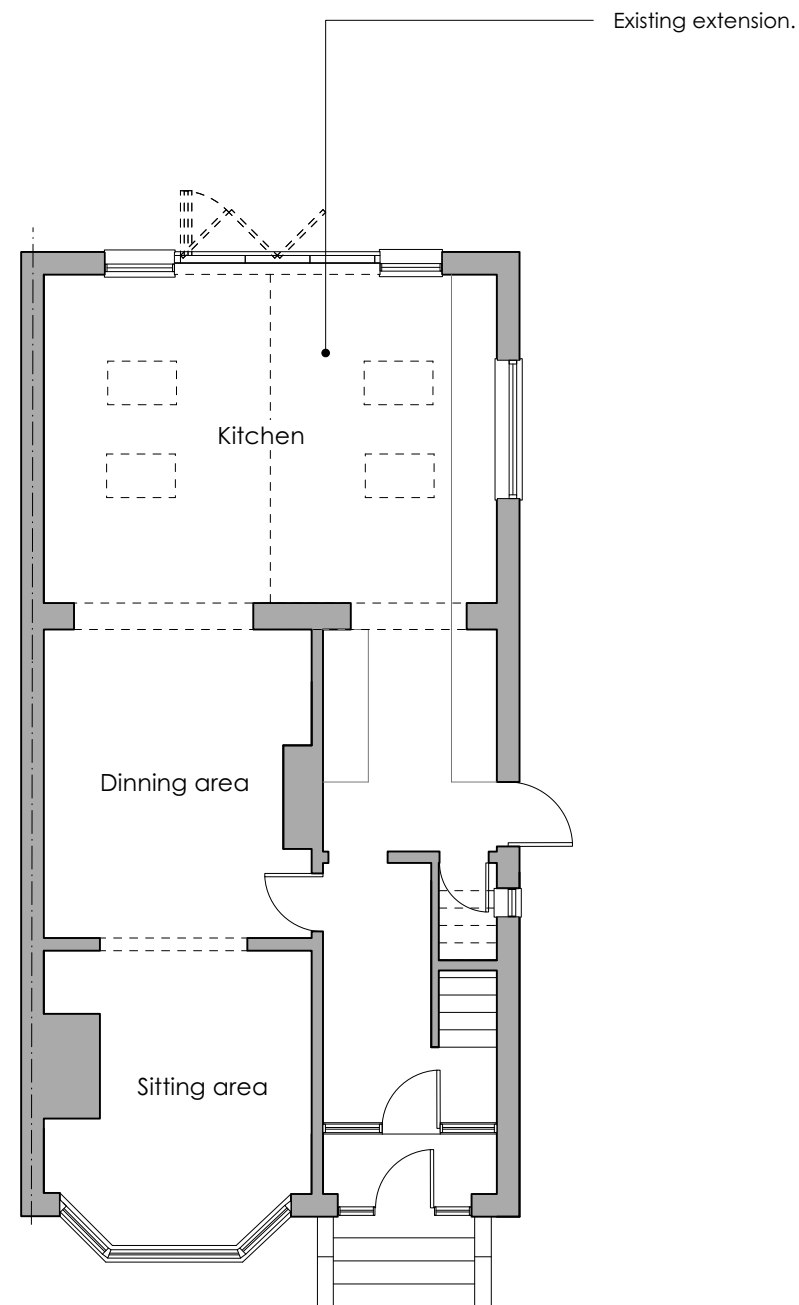


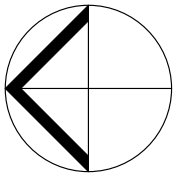

Existing Ground Floor Plan 1:100

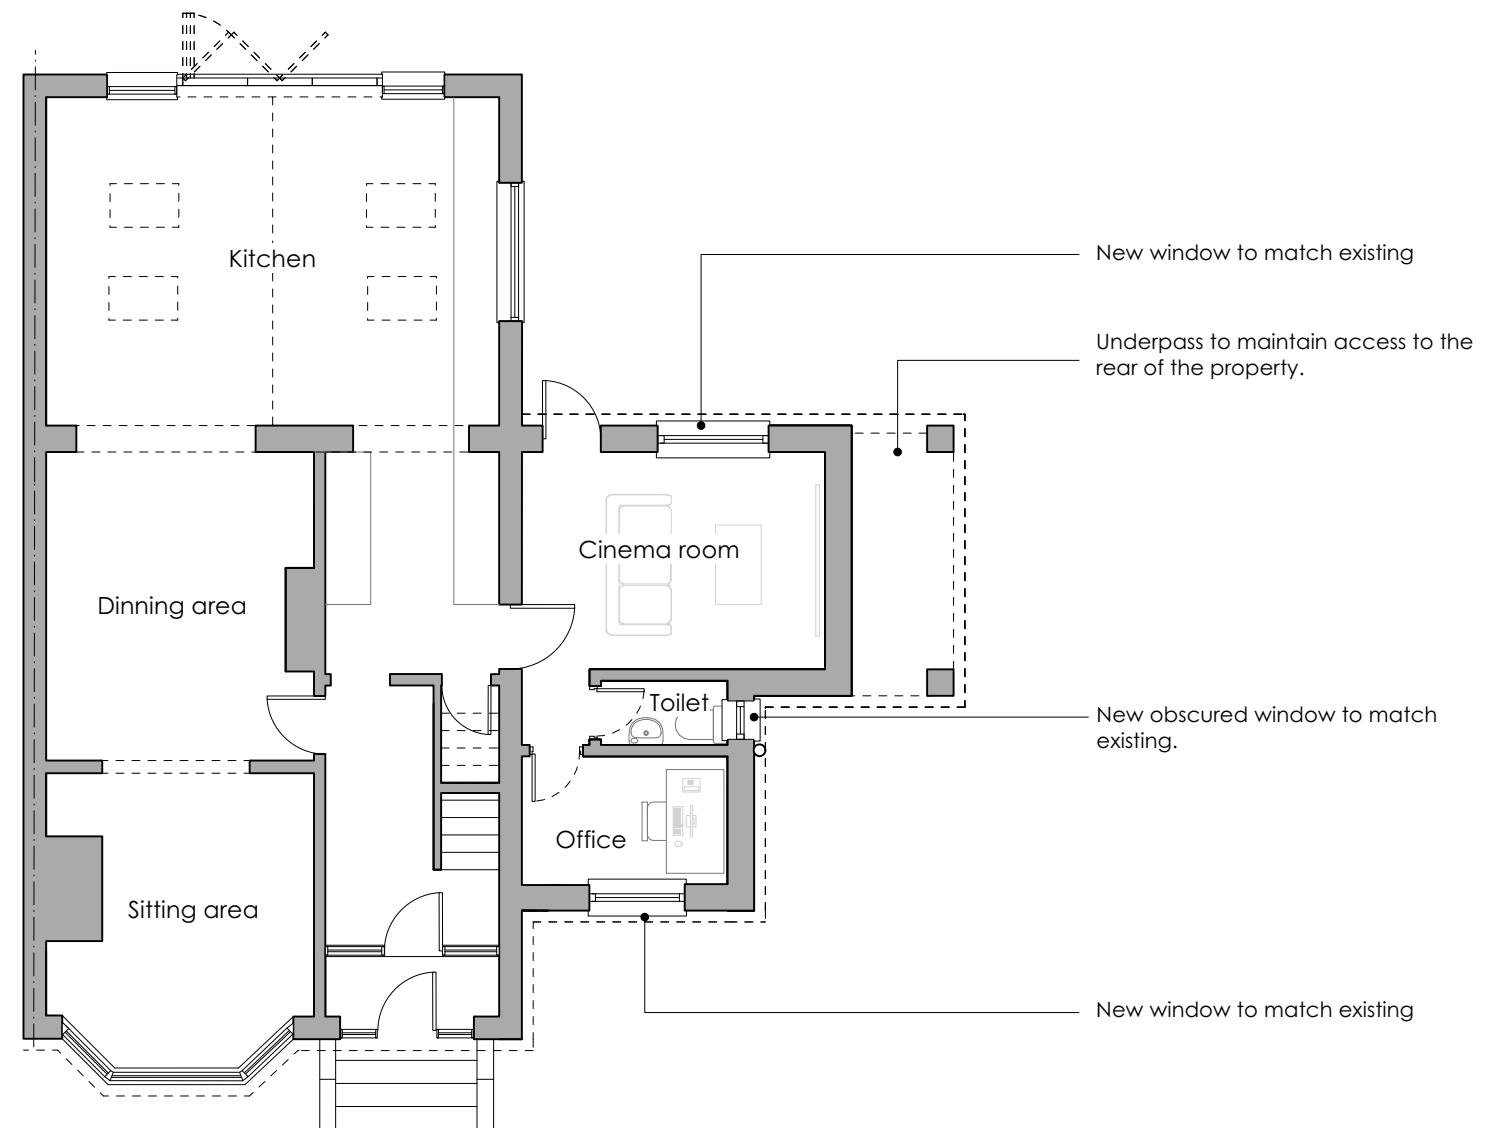

Proposed Ground Floor Plan 1:100

0m 1m 2m 3m 4m 5m
1:100

Rev - 00.00.00 -

design **Push**
architectural
services

15 Strain Avenue

DP203 - P03

Existing and Proposed
ground floor plans Scale 1:100

This drawing is for planning purposes only. All measurements and
setting out must be verified and confirmed on site, before any
demolition or construction commences.

© Copyright designPush Architectural Design