


All dimensions are to be checked on site, any discrepancies are to be reported to the Architect before work commences. Do not scale from this drawing.


This drawing is to be read in conjunction with all relevant consultants and specialists drawings/ documents, any discrepancies are to be reported to the architect before the affected work commences.

This drawing is copyright.


Ground Floor Plan
@1:100

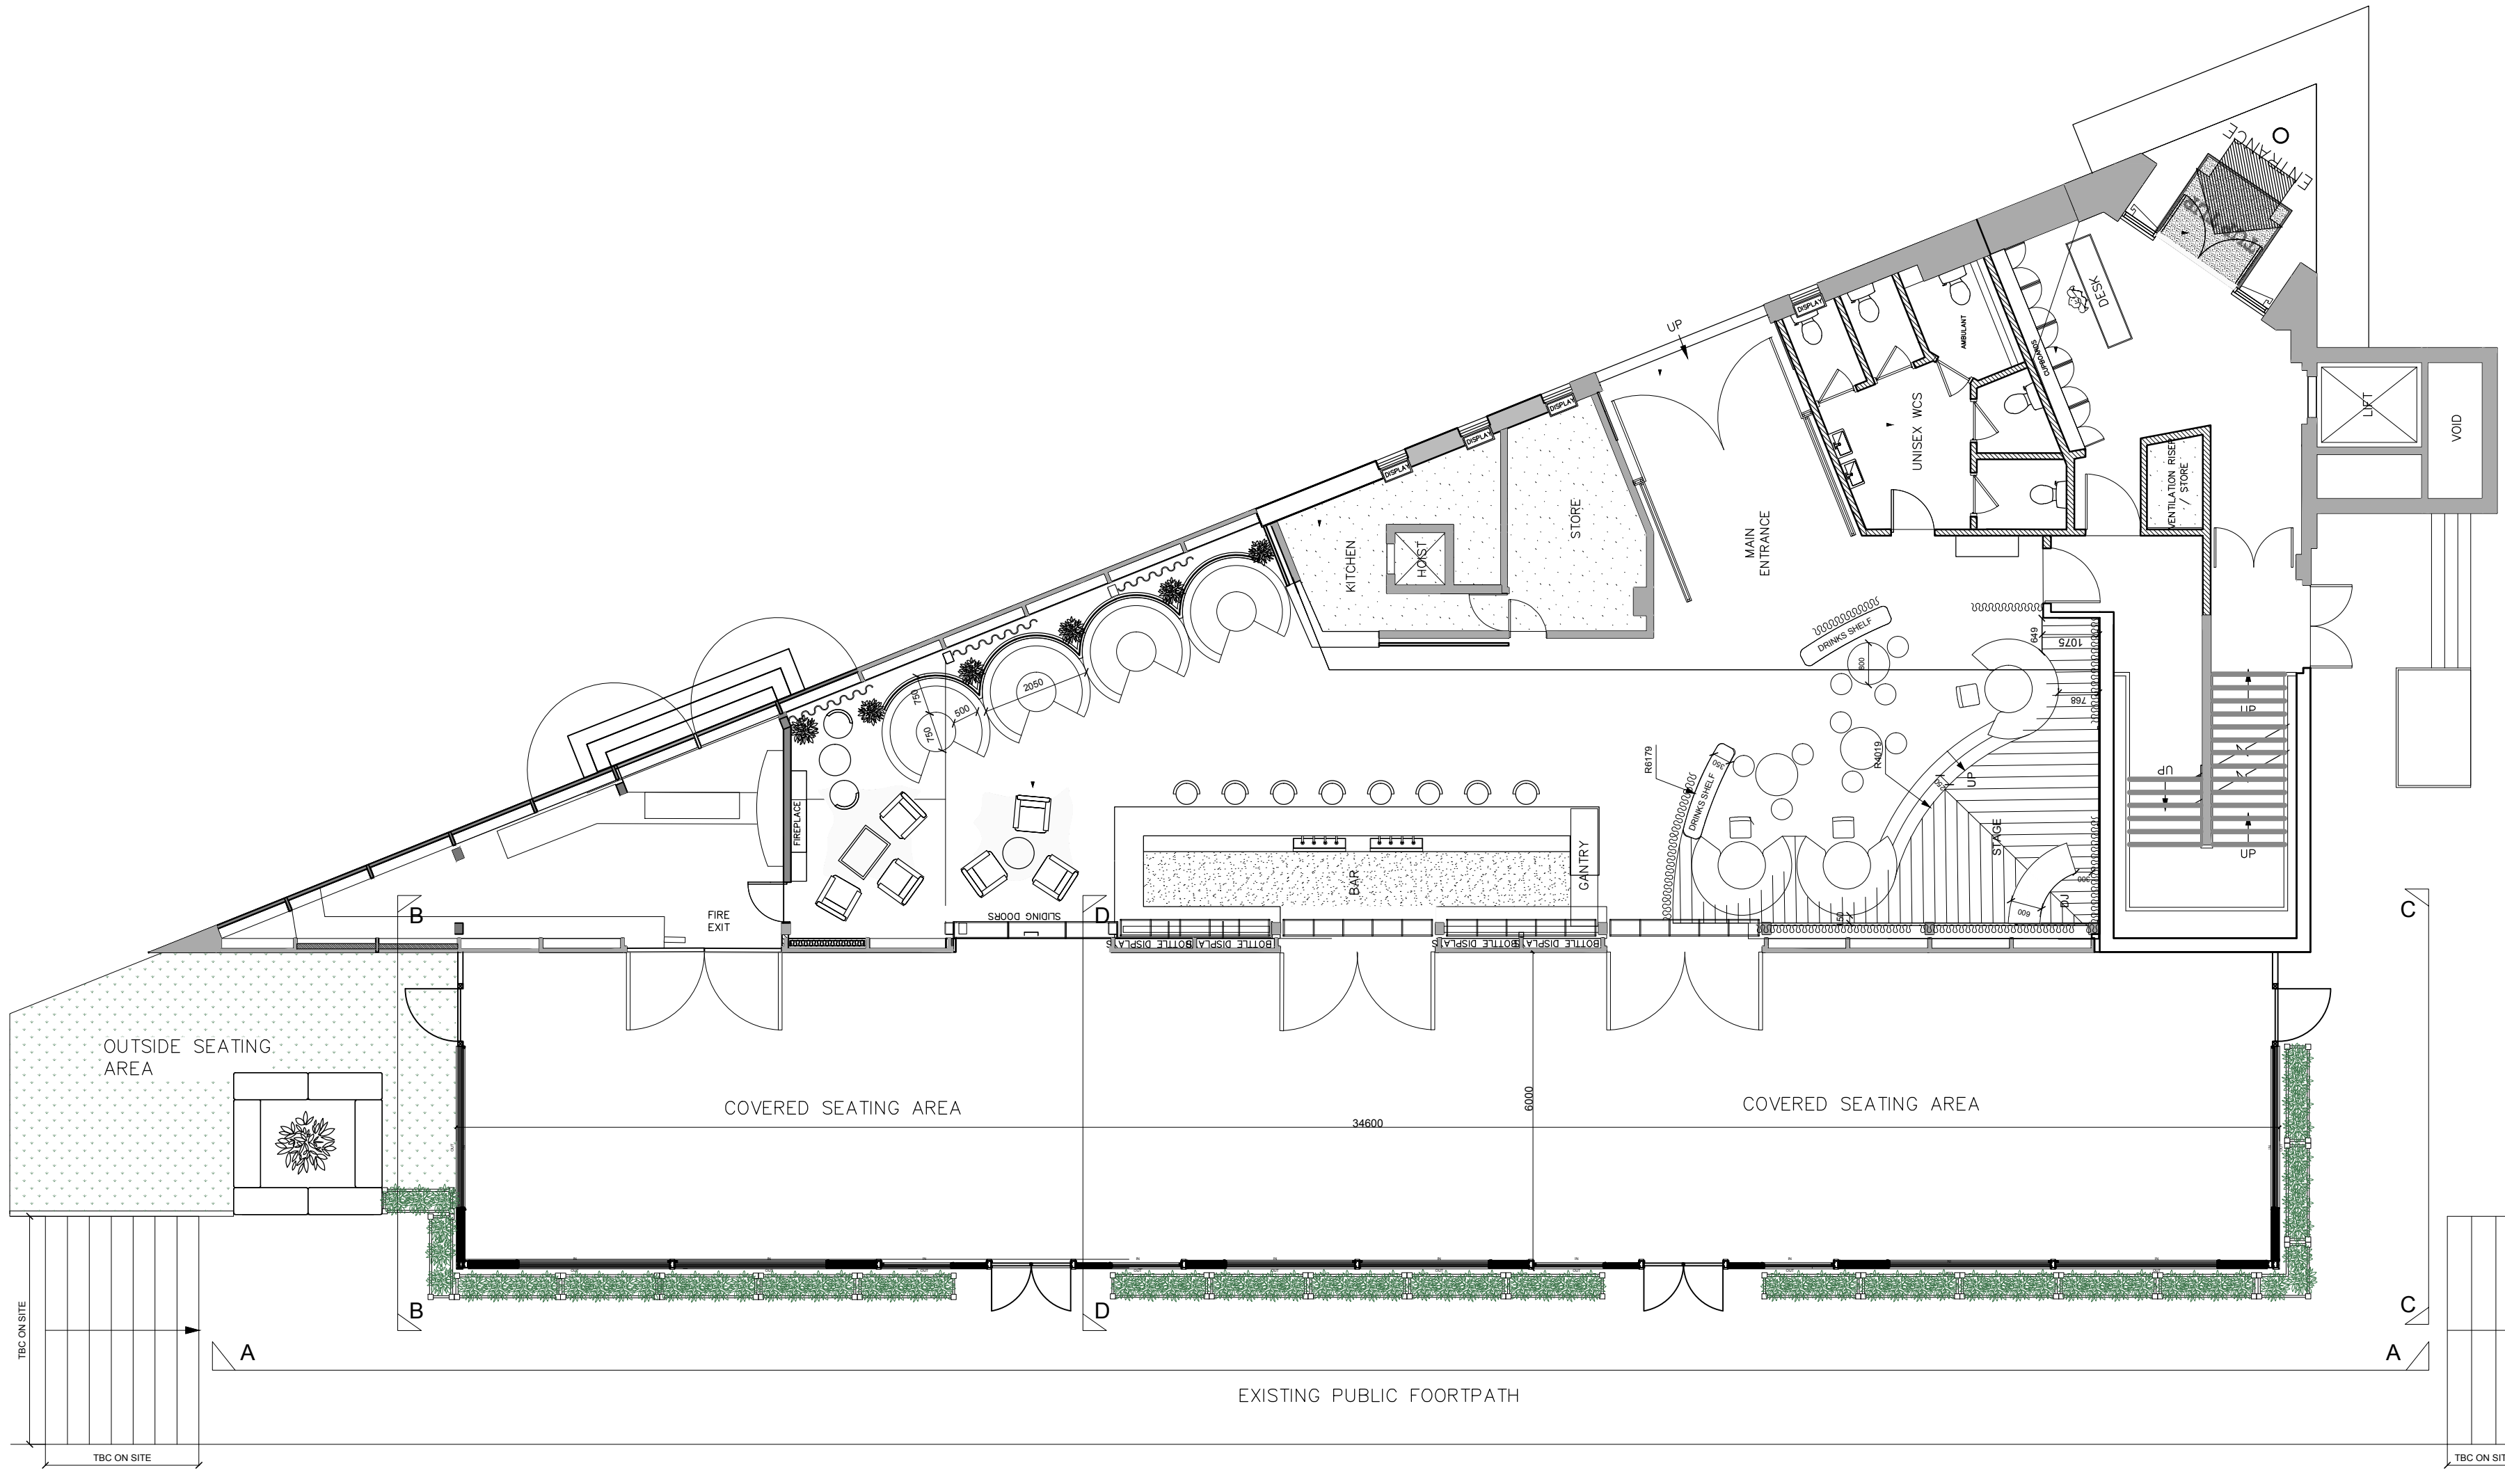


Elevation AA @1:50

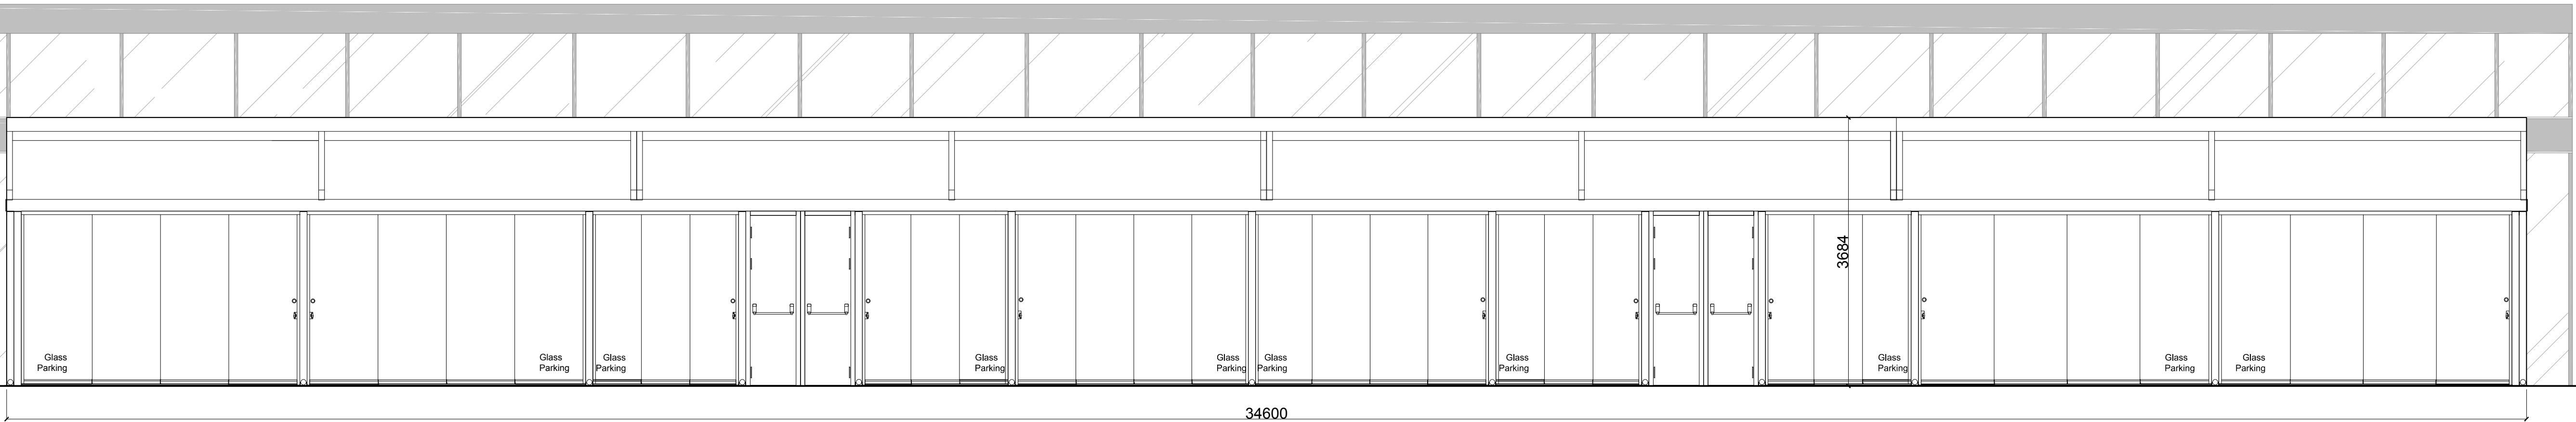


Elevation BB @1:50

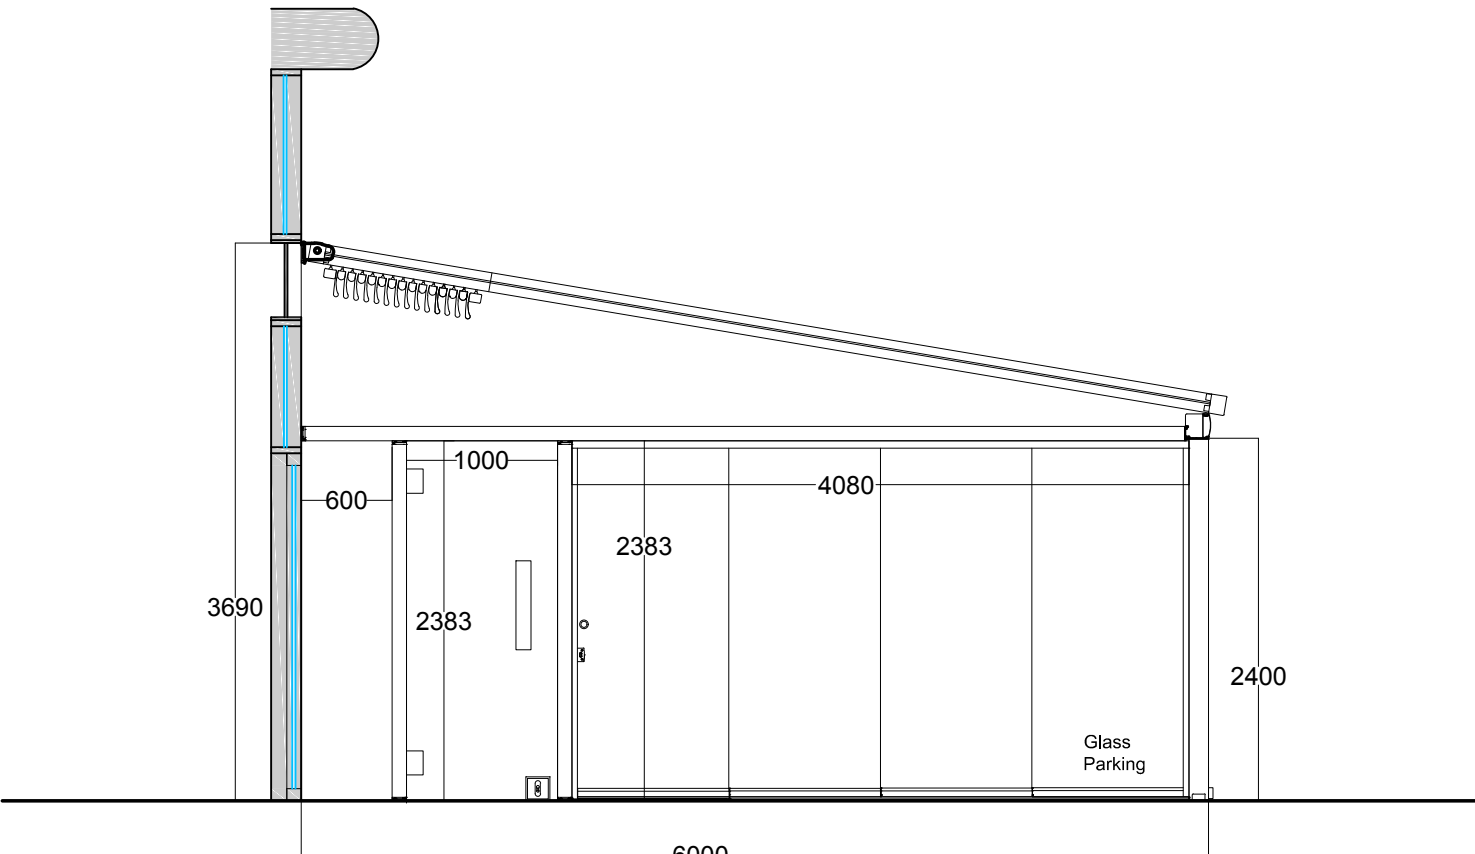

Elevation CC @1:50

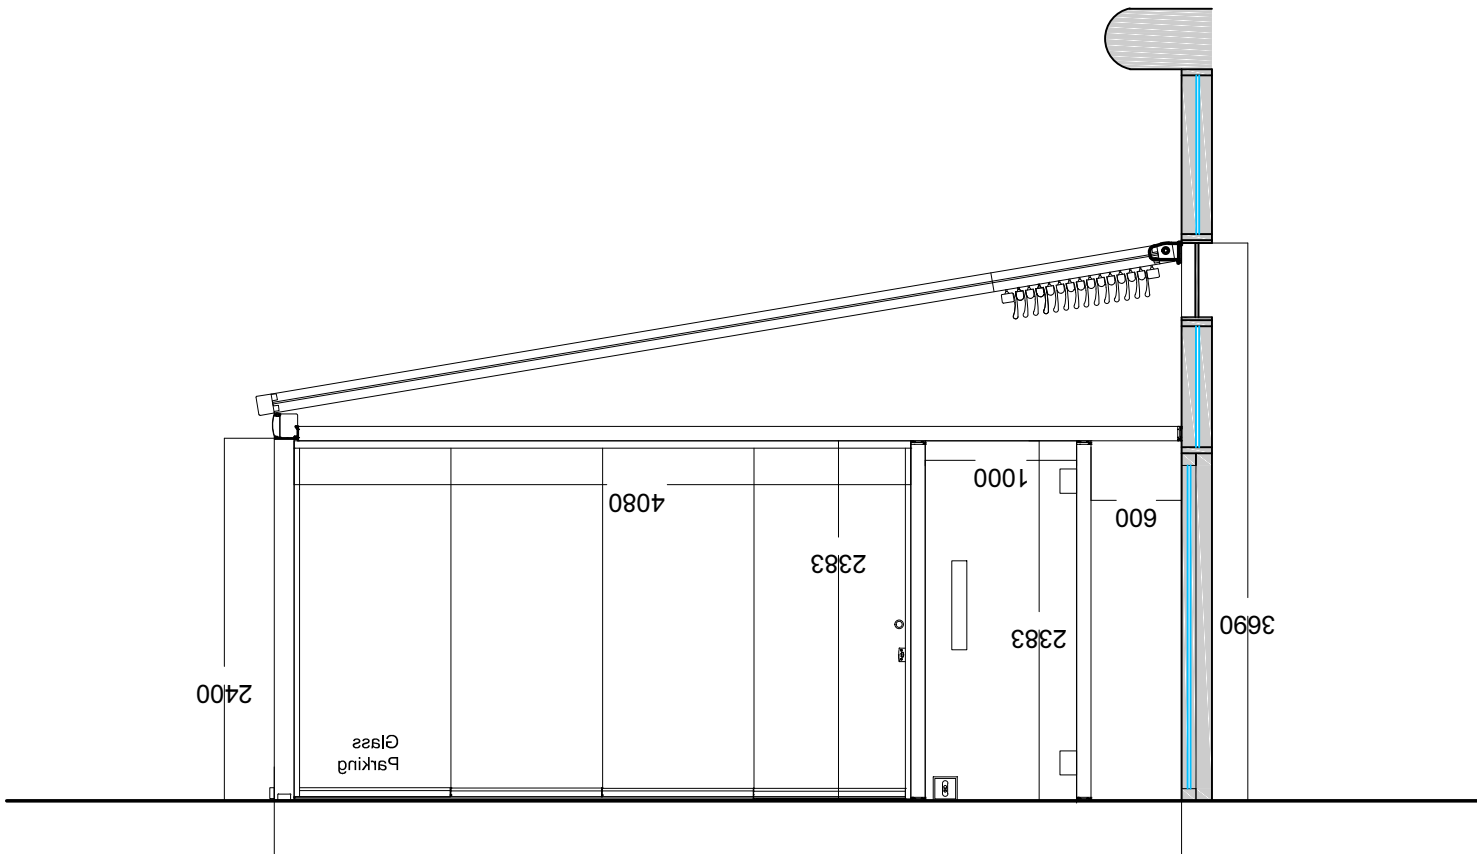

Section DD @1:50

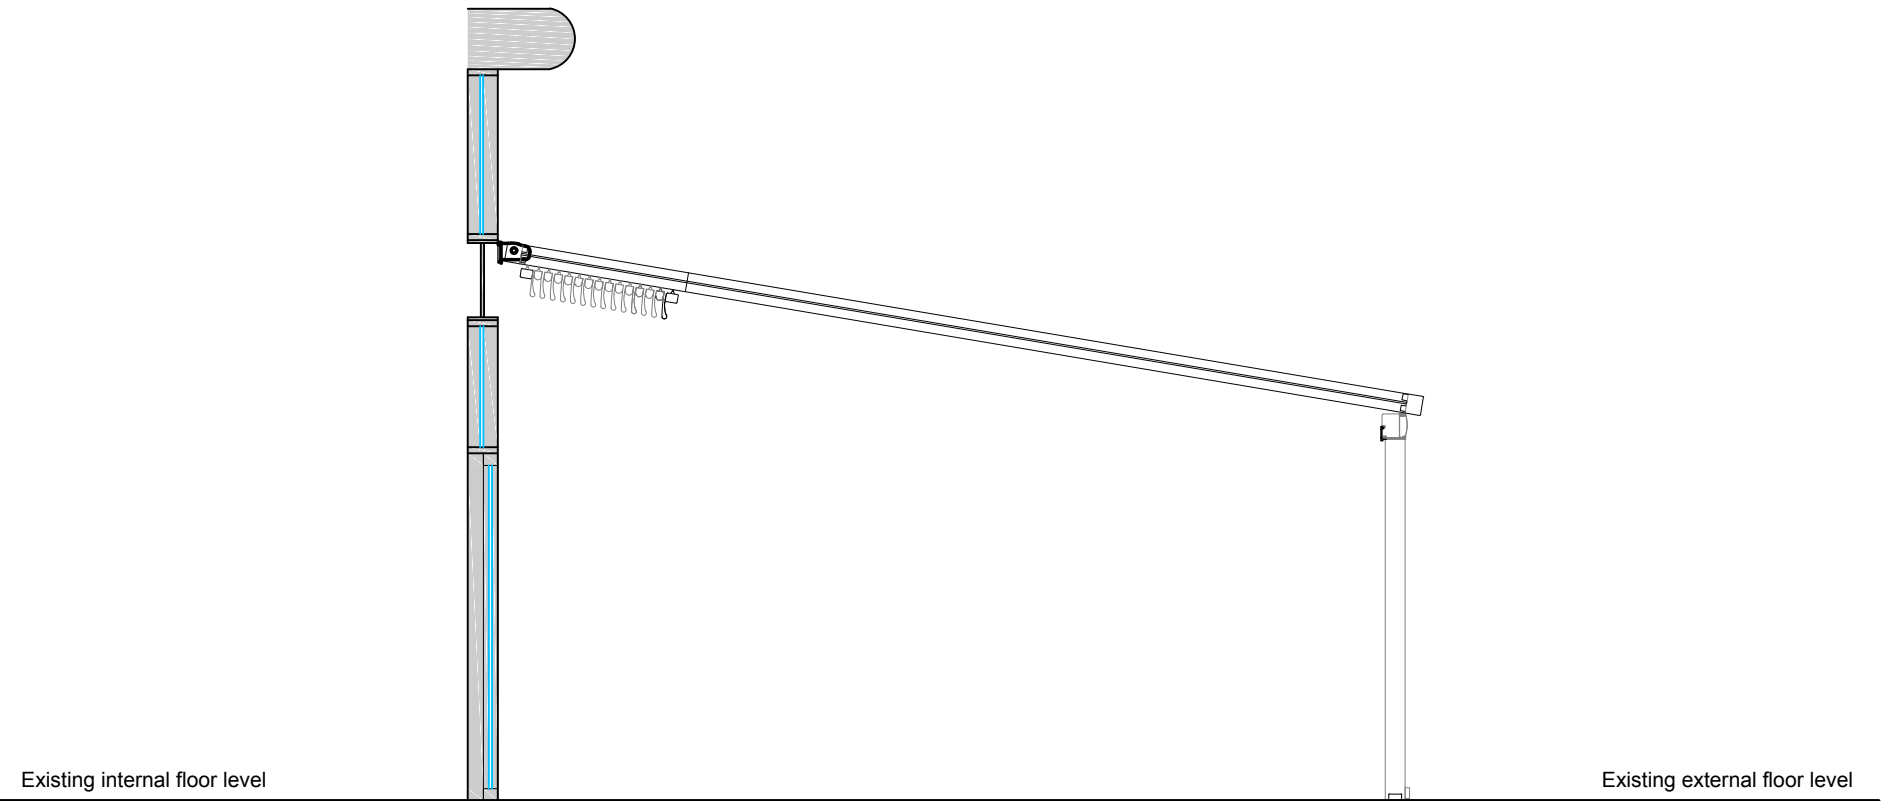

Rev A Added section DD to show that there is level access. 31/10/2022



Project Impossible Bar Manchester, 36 Peter St, Manchester, M2 5QR

Client Tokyo Industries

Drawing Proposed Outdoor Structure. Plan and Elevations and section.

Scale 1:50 & 1:100 Date 19/09/2022

Number 002 Revision A