



REVISION	DATE	DESCRIPTION
P01	26/08/2022	INITIAL ISSUE

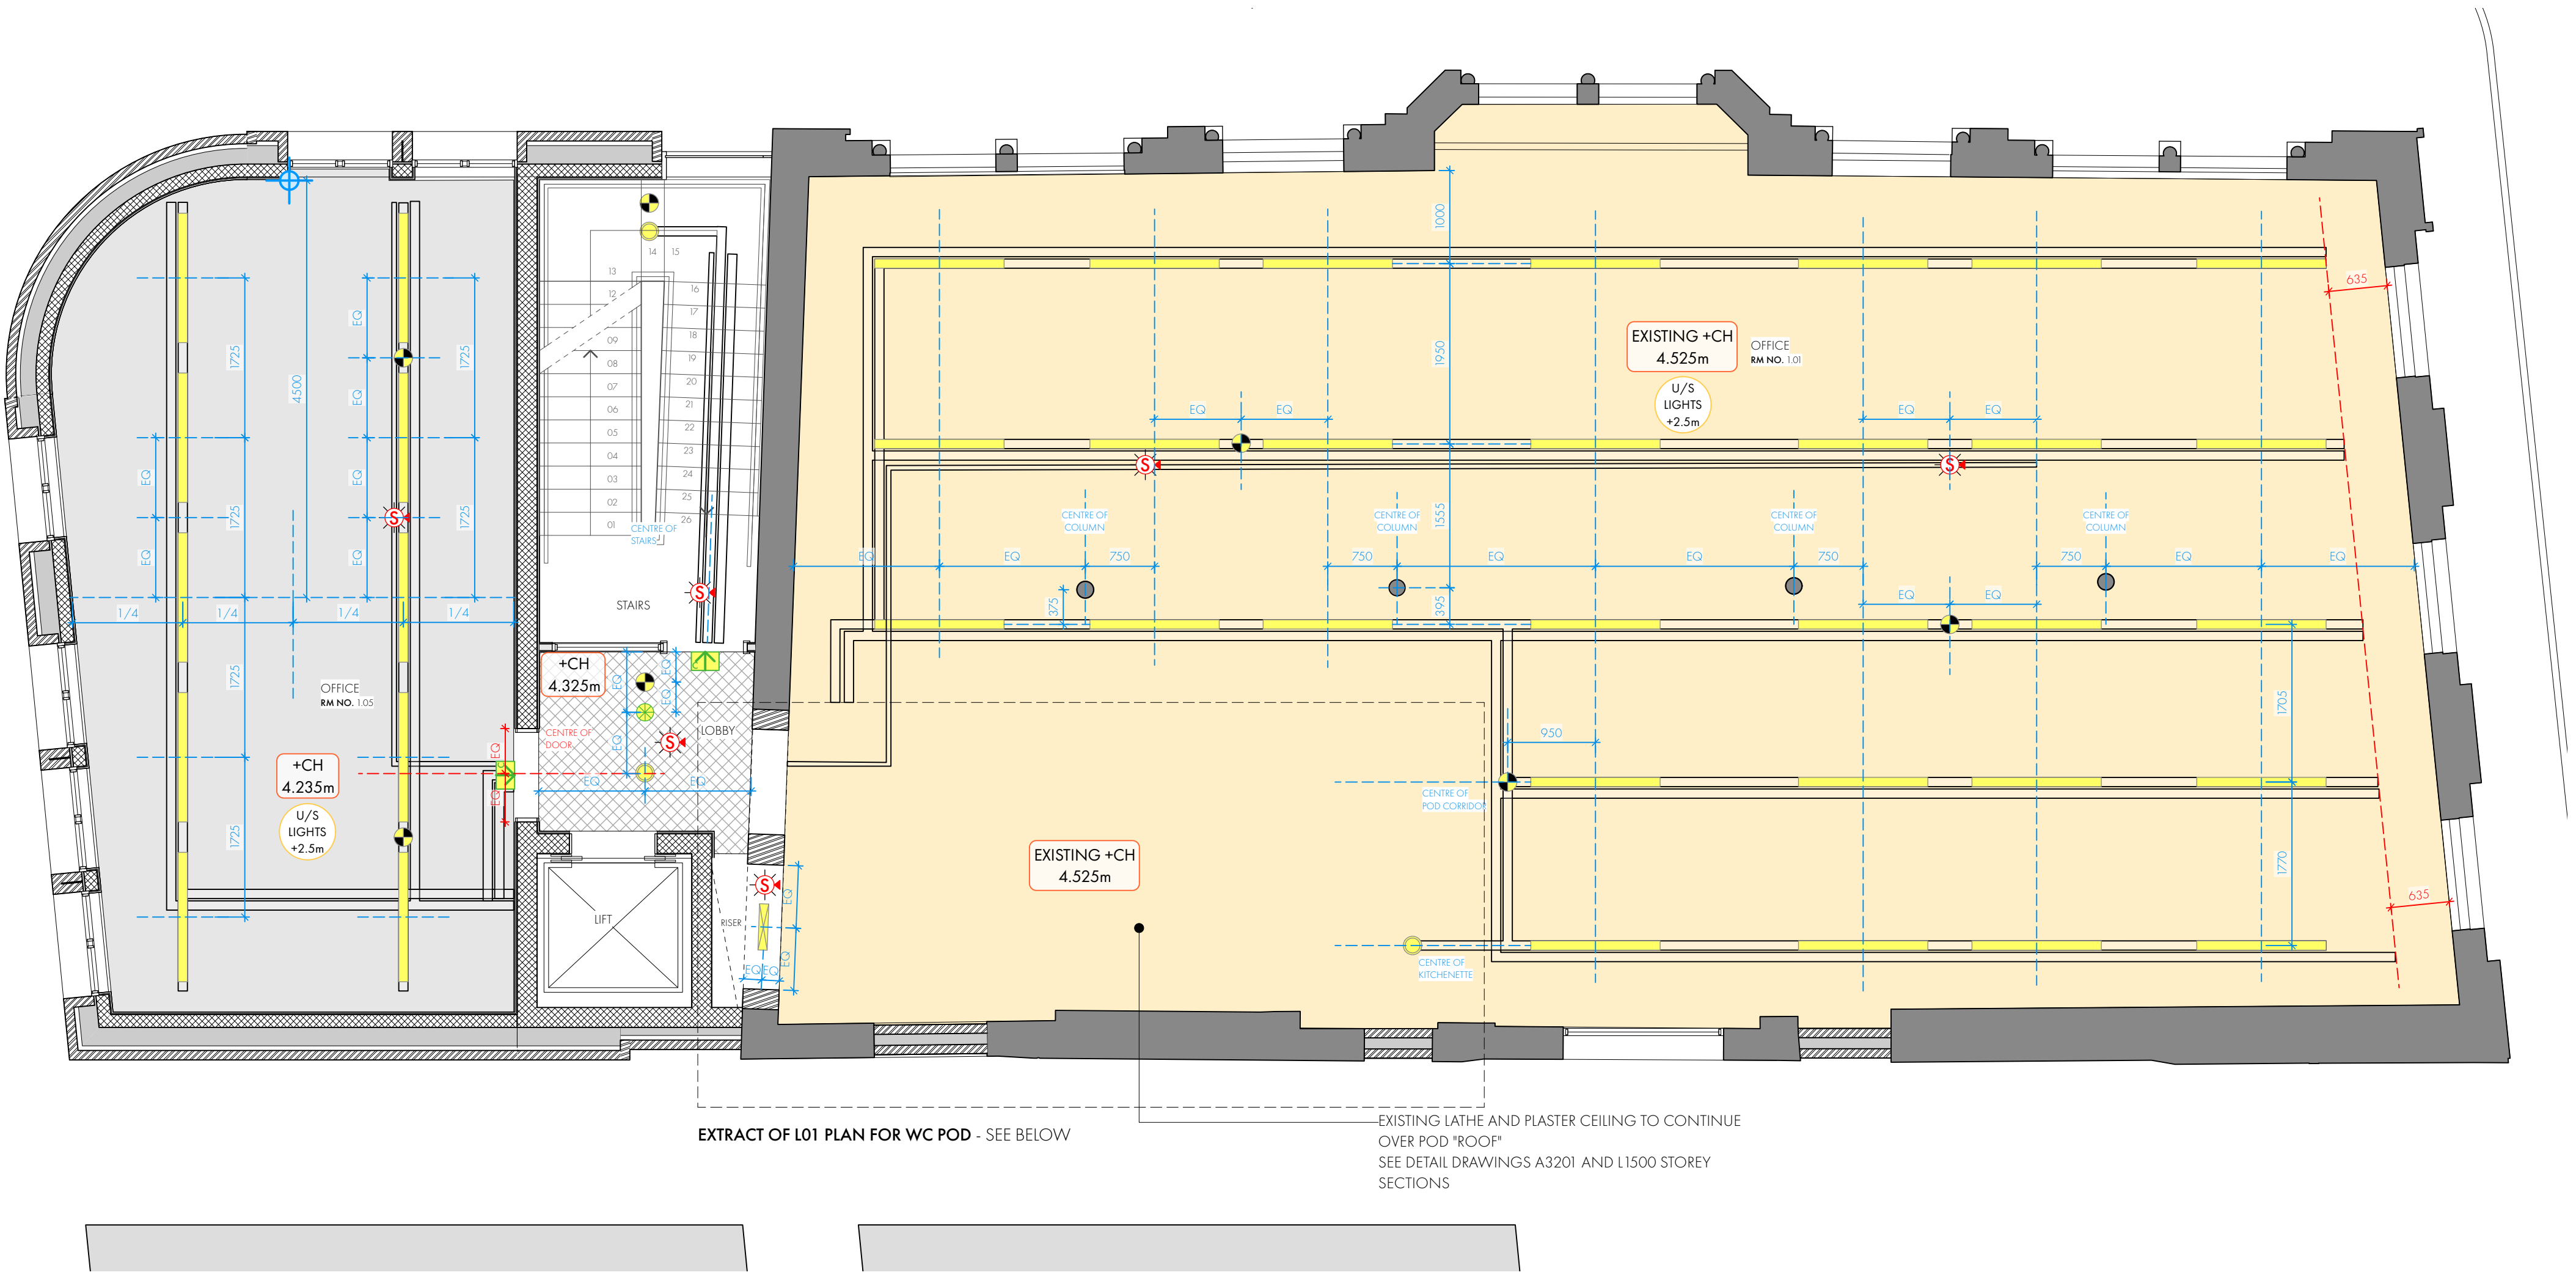

EXTRACT OF L01 PLAN FOR WC POD - SEE BELOW

EXISTING LATHE AND PLASTER CEILING TO CONTINUE
OVER POD "ROOF"
SEE DETAIL DRAWINGS A3201 AND L1500 STOREY
SECTIONS

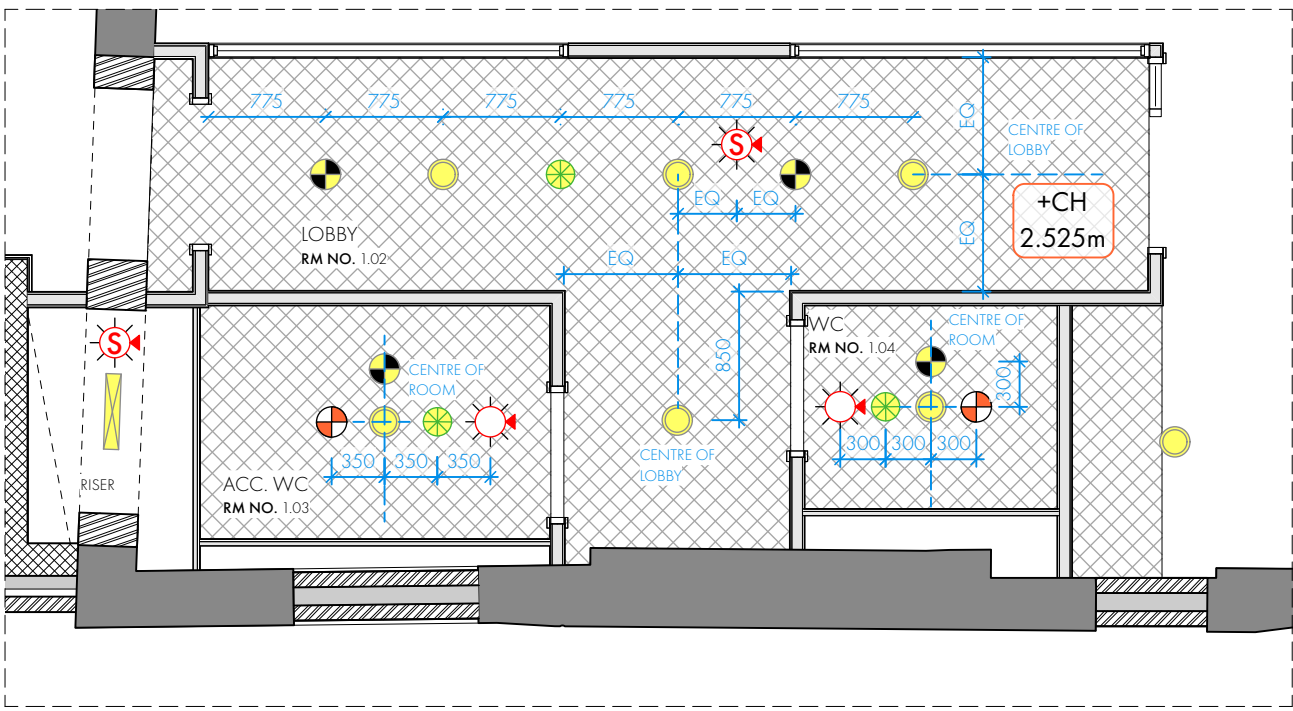

EXTRACT OF L01 PLAN FOR WC POD



OMI Architects

31 Blackfriars Road, Salford, Manchester, M3 7AQ
+44(0)161 832 3242 / info@omiarchitects.com / www.omiarchitects.com

PROJECT	LAYSTALL STREET - LISTED BUILDING			
DRAWING	REFLECTED CEILING PLAN - FIRST FLOOR			
DATE	AUG 22	DRAWN BY	LG	SCALE 1:50 @A1
JOB NO.	1383	DWG NO.	1383-OMI-00-01-DR-A-L1021-P01	