


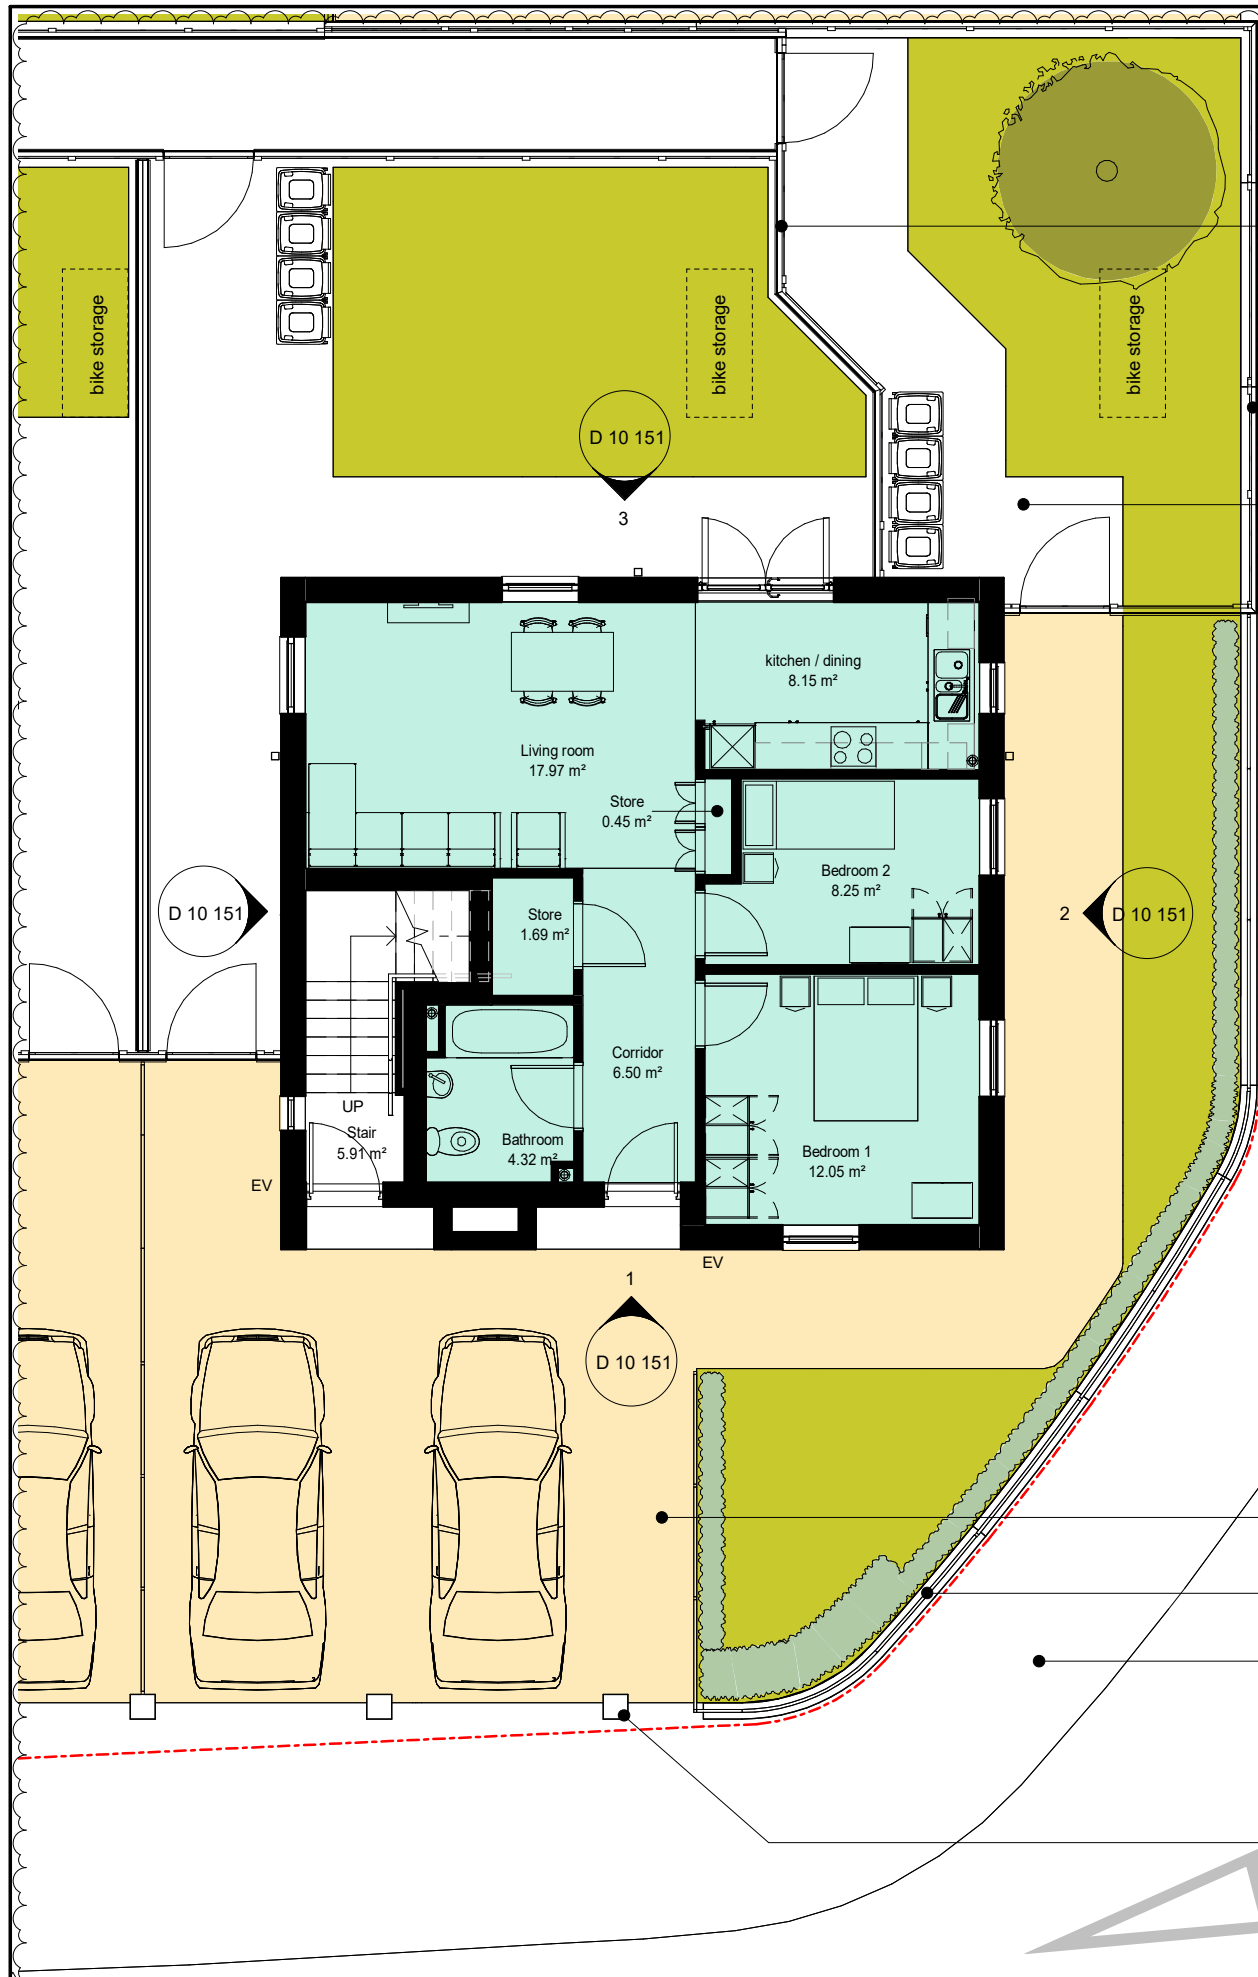

1 Cottage Apartment Ground Floor Plan

1 : 100


NOTE: 1. All dimensions are approximate only



1.5m close boarded fence with 0.3m trellis to top. Total height: 1.8m.

1.2m close boarded fence with 0.3m trellis to top. 0.6m low wall to base. Total height: 2.1m.

Concrete paving.

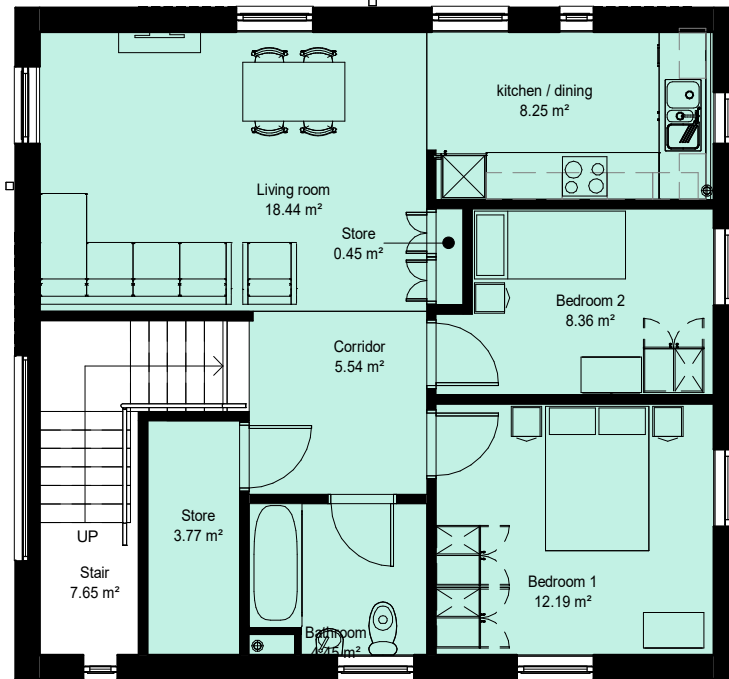

2 Cottage Apartment First Floor Plan

1 : 100

Driveway: 3m x 6m minimum (each bay)

0.55m high railing on 0.45m low wall base. Total height: 1m

2.5m wide footway

Dashed grey: 25m req. vision splay.

1.1m high brick and a half brick pier

CLIENT
One Manchester
STRUCTURAL ENGINEER
Curtins Consulting
SERVICES ENGINEER
TBC
CONSULTANT
Wilkinson Cowan Partnership

NOTES:

DO NOT SCALE. FIGURED DIMENSIONS ONLY TO BE TAKEN FROM THIS DRAWING. CHECK DIMENSIONS ON SITE AND REPORT DISCREPANCIES TO THE ARCHITECT.

THIS DRAWING IS PROTECTED BY COPYRIGHT.

ALL AREAS HAVE BEEN MEASURED FROM CURRENT DRAWINGS. THEY MAY VARY BECAUSE OF (EG) SURVEY, DESIGN DEVELOPMENT, CONSTRUCTION TOLERANCES, STATUTORY REQUIREMENTS OR RE-DEFINITION OF THE AREAS TO BE MEASURED.

Cottage Apartments

2 no. 2 bed 3 person single storey cottage apartments

Ground Floor: GIA 61.5m²

First Floor: GIA 63.5m²

I2	25-10-2022	Issued for S73 application in accordance with changes described in the Design Change Summary.	JMG	AJL
I1	13-05-2022	Issue For New Planning Application	DJW	AJL
P1	15-02-2022	Draft Planning Issue for Review	JMG	AJL

No.	Date	Comments	Drawn	Chkd
Revisions				

Information

tp bennett
architecture
interiors
planning

Royal Mills Unit 2B 17 Redhill Street Manchester M4 5BA | UK +44 (0) 161 694 7700 www.tpbenett.com

Project
**Residential Development
Newton Heath
Manchester**

Drawing Title
**Building 10 Cottage Apartments
Proposed Plans**

Drawn	Date	Scale @ A3	Alt. Ref.
JMG	04/01/2022	1:100	

tp bennett Project No.	Series	Zone	Drawing No.	Rev.
T8130	D	10	251	I2

BIM Model Ref: T8130-TPB-B10-ZZ-M3-A-0001-S0-P01