



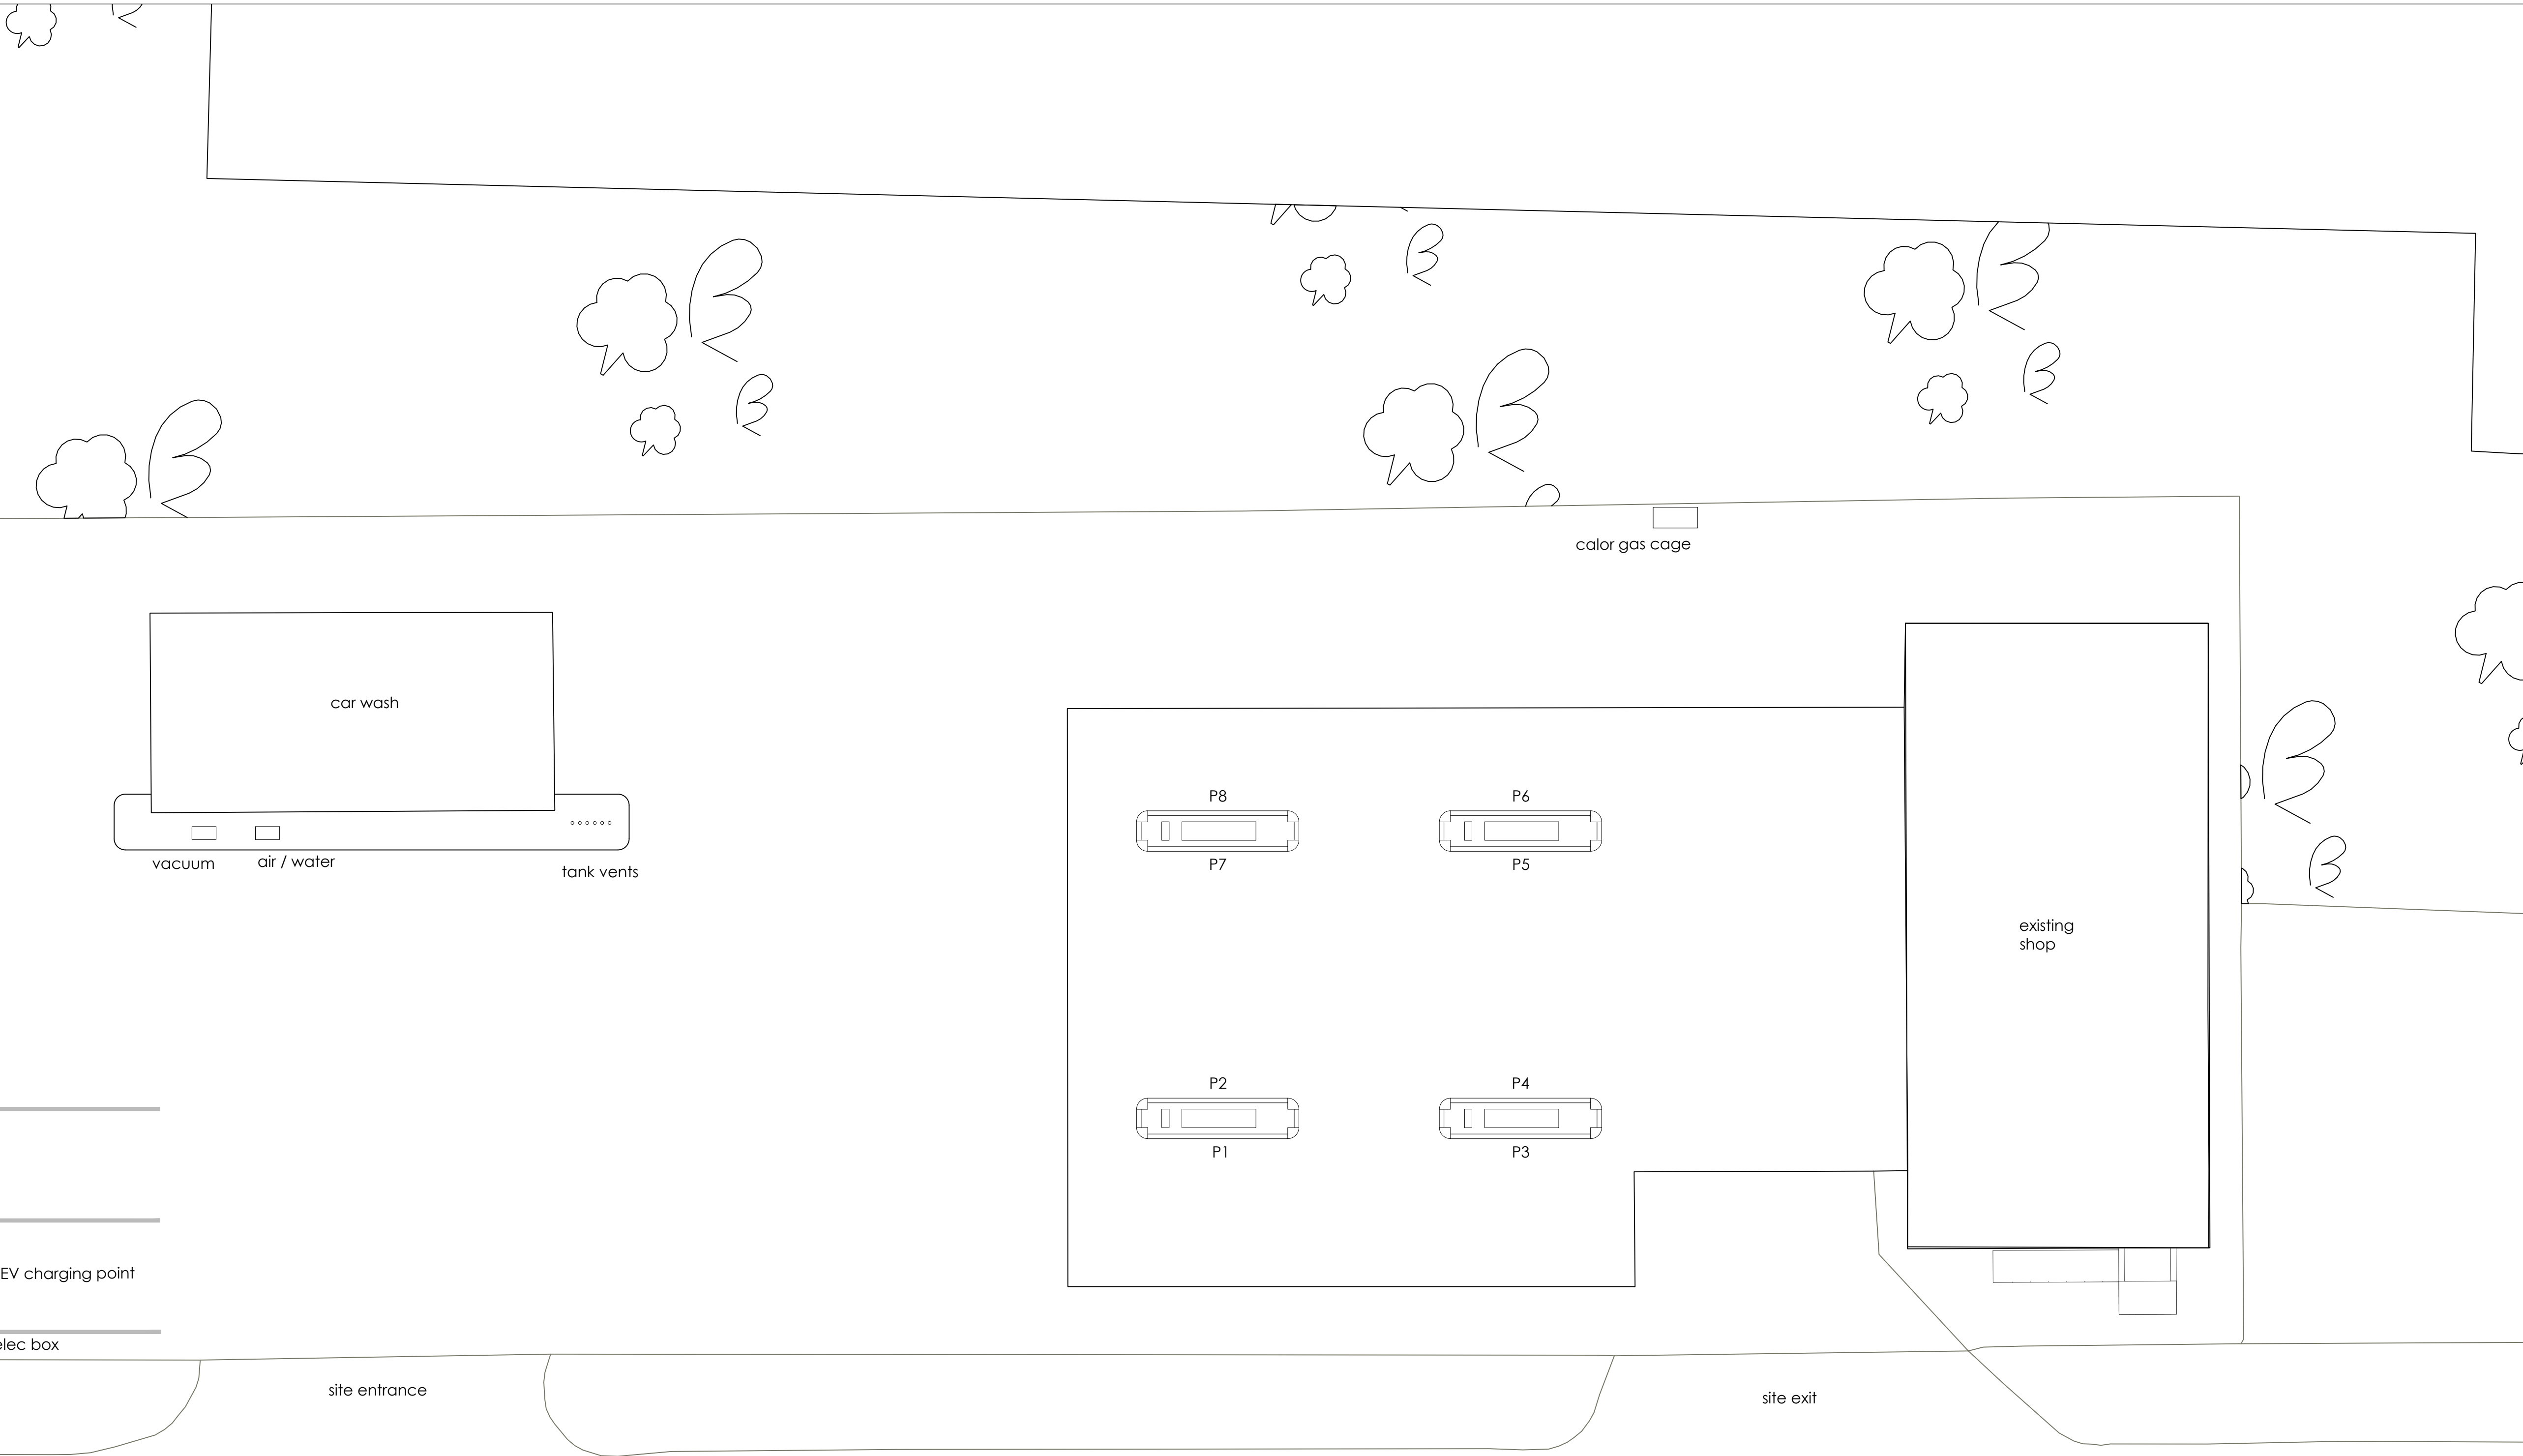

Existing Site Plan
Scale 1:100

 

rev	29/09/22	AF	Drawing created
date	by	description	
CLIENT			
		Gladstone Place 36-38 Upper Marlborough Road St Albans, AL1 3UU	
PROJECT LOCATION			
Oldham Service Station 571 Oldham Road Manchester, M40 5AF			
DRAWING			
Existing Site Plan			
 The Cart Shed, Amberley Court, Amberley Lane, Milford, Surrey, GU8 5EB, United Kingdom Tel: +44 (0)1483 427404 Email: enquires@wyethprojects.com © This drawing is the copyright of WYETH PROJECTS SERVICES Ltd.			
Date: September 2022		Draw By: AF	
Scale: 1:100		Dwg No: WPS-MFG-573-P-03	
		A1 original plot size	
		Rev: ~	

PLAYING