
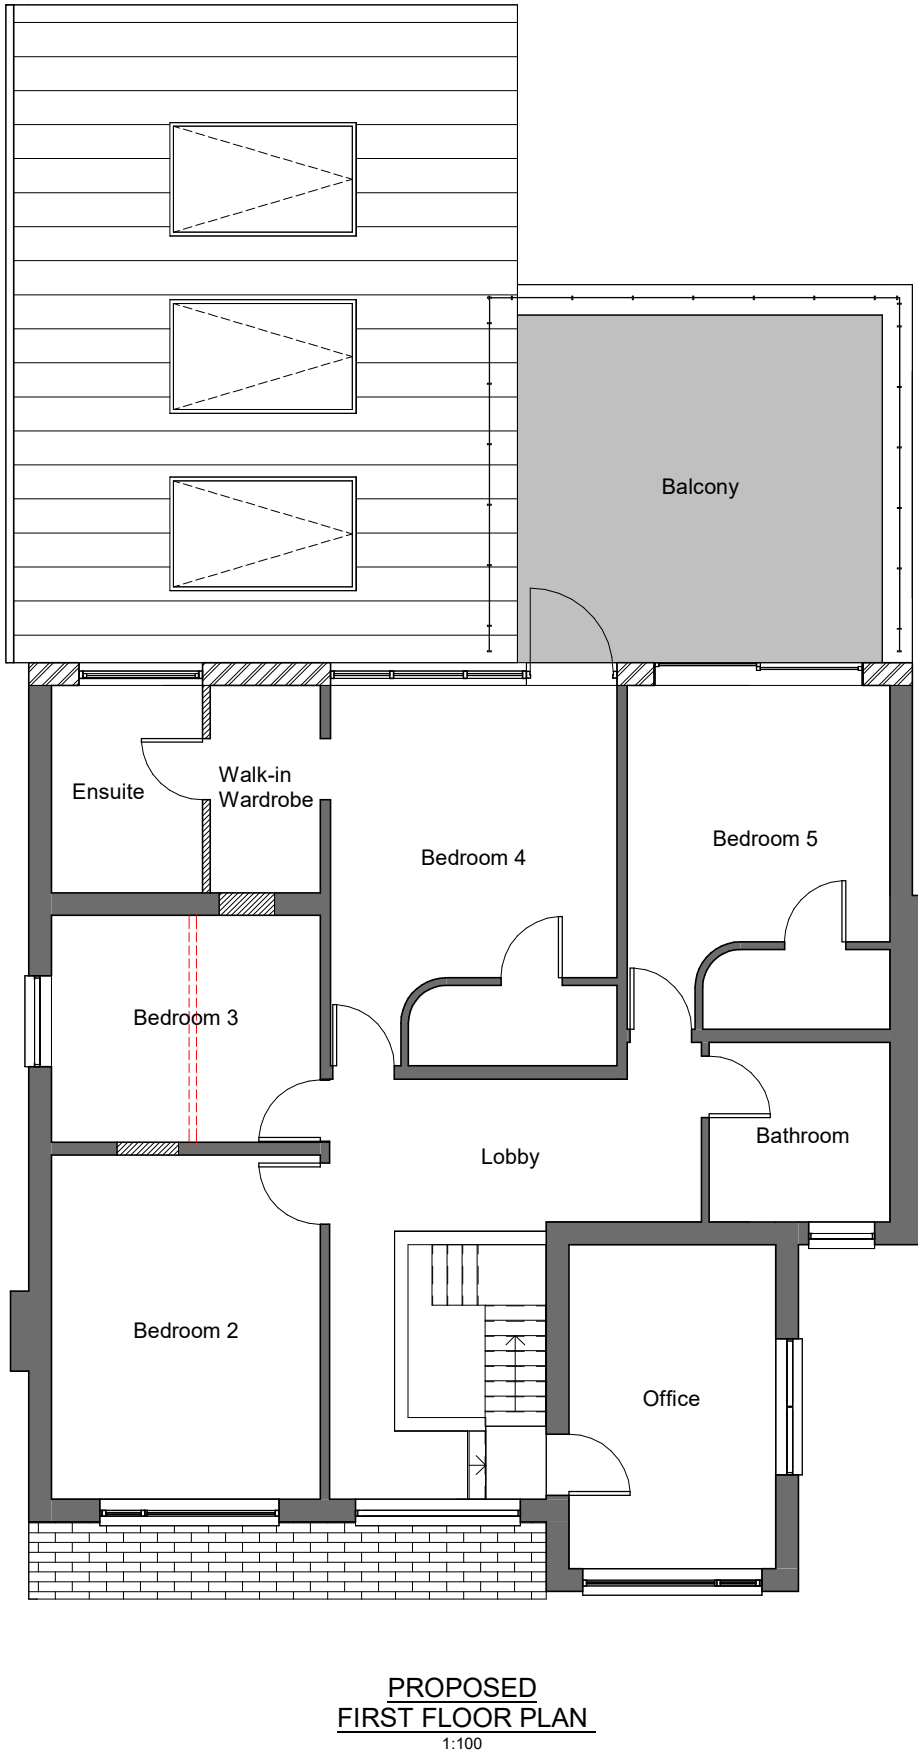


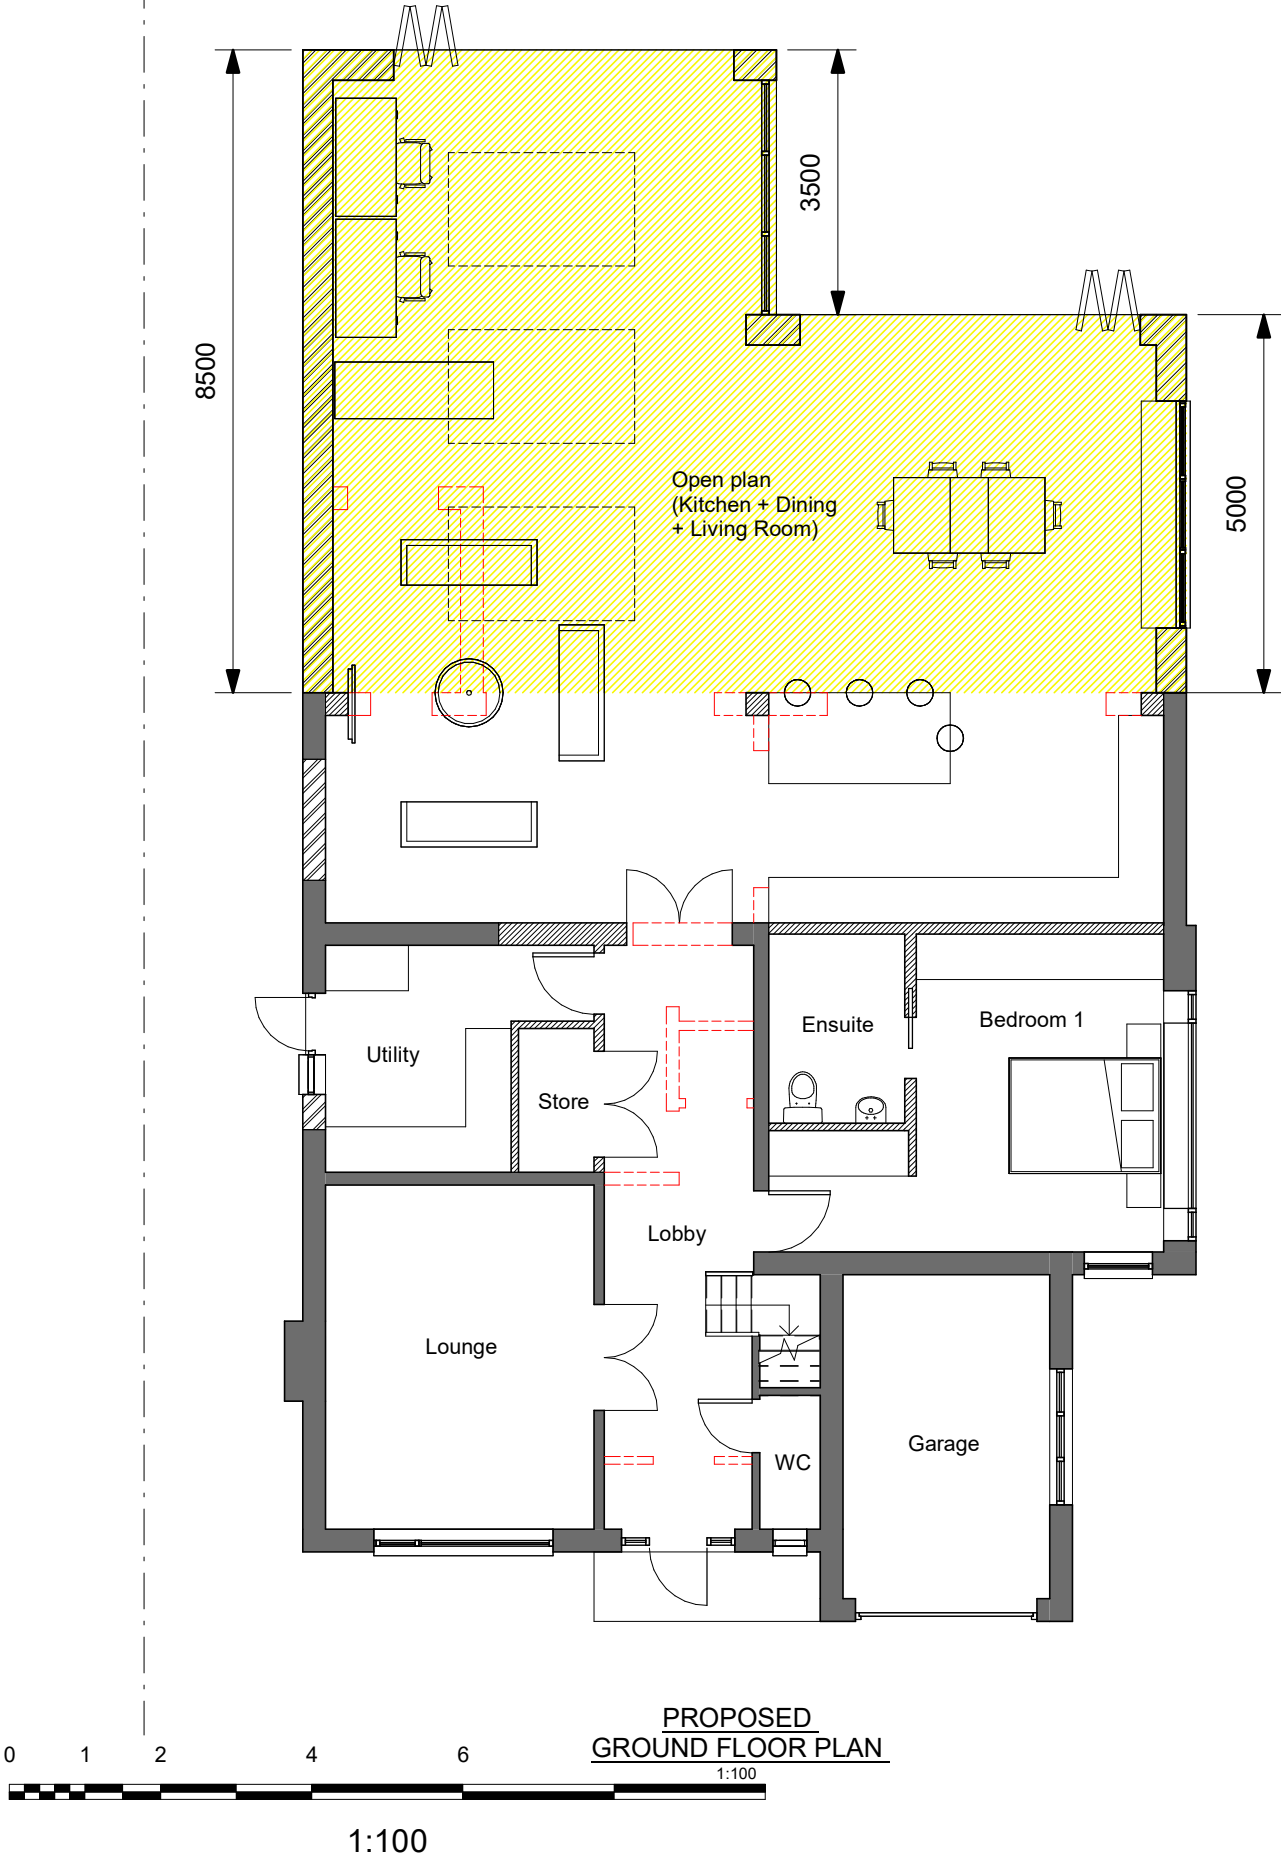

rev		description		date	

client		drawing title		scale		date			
KIRAN KUMAR PRASHAR		PROPOSED FLOOR PLANS		1:100 @ A3		05-08-22			
project		drawing status		project no.		drawing no.		rev no.	
194 WYTHENSHAW ROAD MANCHESTER, M23 0PF		PLANNING		2225		104			

nu

CONCEPTS

www.nuconcepts.co.uk

Rutherford House,
Warrington Road,
Birchwood, WA3 6ZH

t : 01925 648 585

e :info@nuconcepts.co.uk