


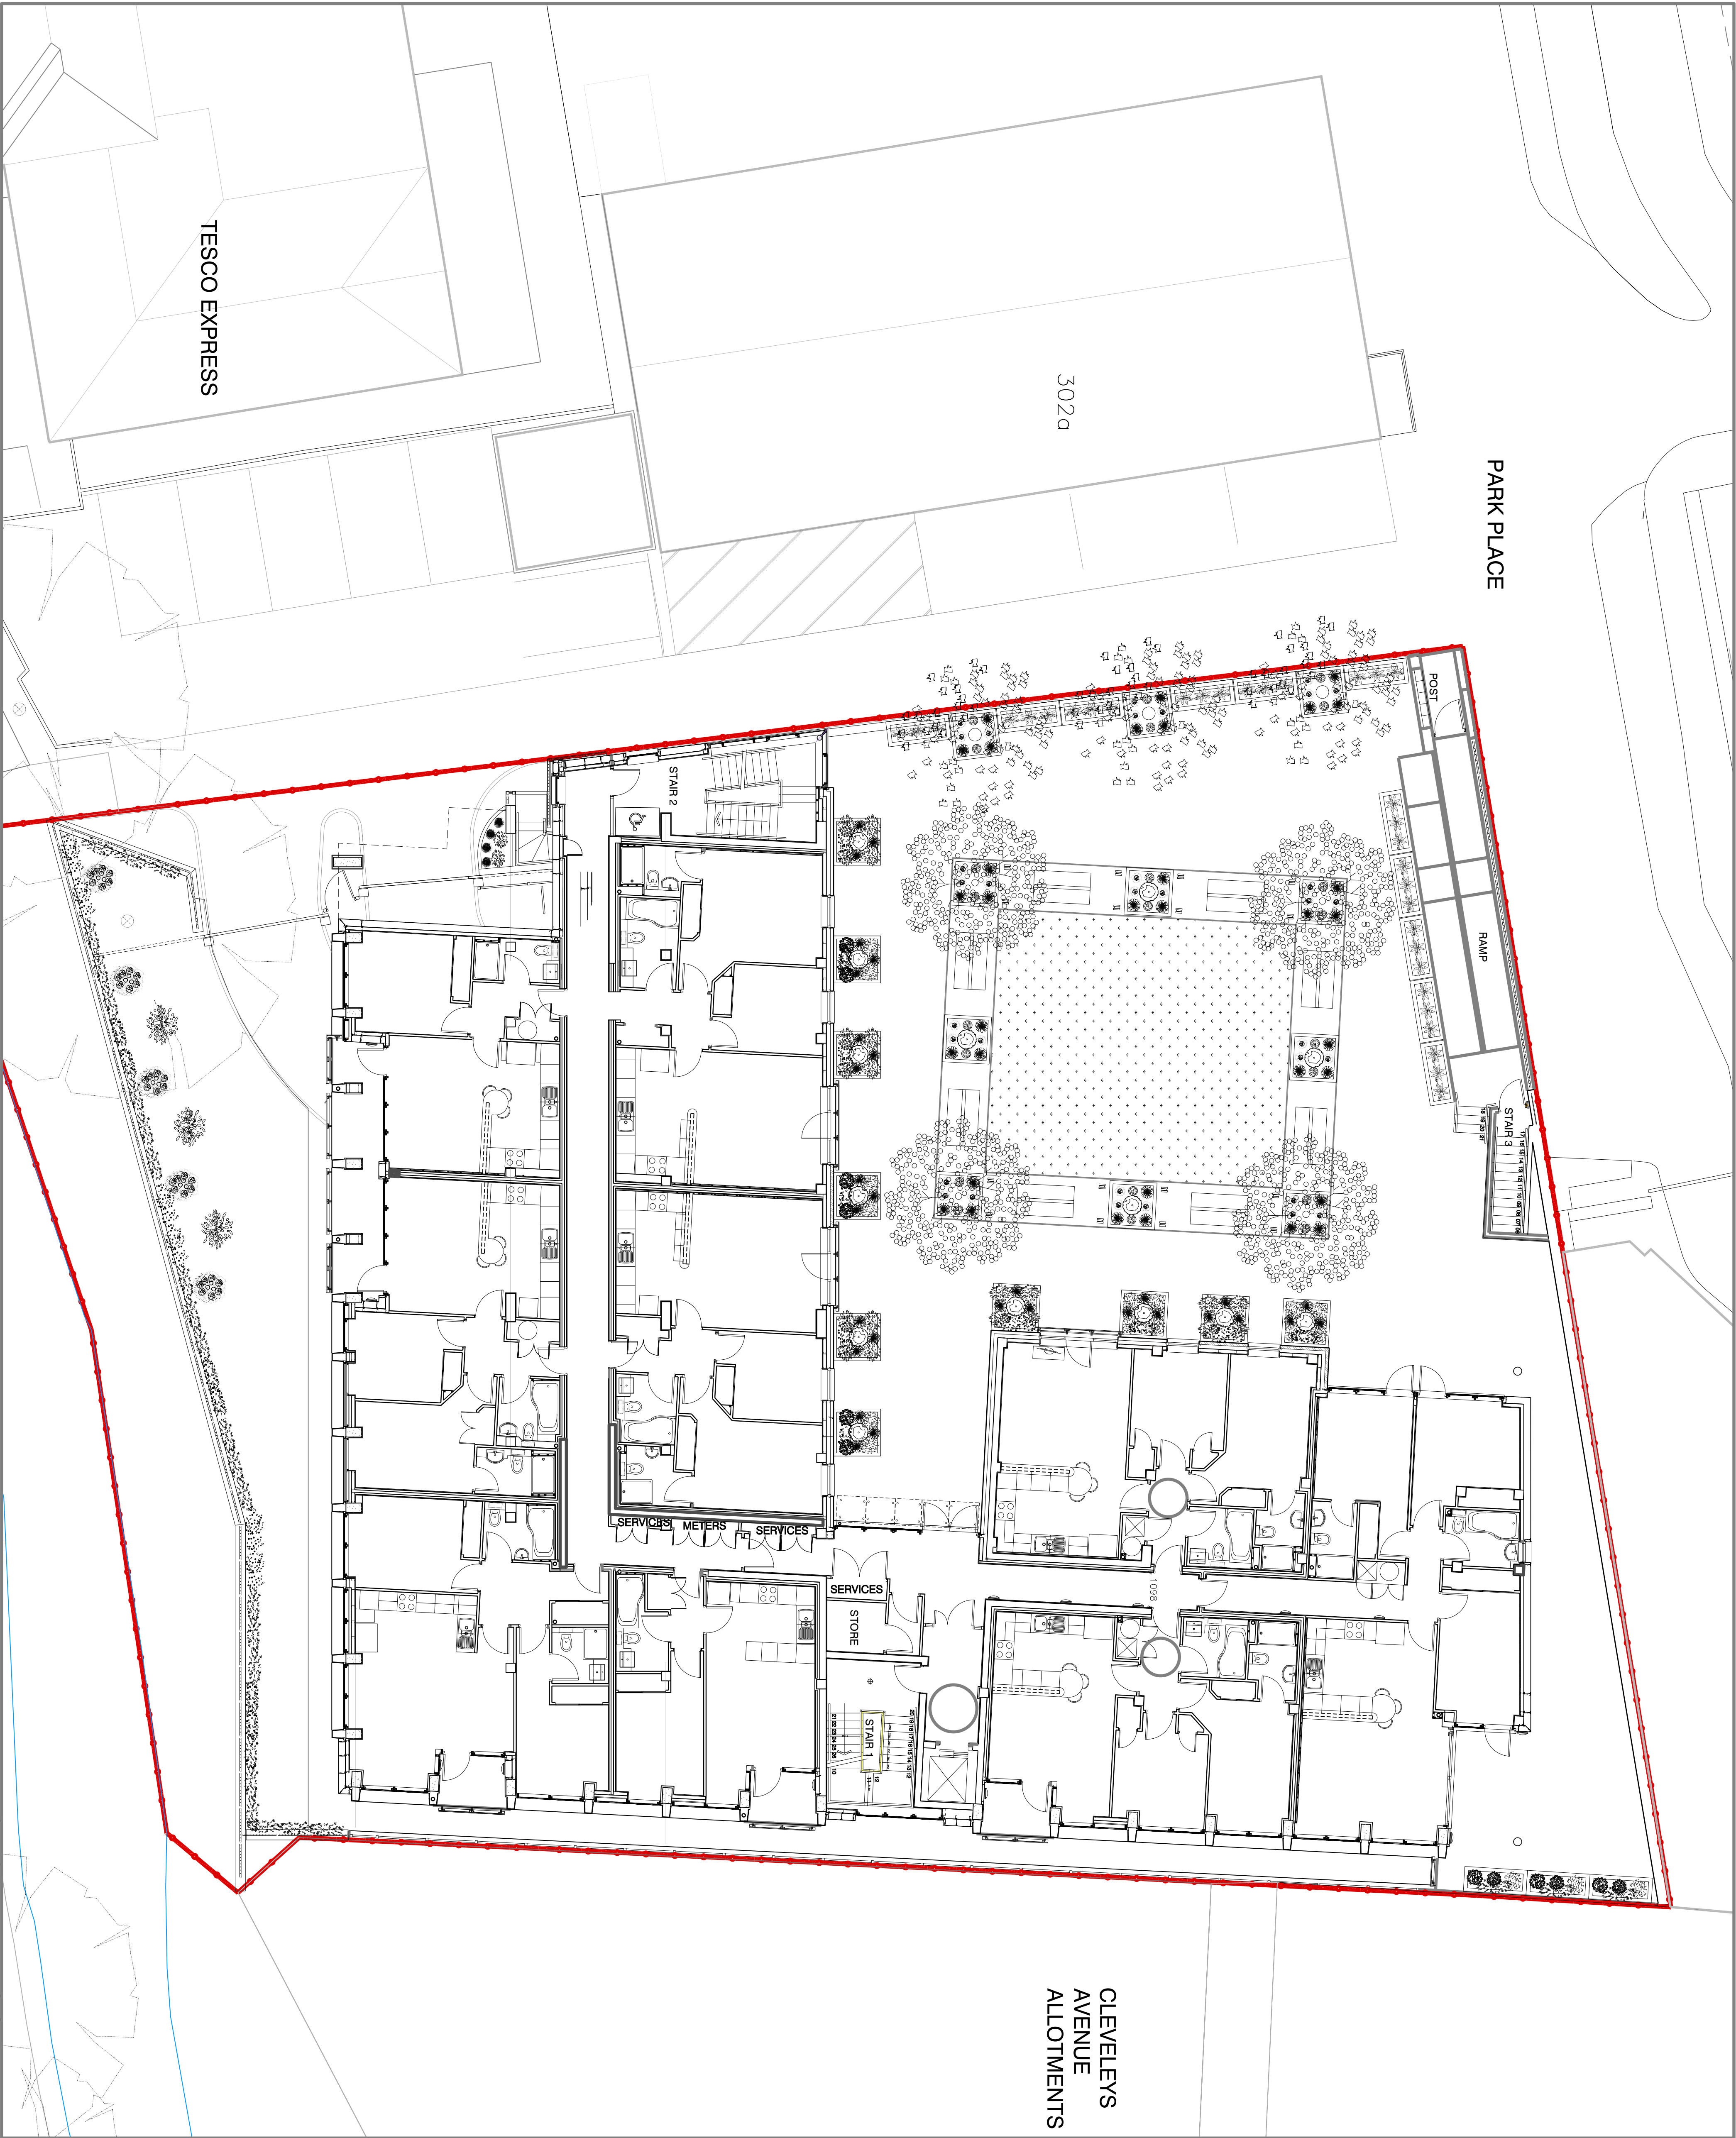

Where dimensions are not given drawings must not be scaled and the meter referred to the Architect. In the event of any detail or dimensional conflict the detail shall prevail. The drawing is the property of the Architect for circulation. Do not scale from the drawing. This drawing is not to be copied or disclosed by or to any third party without the prior written consent from Urbane Forms Ltd.

Notes

C - AMENDED TO REFLECT O/S COMMENTS 26.09.22 JA
B - STRUCTURAL DETAILS ADDED AMENDED 07.10.21 JA
A - TO PLANNING OFFICER'S COMMENTS 15.06.21 JA
A - PLANNING ISSUE

Status

PLANNING

Drawn

JA

Date

15 JUNE 2020

Scale @ A1

1:100

Review

Client

RUSHOLME GARDEN INVESTMENTS

Project

RESIDENTIAL DEVELOPMENT
PARK PLACE, MANCHESTER

Drawing Number
18001,(0-)21C

CAD file

Drawing Title
GROUND FLOOR PLAN

URBANE FORMS
581 Leamington Close
Warrington
WA5 3TF
T : +44(0)1925 711061
E : info@urbaneforms.com
www.urbaneforms.com

GROUND FLOOR PLAN