



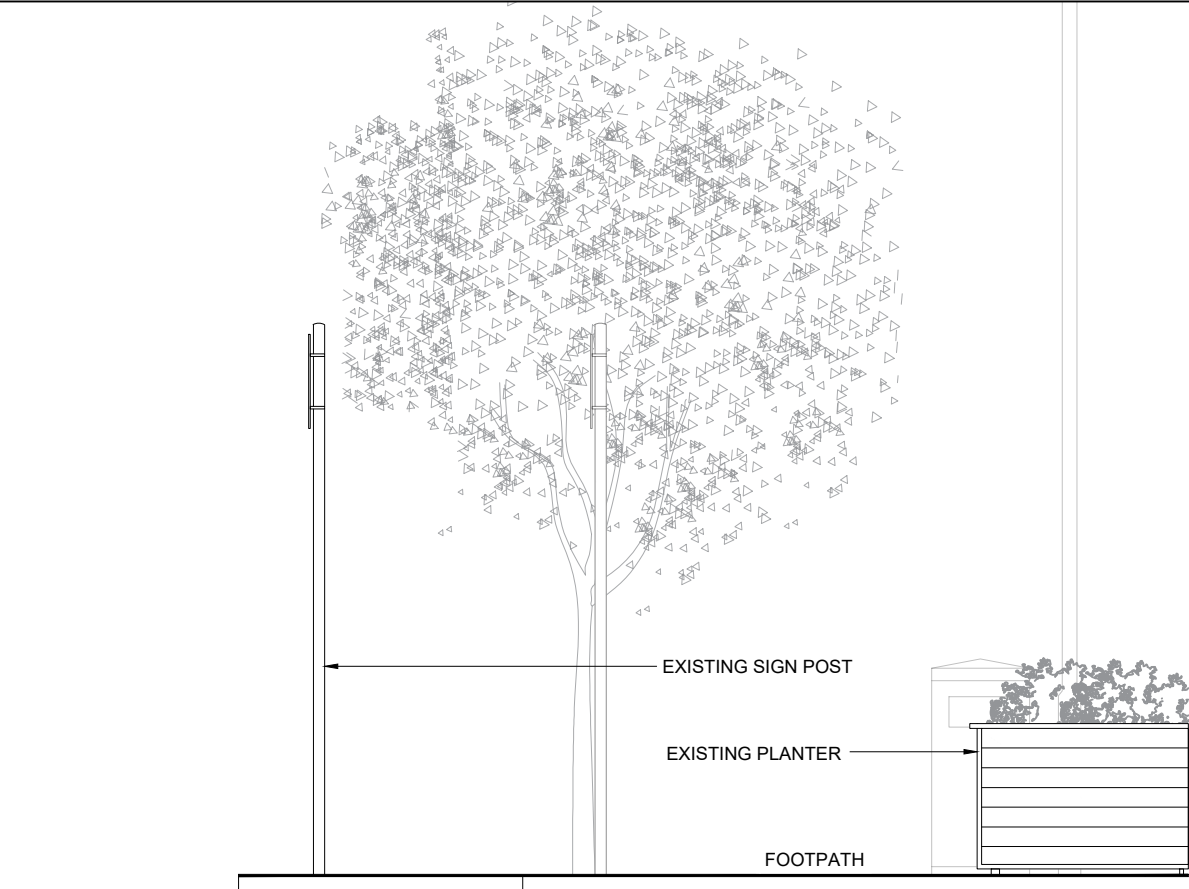


EXISTING FRONT ELEVATION
SCALE 1:50

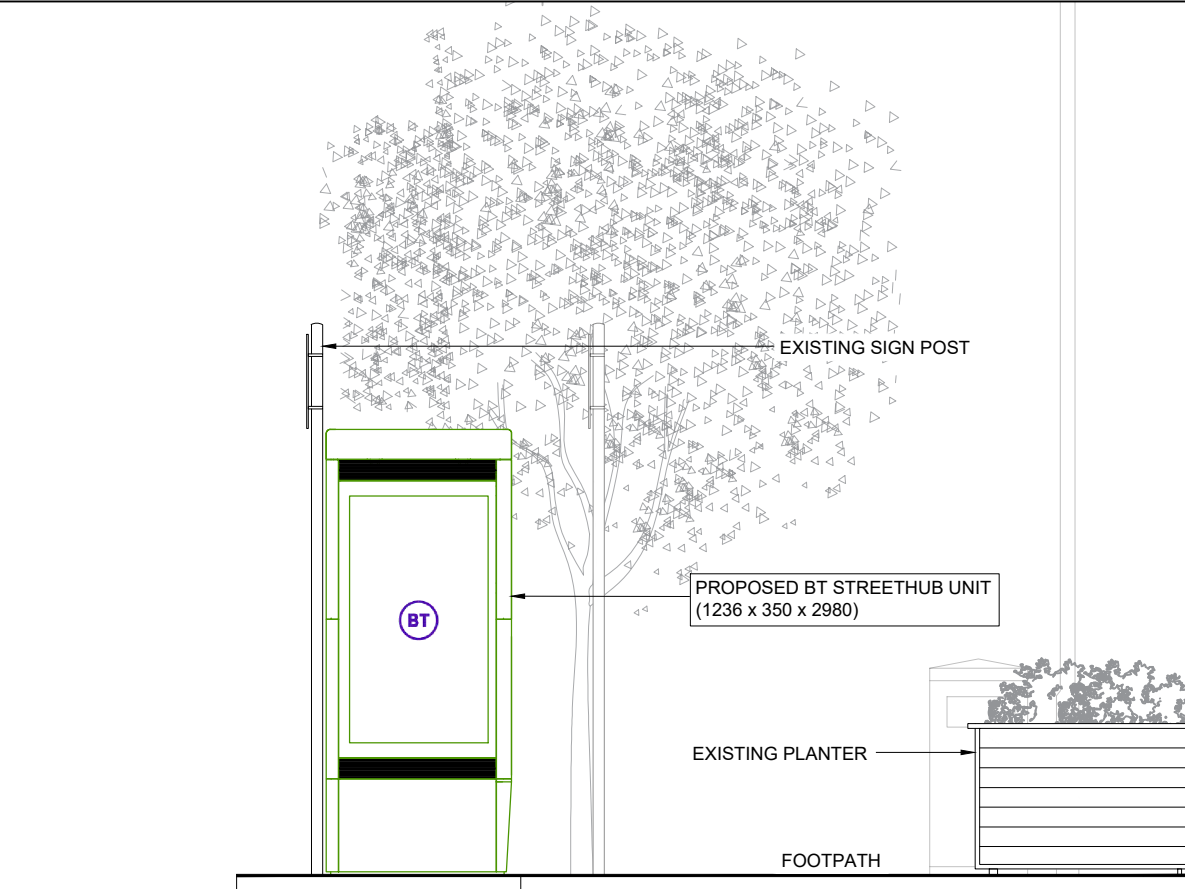

PROPOSED FRONT ELEVATION
SCALE 1:50



PROPOSED PHOTOMONTAGE
NTS

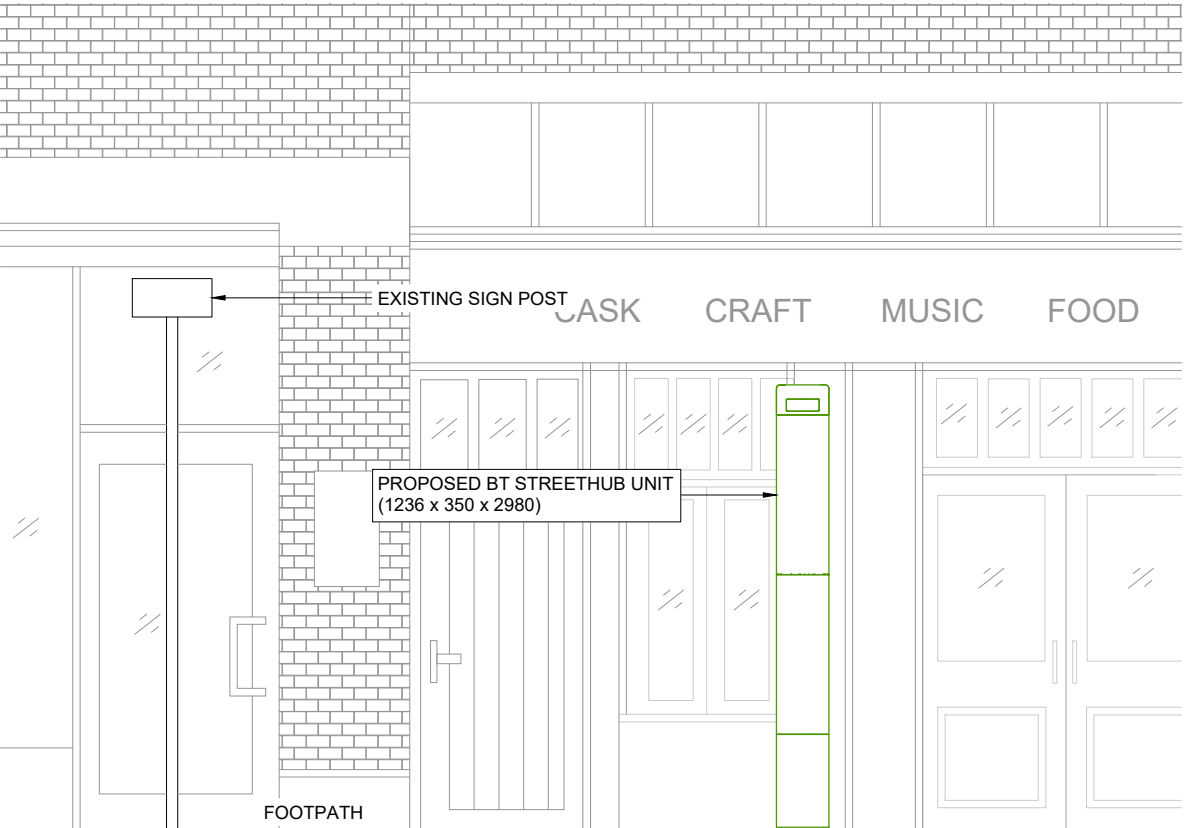

PROPOSED SIDE ELEVATION
SCALE 1:50

GENERAL NOTES					
Use written dimensions only, do not scale from drawing. Use latest revision of all referenced information.					
A	19.10.22	New BT Streethub Structure	MD	JE	
Rev	Date	Description	Drawn	Chkd	
Solutions30 Solutions for New Technologies					
BT					
Drg Status PLANNING					
Cell No. & Name MAN111					
Site Name & Address Pavement o/s 653 Wilmslow Road, Didsbury, Manchester M20 6QZ					
Drawing Title EXISTING AND PROPOSED ELEVATIONS					
Scale 1:50			Date 19.10.2022		
Drawn By MD			Checked By JE		
Drawing Number 003				Revision A	