


Rev	Date	Description
0	10.2022	EXISTING LAYOUT

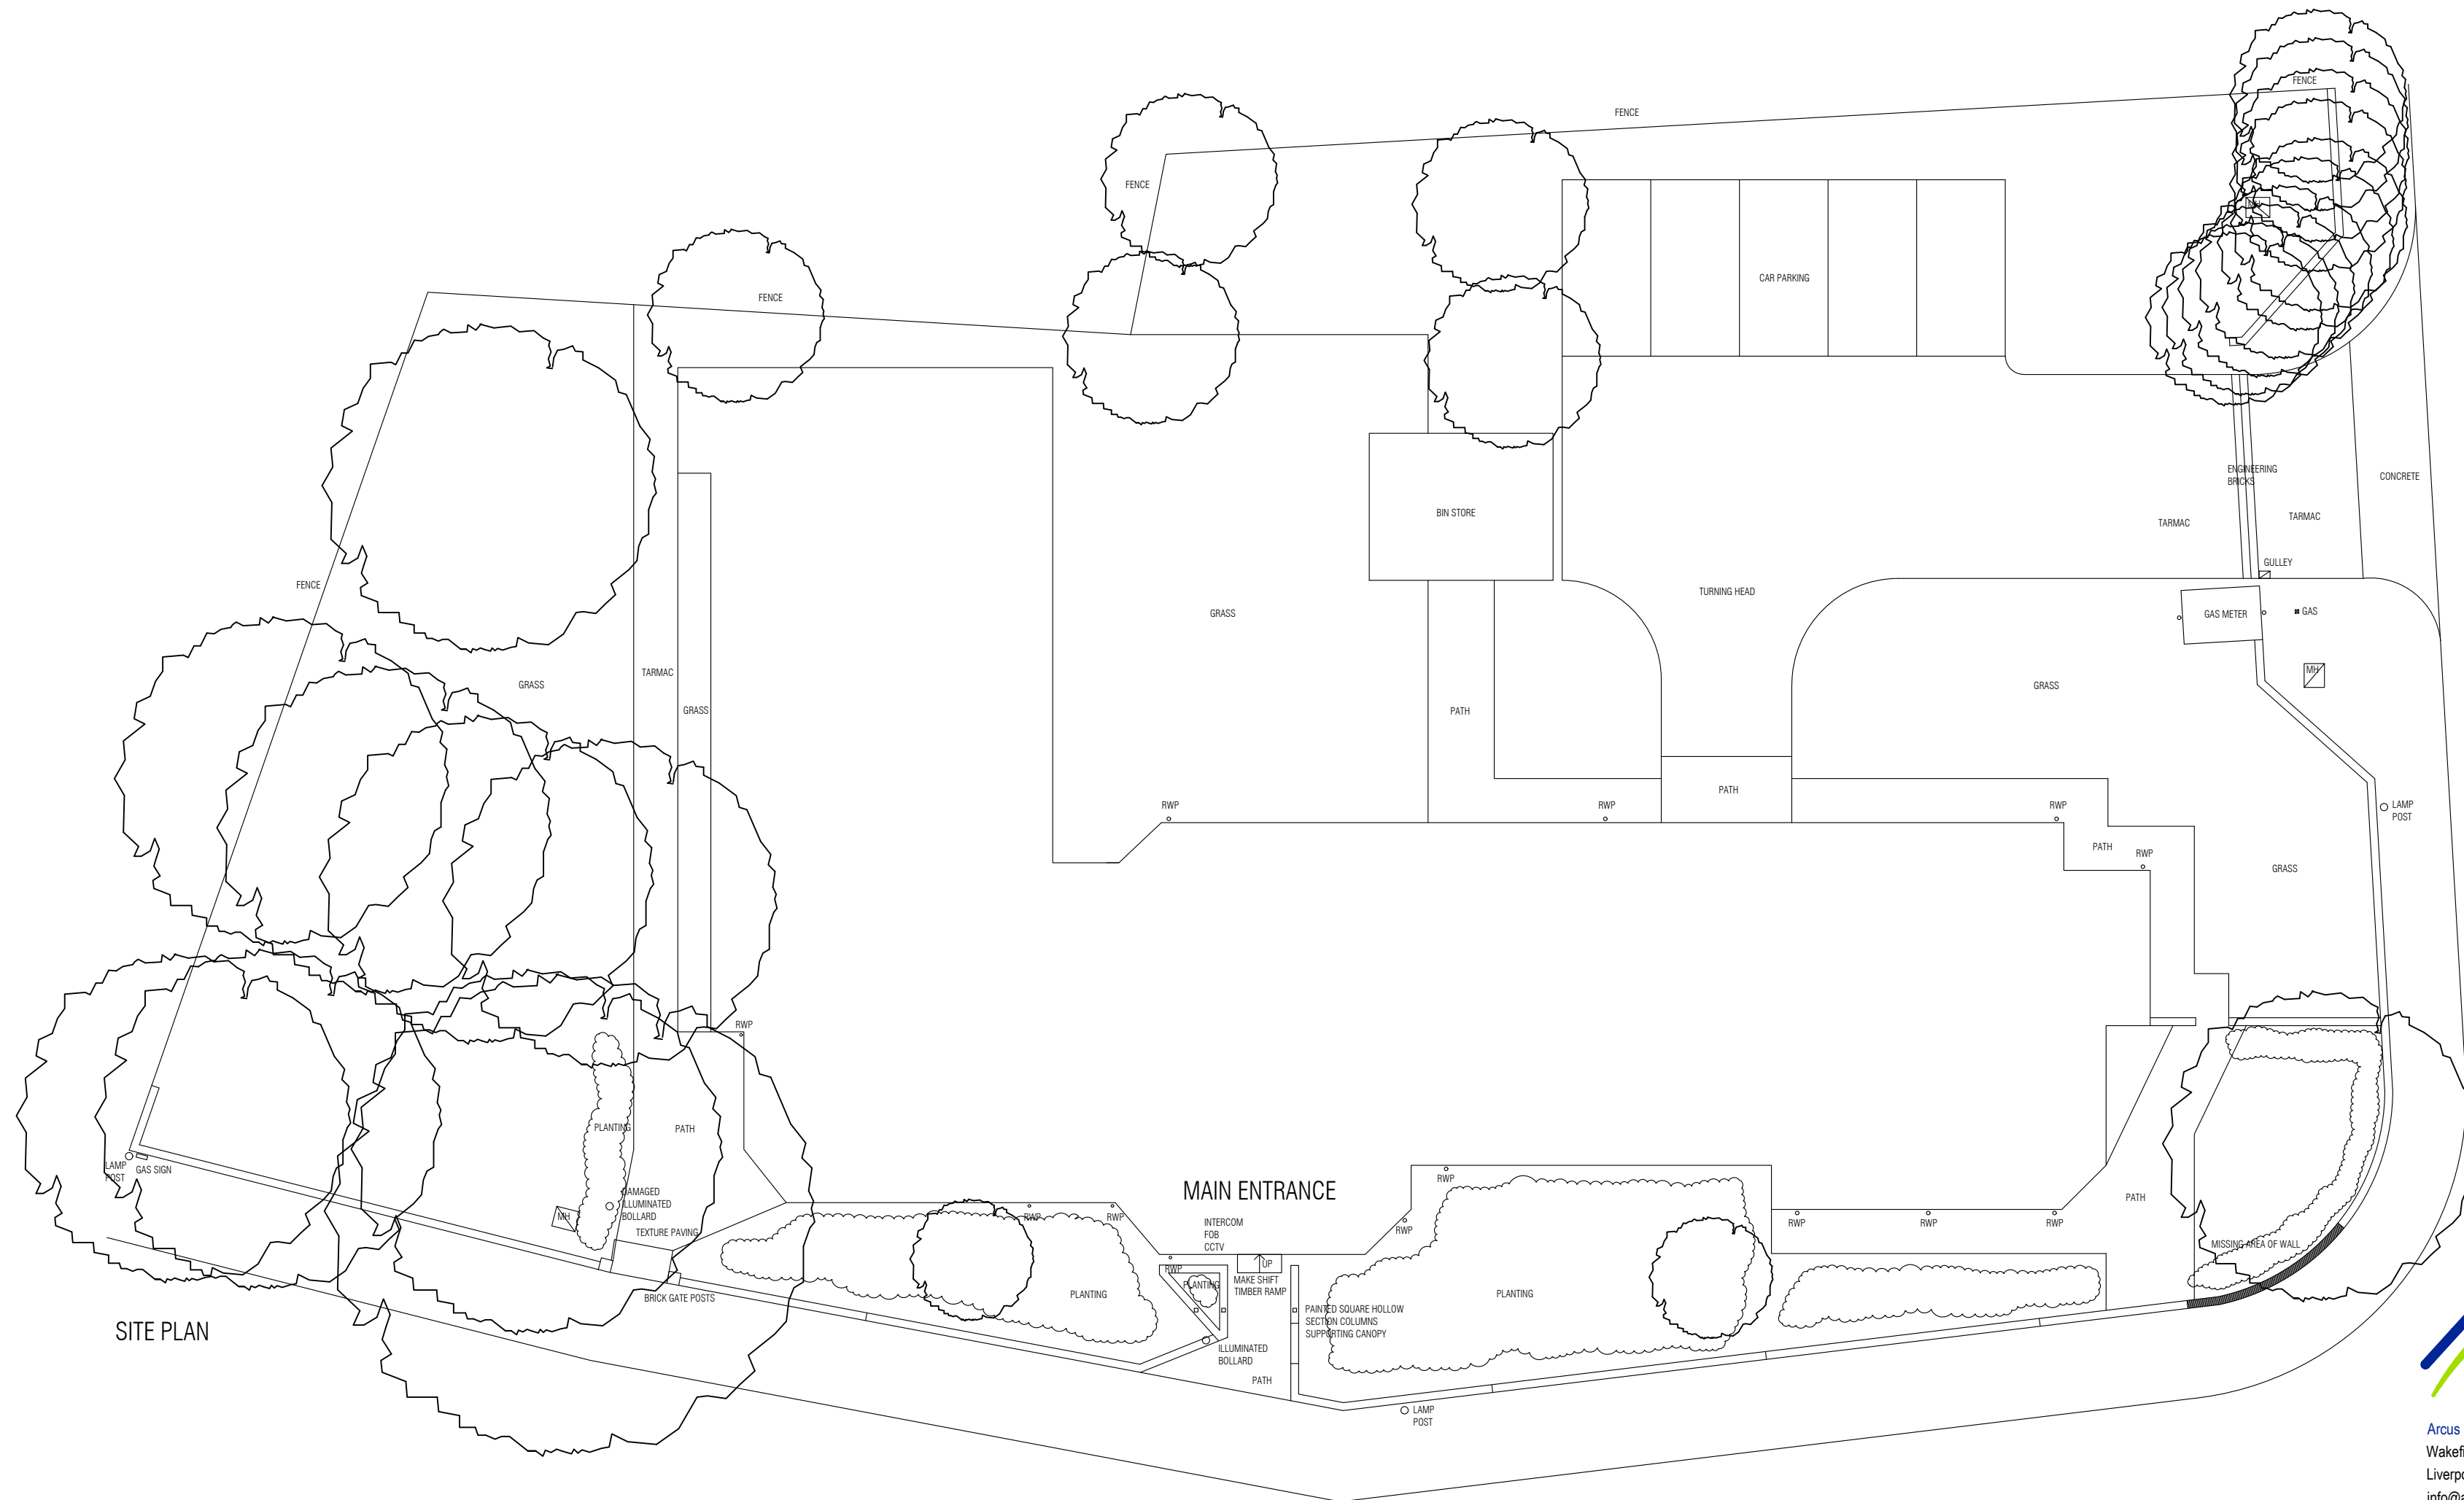

SITE PLAN



Arcus Consulting LLP
Wakefield 0192 466 9000 Manchester 0161 905 3222 London 0208 8742 2512
Liverpool 0151 708 1080 Newcastle 0191 272 5781 Rugby 01788 297 127
info@arcus.uk.com www.arcus.uk.com

Client
RIVERSIDE GROUP
Project
BRYDON COURT
Title
EXISTING LAYOUT

Scale	Date	Stage
A2 - 1:150	10.2022	PLANNING
Job No	Drawing No	Rev
7172	7172-ARC-MK-00-DR-010002	0
Drawn	Approved	
MK	NM	

This drawing is the copyright of Arcus. Contractors must check all dimensions on site. Do not scale the drawings. Only figured dimensions are to be worked to.