



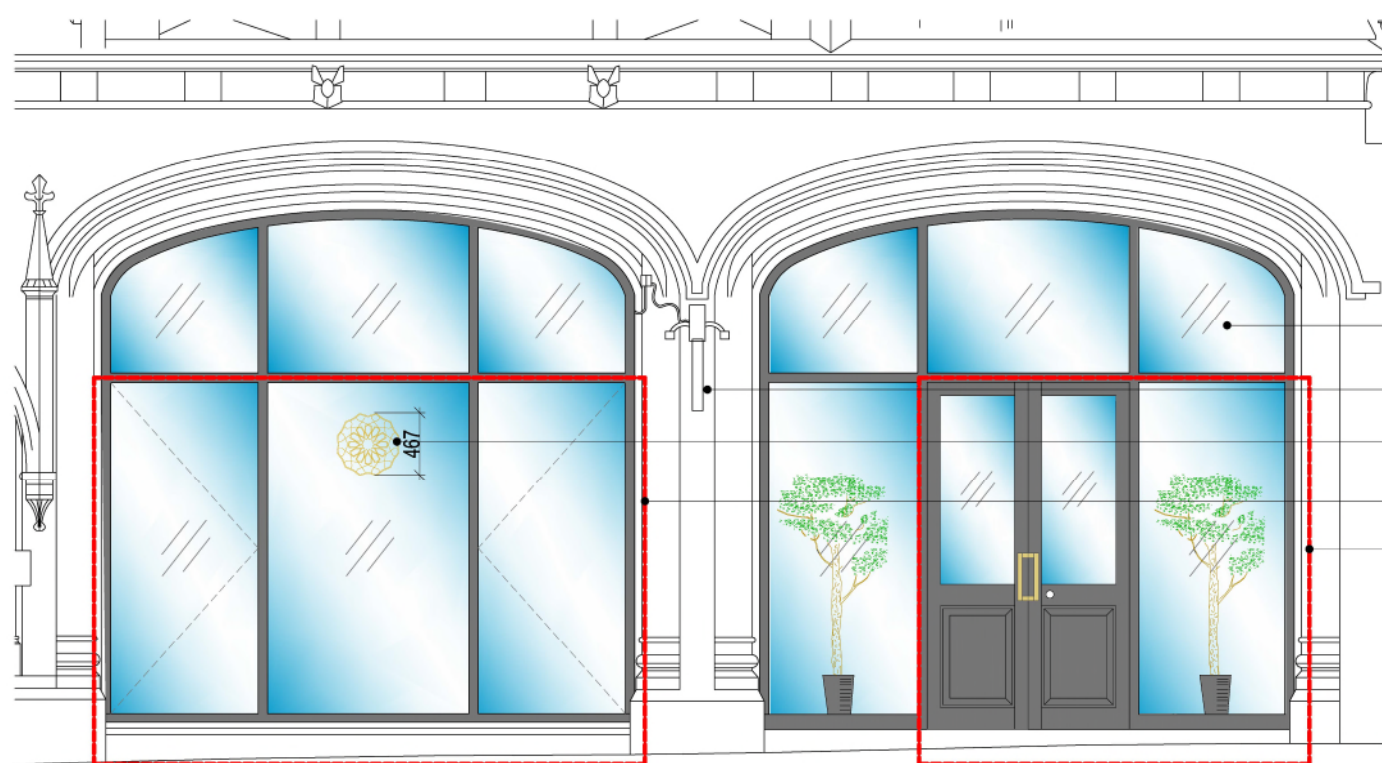


Entrance Front Elevation
Doors Open scale 1:20

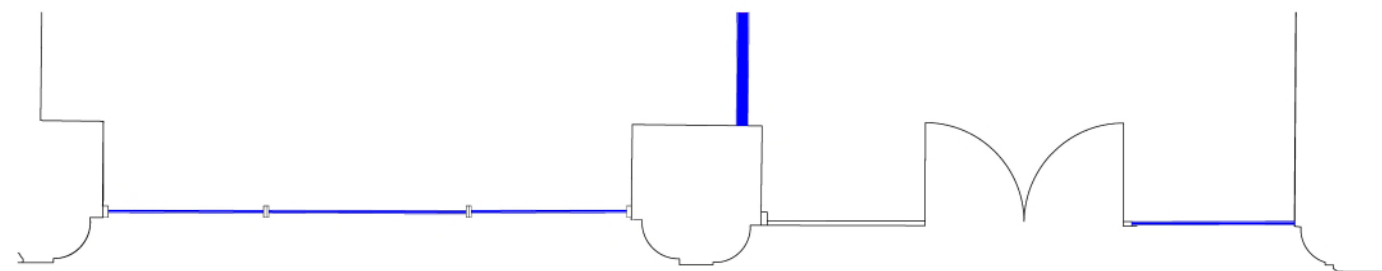

Entrance Plan View
scale 1:20

- 3.
- 1.
- 2.
- 4.
- 5.

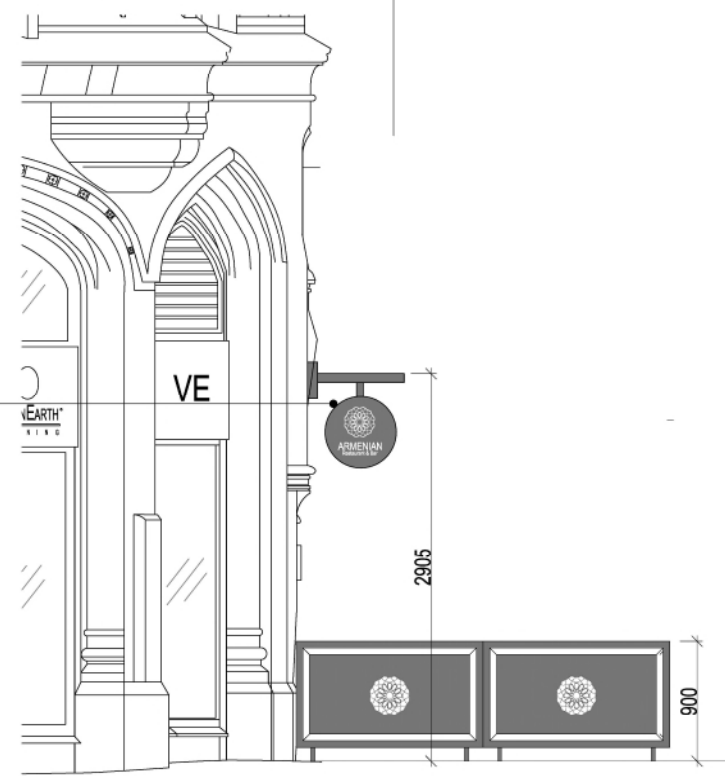

Entrance Side Elevation
Black Version scale 1:20

Proposed works External_

1. Existing circular restaurant sign relocated to previous sign location by 'Money Plus'.
2. New 2mm thick brass laser cut sign to both sides of glazing.
3. Existing top glass window panes to be stripped of black window vinyl and new 3D daylight redirecting film applied.
4. New black timber shop front to include 2No glass doors and central fixed window, colour and frame to match existing type and style. Final details by window and door manufacture.
5. New black timber double door set with brass handles with side light. Final details by window and door manufacture.



CLIENT:	BUILDING:	DRAWING TITLE:	DRAWN BY:	DATE:	SIZE:	REV:
Armenian	Victoria Building Albert Square Manchester	External Details (canopy closed)	James C Scott	Sep 2022	A1	A
			DWG No:	SCALE:	DOC FOR:	
			CBS_10194.0.32	1:20	Planning	

copyright- The copyright in this drawing is vested in Cube8 Studio Ltd and no licence or assignment of any kind has been, or is, granted to any third party whether by provision of copies or originals of the drawings or otherwise unless otherwise agreed in writing. DO NOT SCALE FROM THIS DRAWING
| BUILDING APPRAISAL | HUMAN-CENTERED DESIGN | SPACE PLANNING | INTERIOR DESIGN & ARCHITECTURE | BRAND & IDENTITY | FURNITURE & ACCESSORIES | 3D VISUALISATION | PROJECT MANAGEMENT |

0161 849239
info@cube8studio.com
studio 427, The Mets, Mcr
Black & White Bld, London
www.cube8studio.com

