
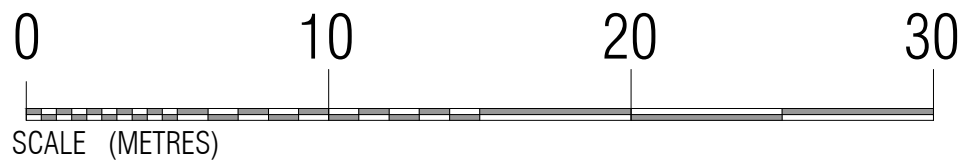


Revision	Date	By	Chk.

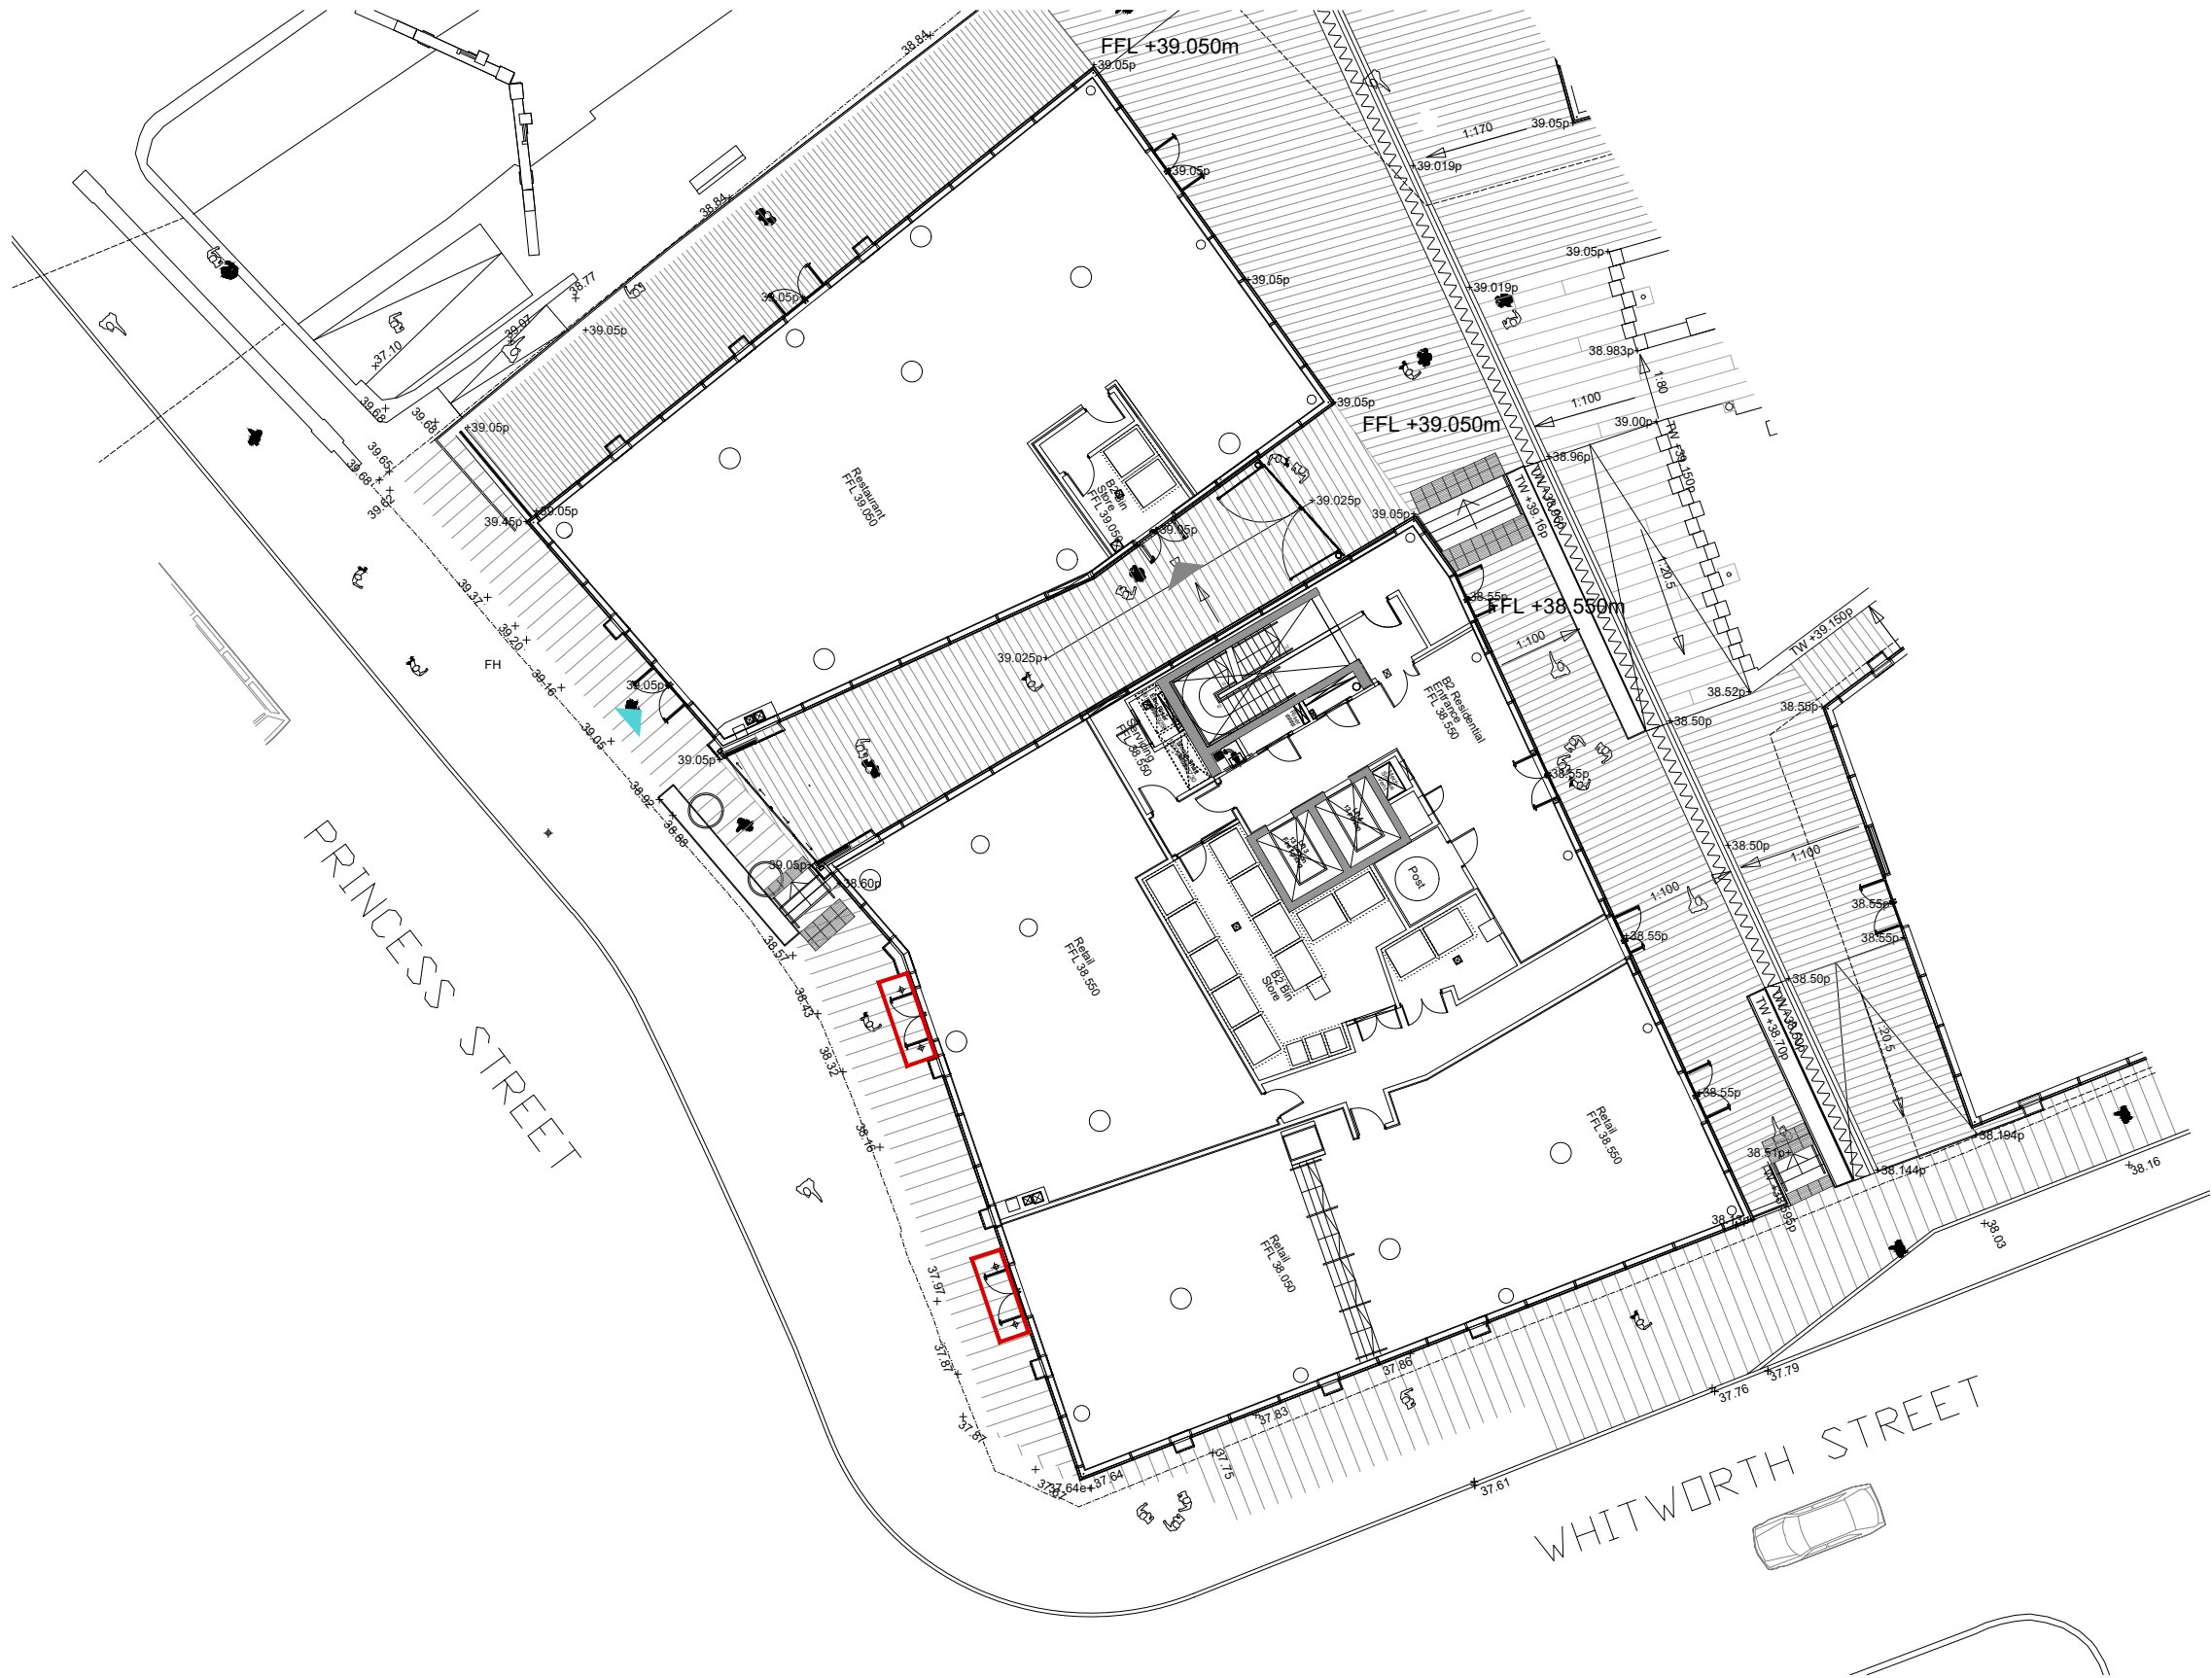

Do Not Scale. Dimensions from Drawings.
All dimensions to be verified on site, and any discrepancy to be notified to the Architect.

 Castlecroft Business Centre Tom Johnston Road Dundee DD4 8XD T: 01382 774111 F: 01382 739382 mail@amcaarchitect.co.uk			
Drawn by KP	Date DEC 2021		
Checked by AJM	Scale 1:250 @ A3		
Job Manchester New Square Princess Street Whitworth Street M1 3NY			
Drawing PLANNING APPLICATION SITE PLAN			
Co-operative Proj No. 0000	AMCA Job No. 3910	Drawing No. PL_002	Rev.
CAD Ref: 3910_MNSQ_PL_001_Rev_..._dwg			