




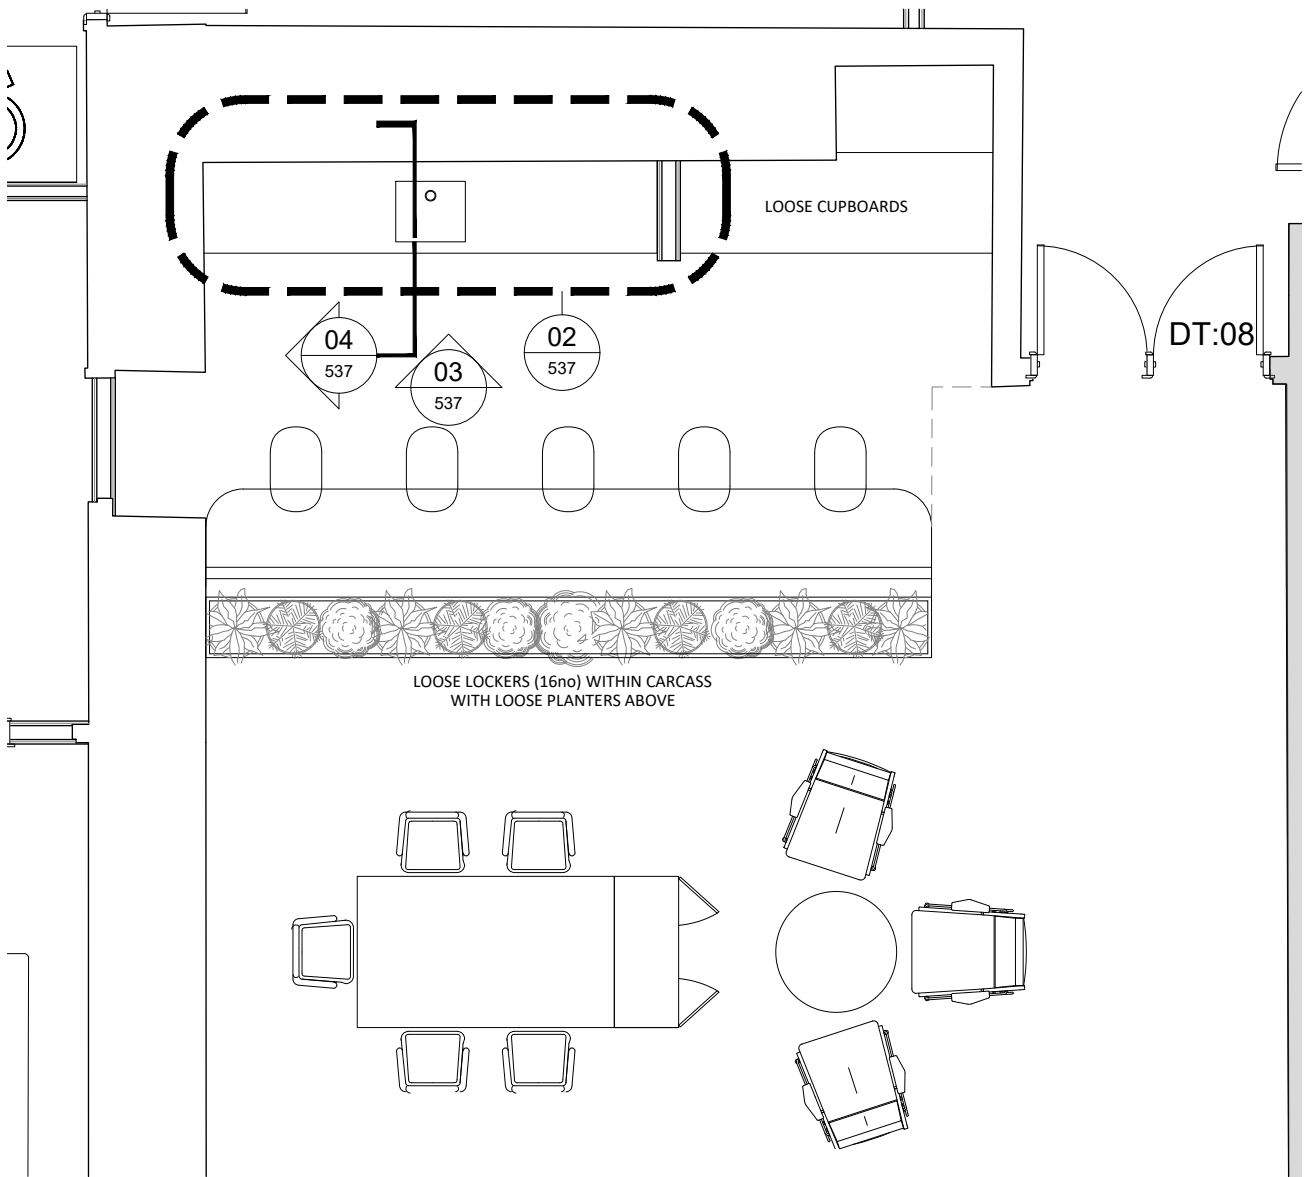


01 SUITE 8 KITCHENETTE REFERENCE PLAN
537 SCALE - 1:50 @ A1 DETAIL LOCATION

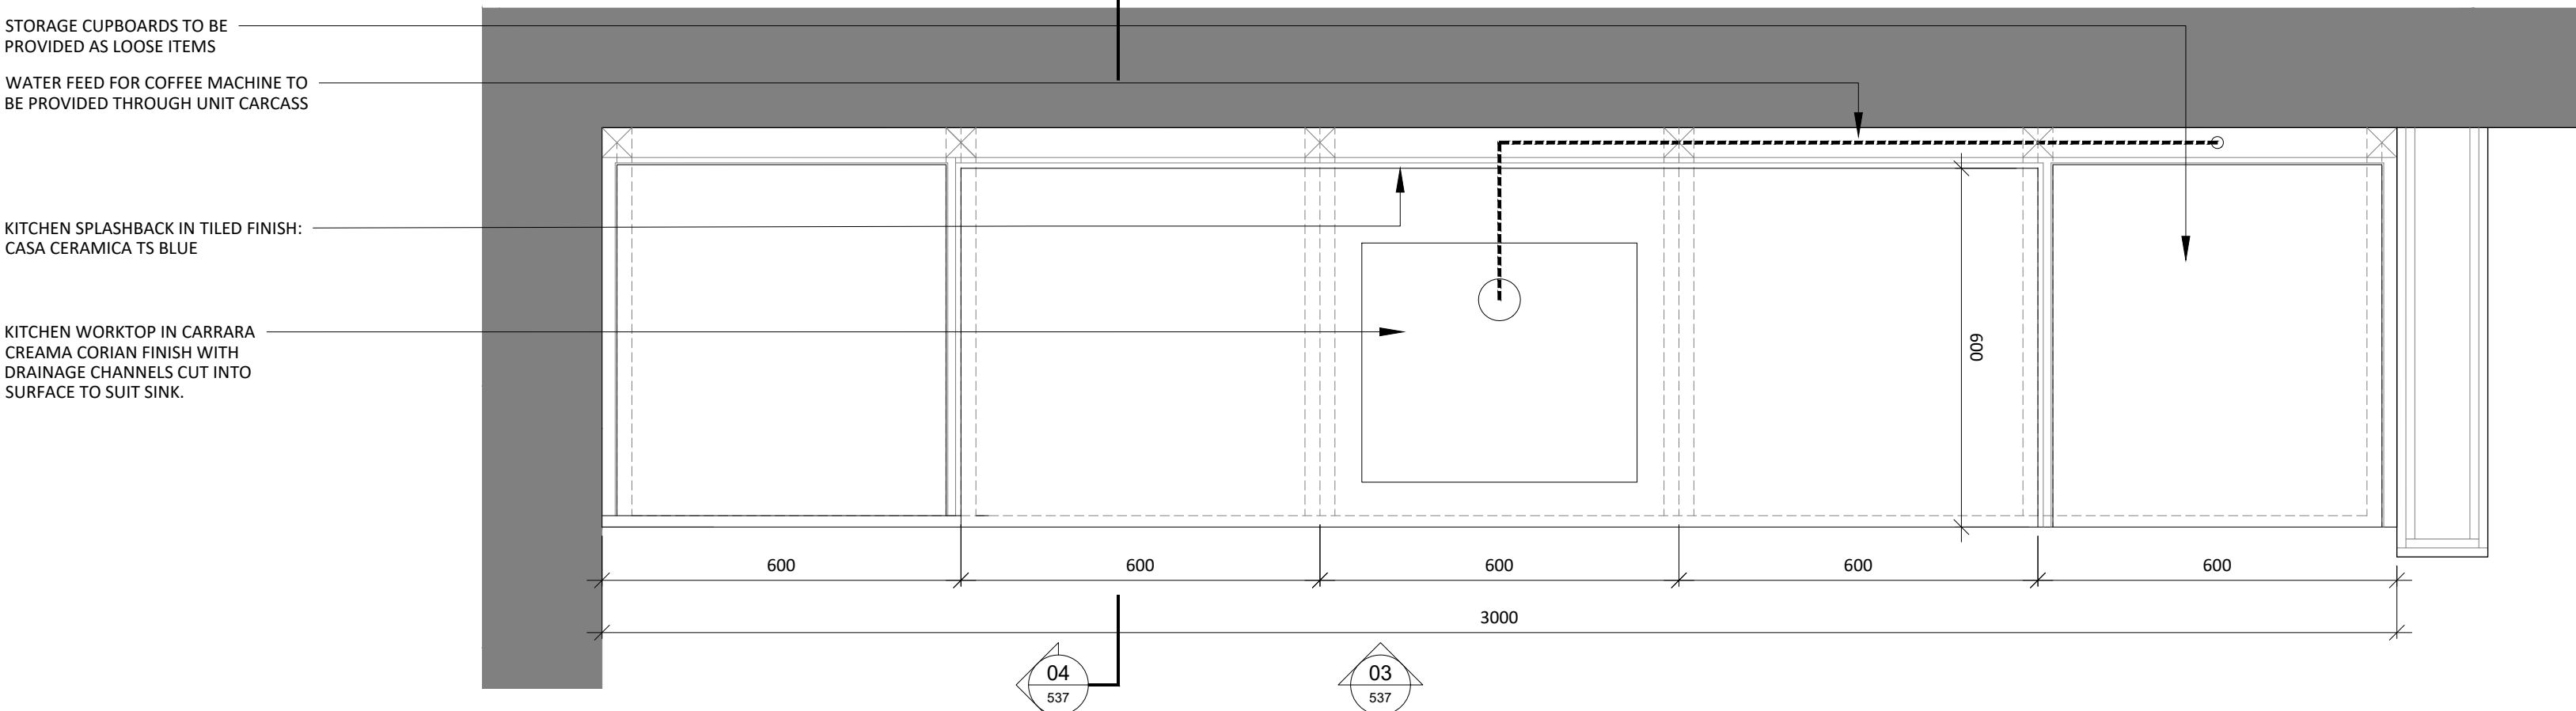


02 SUITE 8 KITCHENETTE PLAN
537 SCALE - 1:10 @ A1 SECTIONAL PLAN

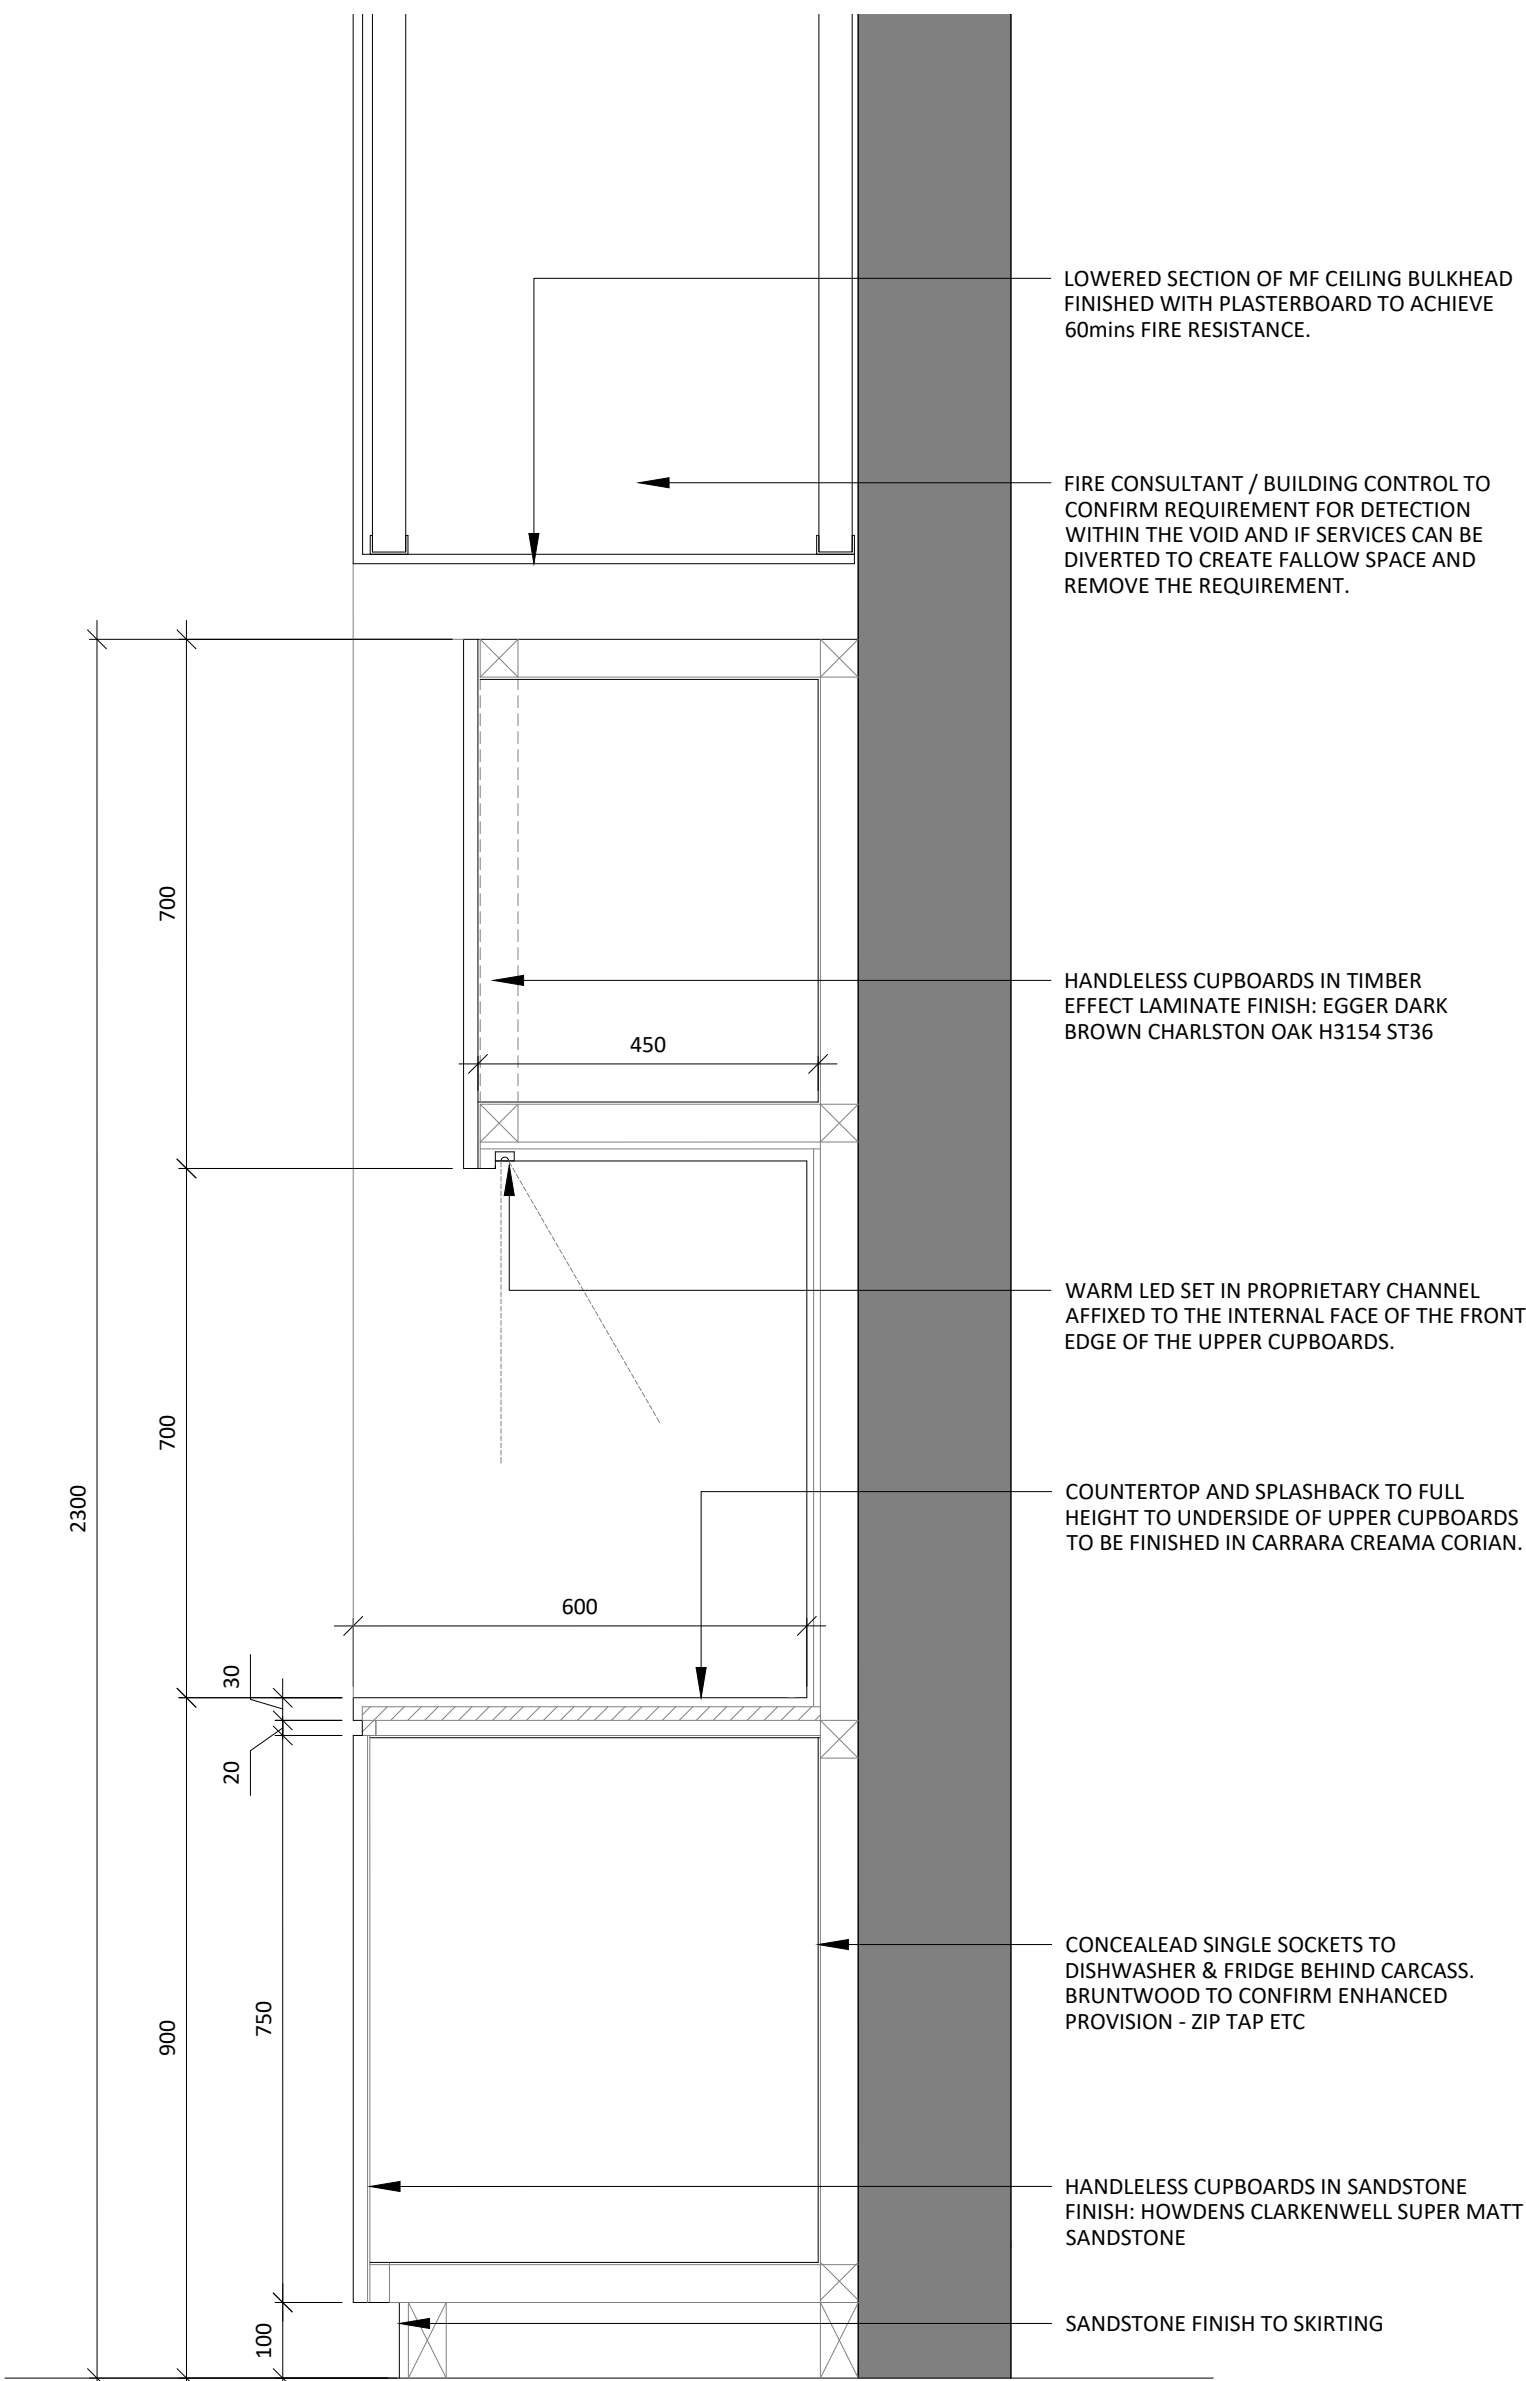

03 SUITE 8 KITCHENETTE SECTION
537 SCALE - 1:10 @ A1 VERTICAL SECTION

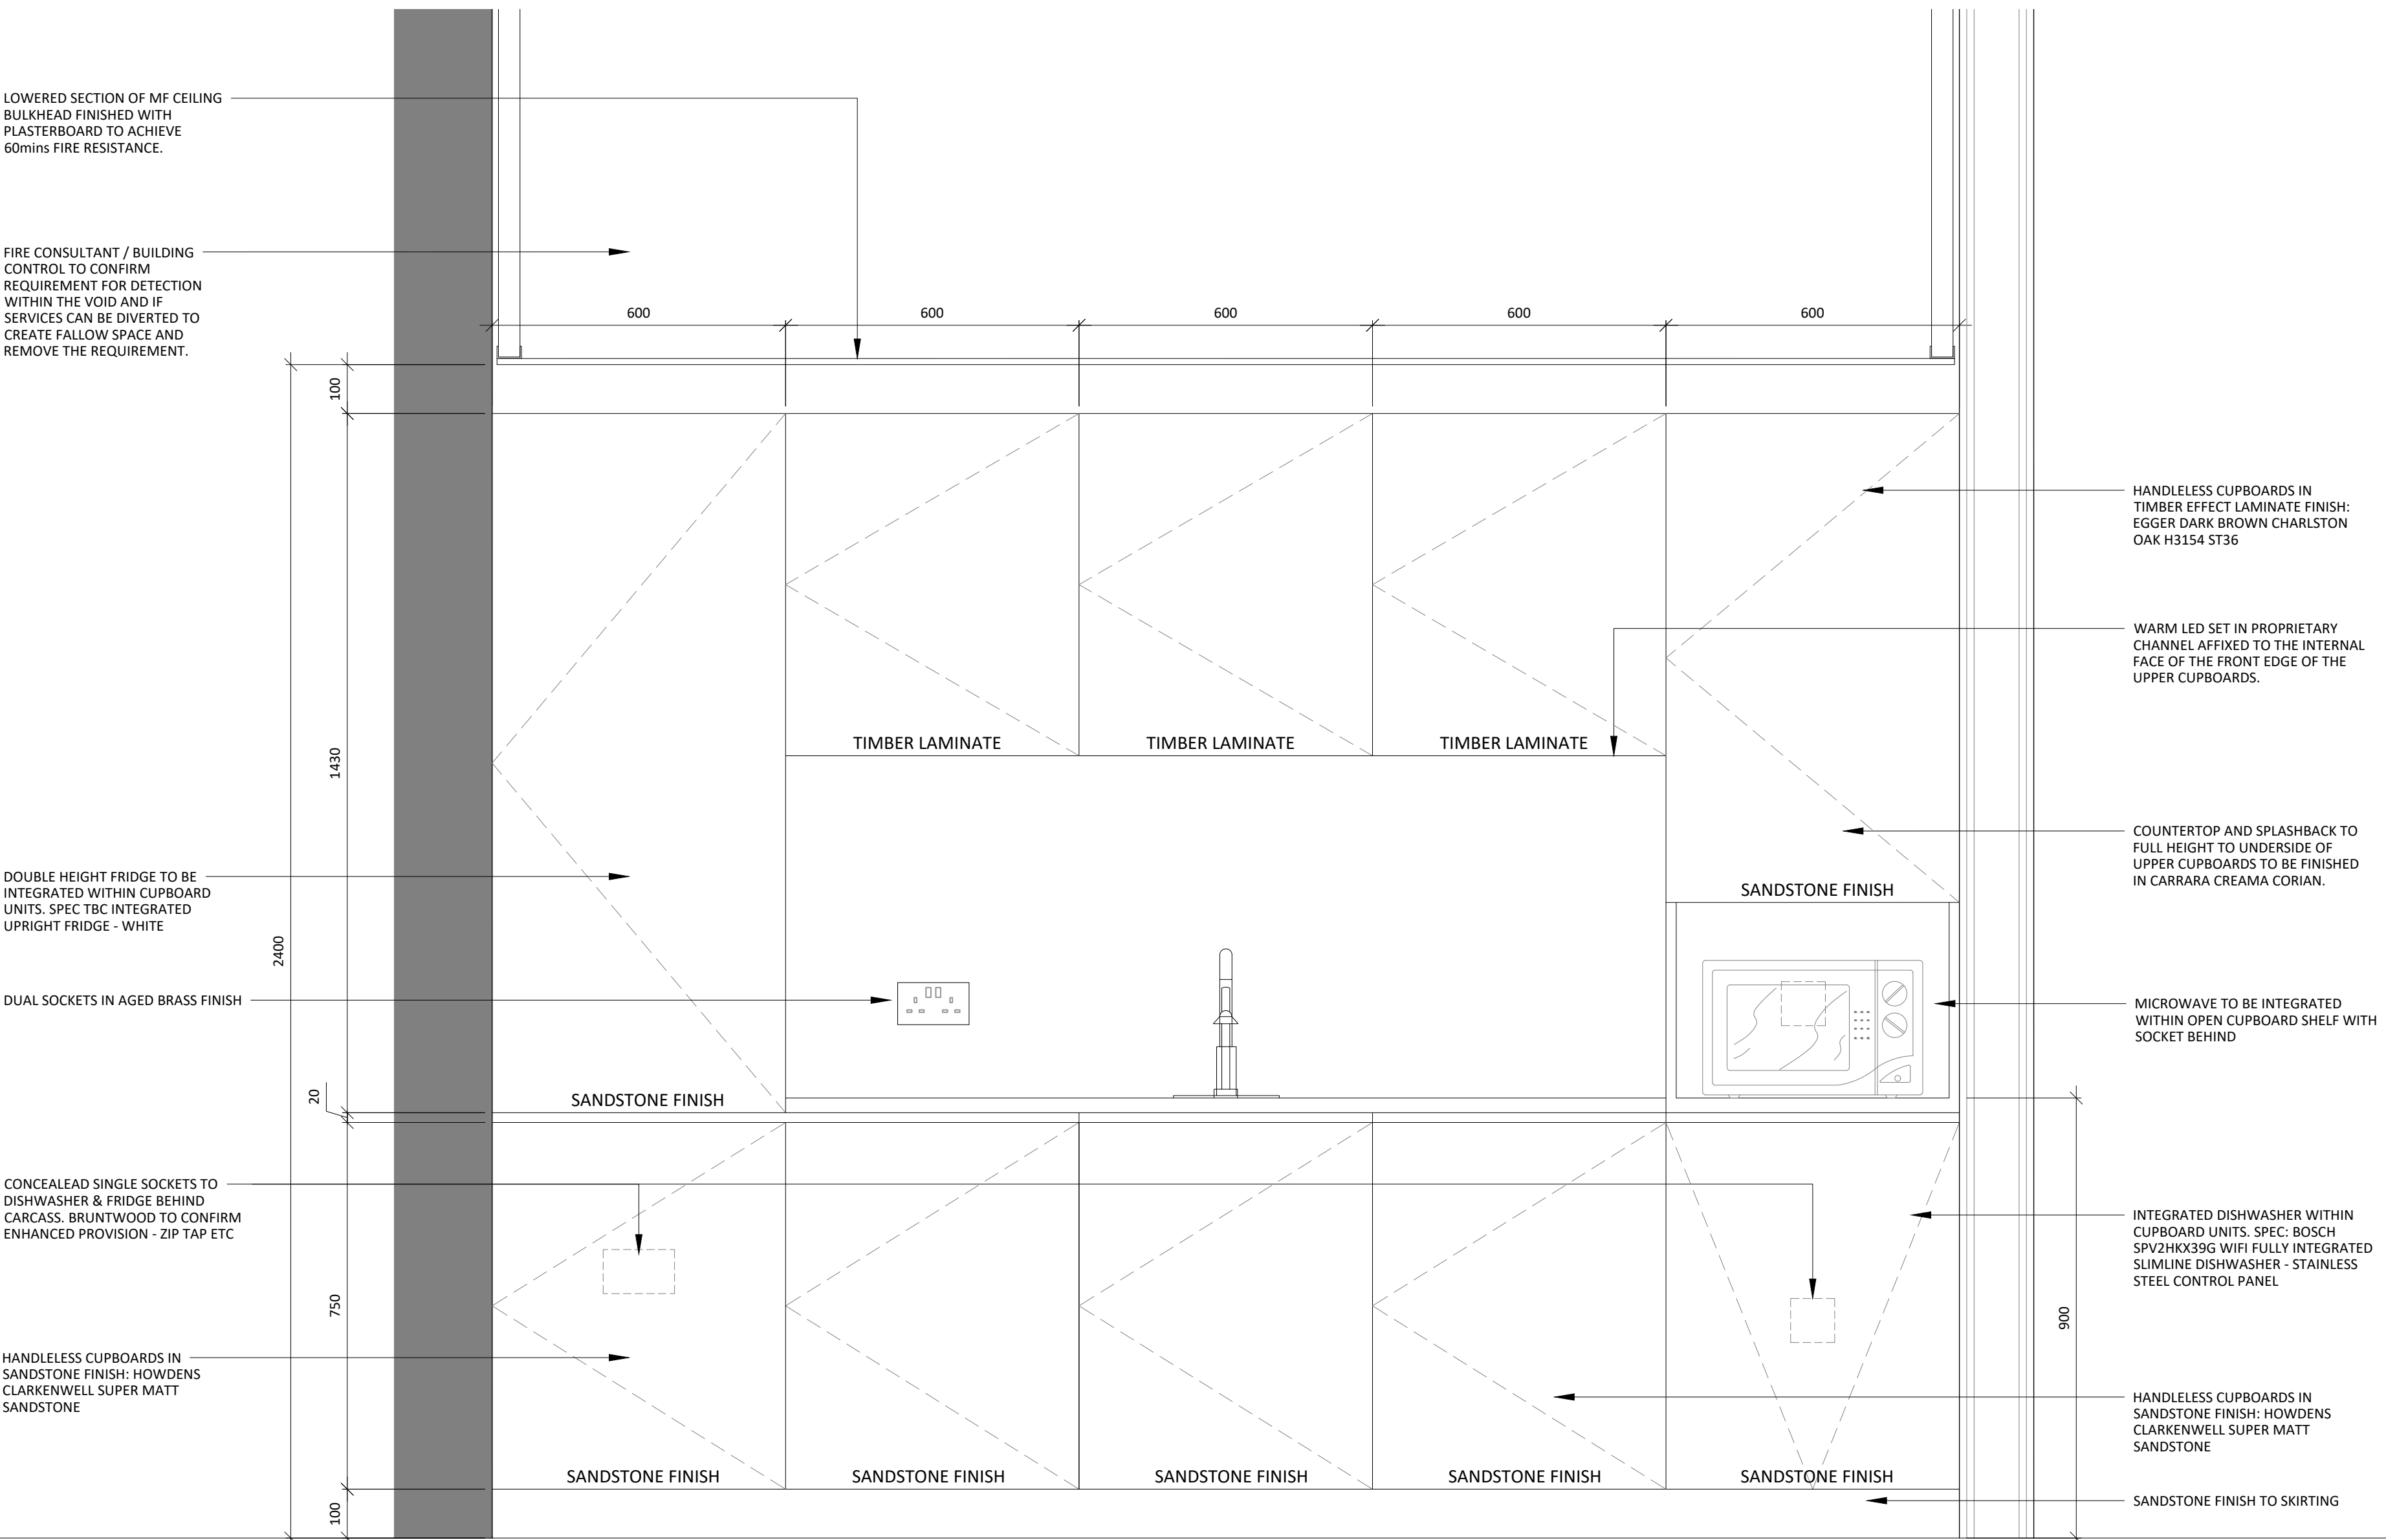

04 SUITE 8 KITCHENETTE ELEVATION
537 SCALE - 1:10 @ A1 FRONT ELEVATION

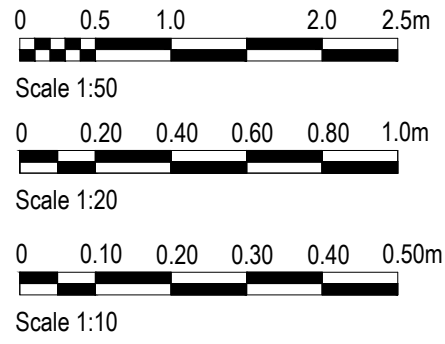

DO NOT SCALE FROM THIS DRAWING.
ALL DIMENSIONS TO BE CHECKED ON SITE.
(DRAWINGS MAYBE SCALED FOR LOCAL AUTHORITY & PLANNING PURPOSE ONLY)
COPYRIGHT PROTECTED.

FOR PLANNING
DO NOT USE FOR CONSTRUCTION

GENERAL PLANNING NOTES:

ALL DIMENSIONS TO BE CHECKED ON SITE PRIOR TO ANY MANUFACTURE OR CONSTRUCTION OF EQUIPMENT, FINISH, SIGNAGE ETC.

DRAWINGS TO BE READ IN CONJUNCTION WITH THE FOLLOWING STAGE 3 INFORMATION:
• STRUCTURAL ENGINEER'S DESIGN & RECOMMENDATIONS (DWLP)
• HERITAGE REPORT (PAUL BUTLER ASSOCIATES)
• M&E AND FIRE STRATEGY (HILSON MORAN)

3.00	15.09.22	ISSUED FOR PLANNING	SO	ARB
REV	DATE	DESCRIPTION	DRAWN	CHECKED

AXI

ADDRESS : 41 SOUTH KING STREET, MANCHESTER, M2 6DE
TELEPHONE : +44 (0)161 879 7357
EMAIL : www.axi.studio
COMPANY No : 11847325

CLIENT

bruntwood

PROJECT

BRUNTWOOD
38 MOSLEY STREET
MANCHESTER M2 3AZ

DRAWING REFERENCE

THIRD FLOOR SUITE 8
KITCHENETTE DETAILS
AS PROPOSED

JOB REFERENCE	DRAWING SCALE	DATE	DRAWN	CHECKED
20 - 059	varies@A1	14.01.22	SO	ARB
DRAWING No			STAGE	REV
AXI - B537			3	00