



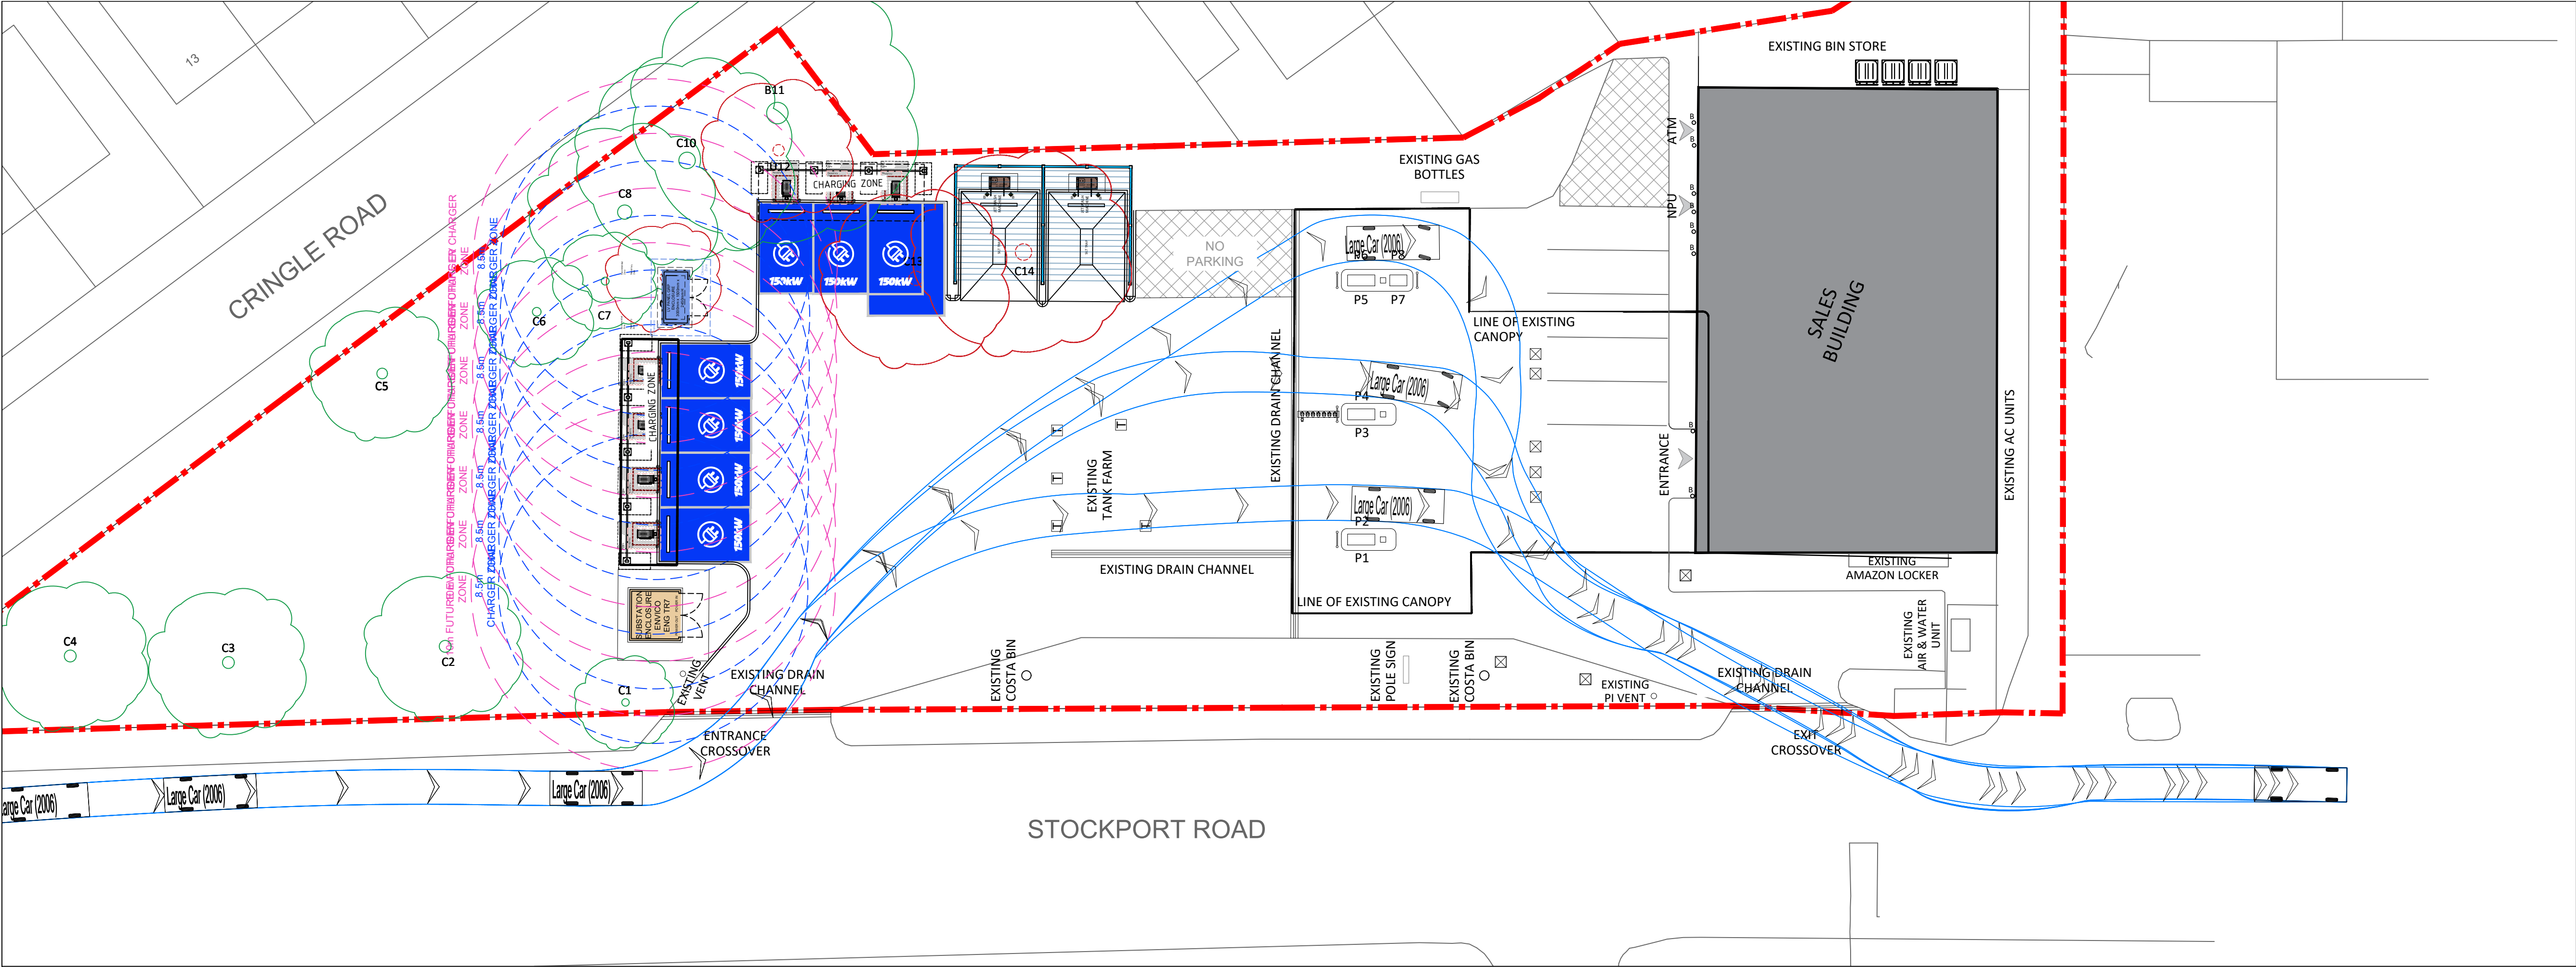

CUSTOMER TRACKING
SCALE - 1:100

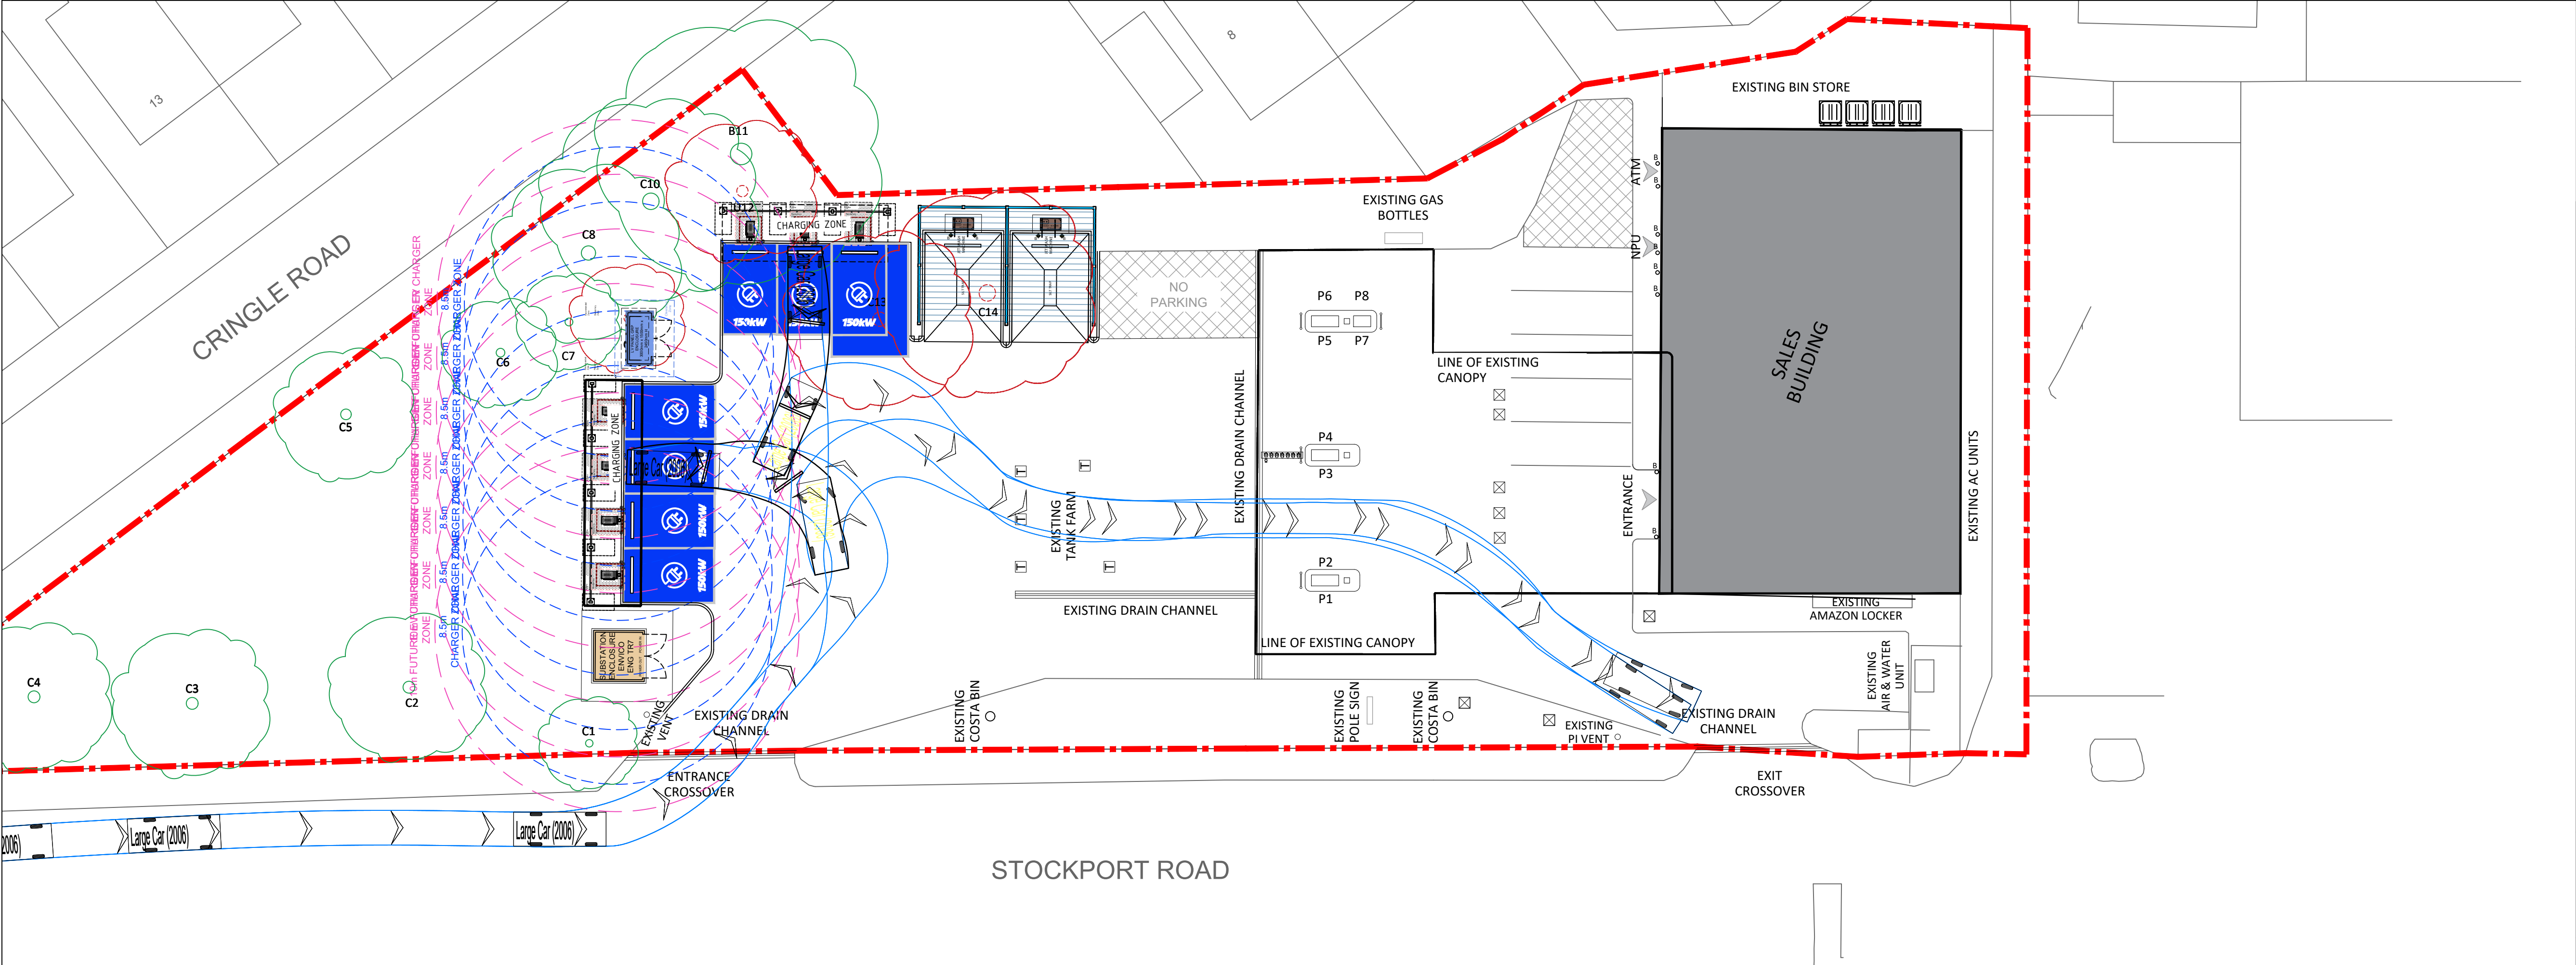

EV BAY TRACKING
SCALE - 1:100

DRAWING NOTES

COPYRIGHT ©
This drawing and the details herein are the copyright of MBH Design Studio Ltd. and must not be reproduced, altered or passed to any third party without prior written consent.

This drawing has been produced for the project listed below, is submitted in support of this application application to the Local Planning Authority and is not intended for use by any other person or for any other purpose.

Every effort has been made to ensure the accuracy of these drawings, however MBH Design Studio Ltd. accept no responsibility for any discrepancies arising from the reuse of survey information and preliminary drawings commissioned by the Applicant from others.

0 1 2 3 4 5

SCALE - METRES - 1:50

REV	DATE	DESCRIPTION	DRAWN/CHECKED
REVISION NOTES			

PLANNING

mbh

MBH Design Studio Ltd.
Rosemount House, Rosemount Avenue, West Byfleet, Surrey, KT14 6LB
www.mbhstd.com t: 01932 352 727 f: 01932 351 545

CLIENT

mfg
motor fuel group

PROJECT

FS304 LEVENSHULME SERVICE STATION
STOCKPORT ROAD, CRINGLE ROAD
MANCHESTER
M19 2RE

DRAWING TITLE

SITE PLAN
VEHICLE TRACKING PLAN 2

DRAWN BY JR	DATE 16.05.2022	SCALE 1:50	PAPER SIZE A1
CHECKED BY RRB	DRAWING NUMBER 13664-P12-304	REV. -	