


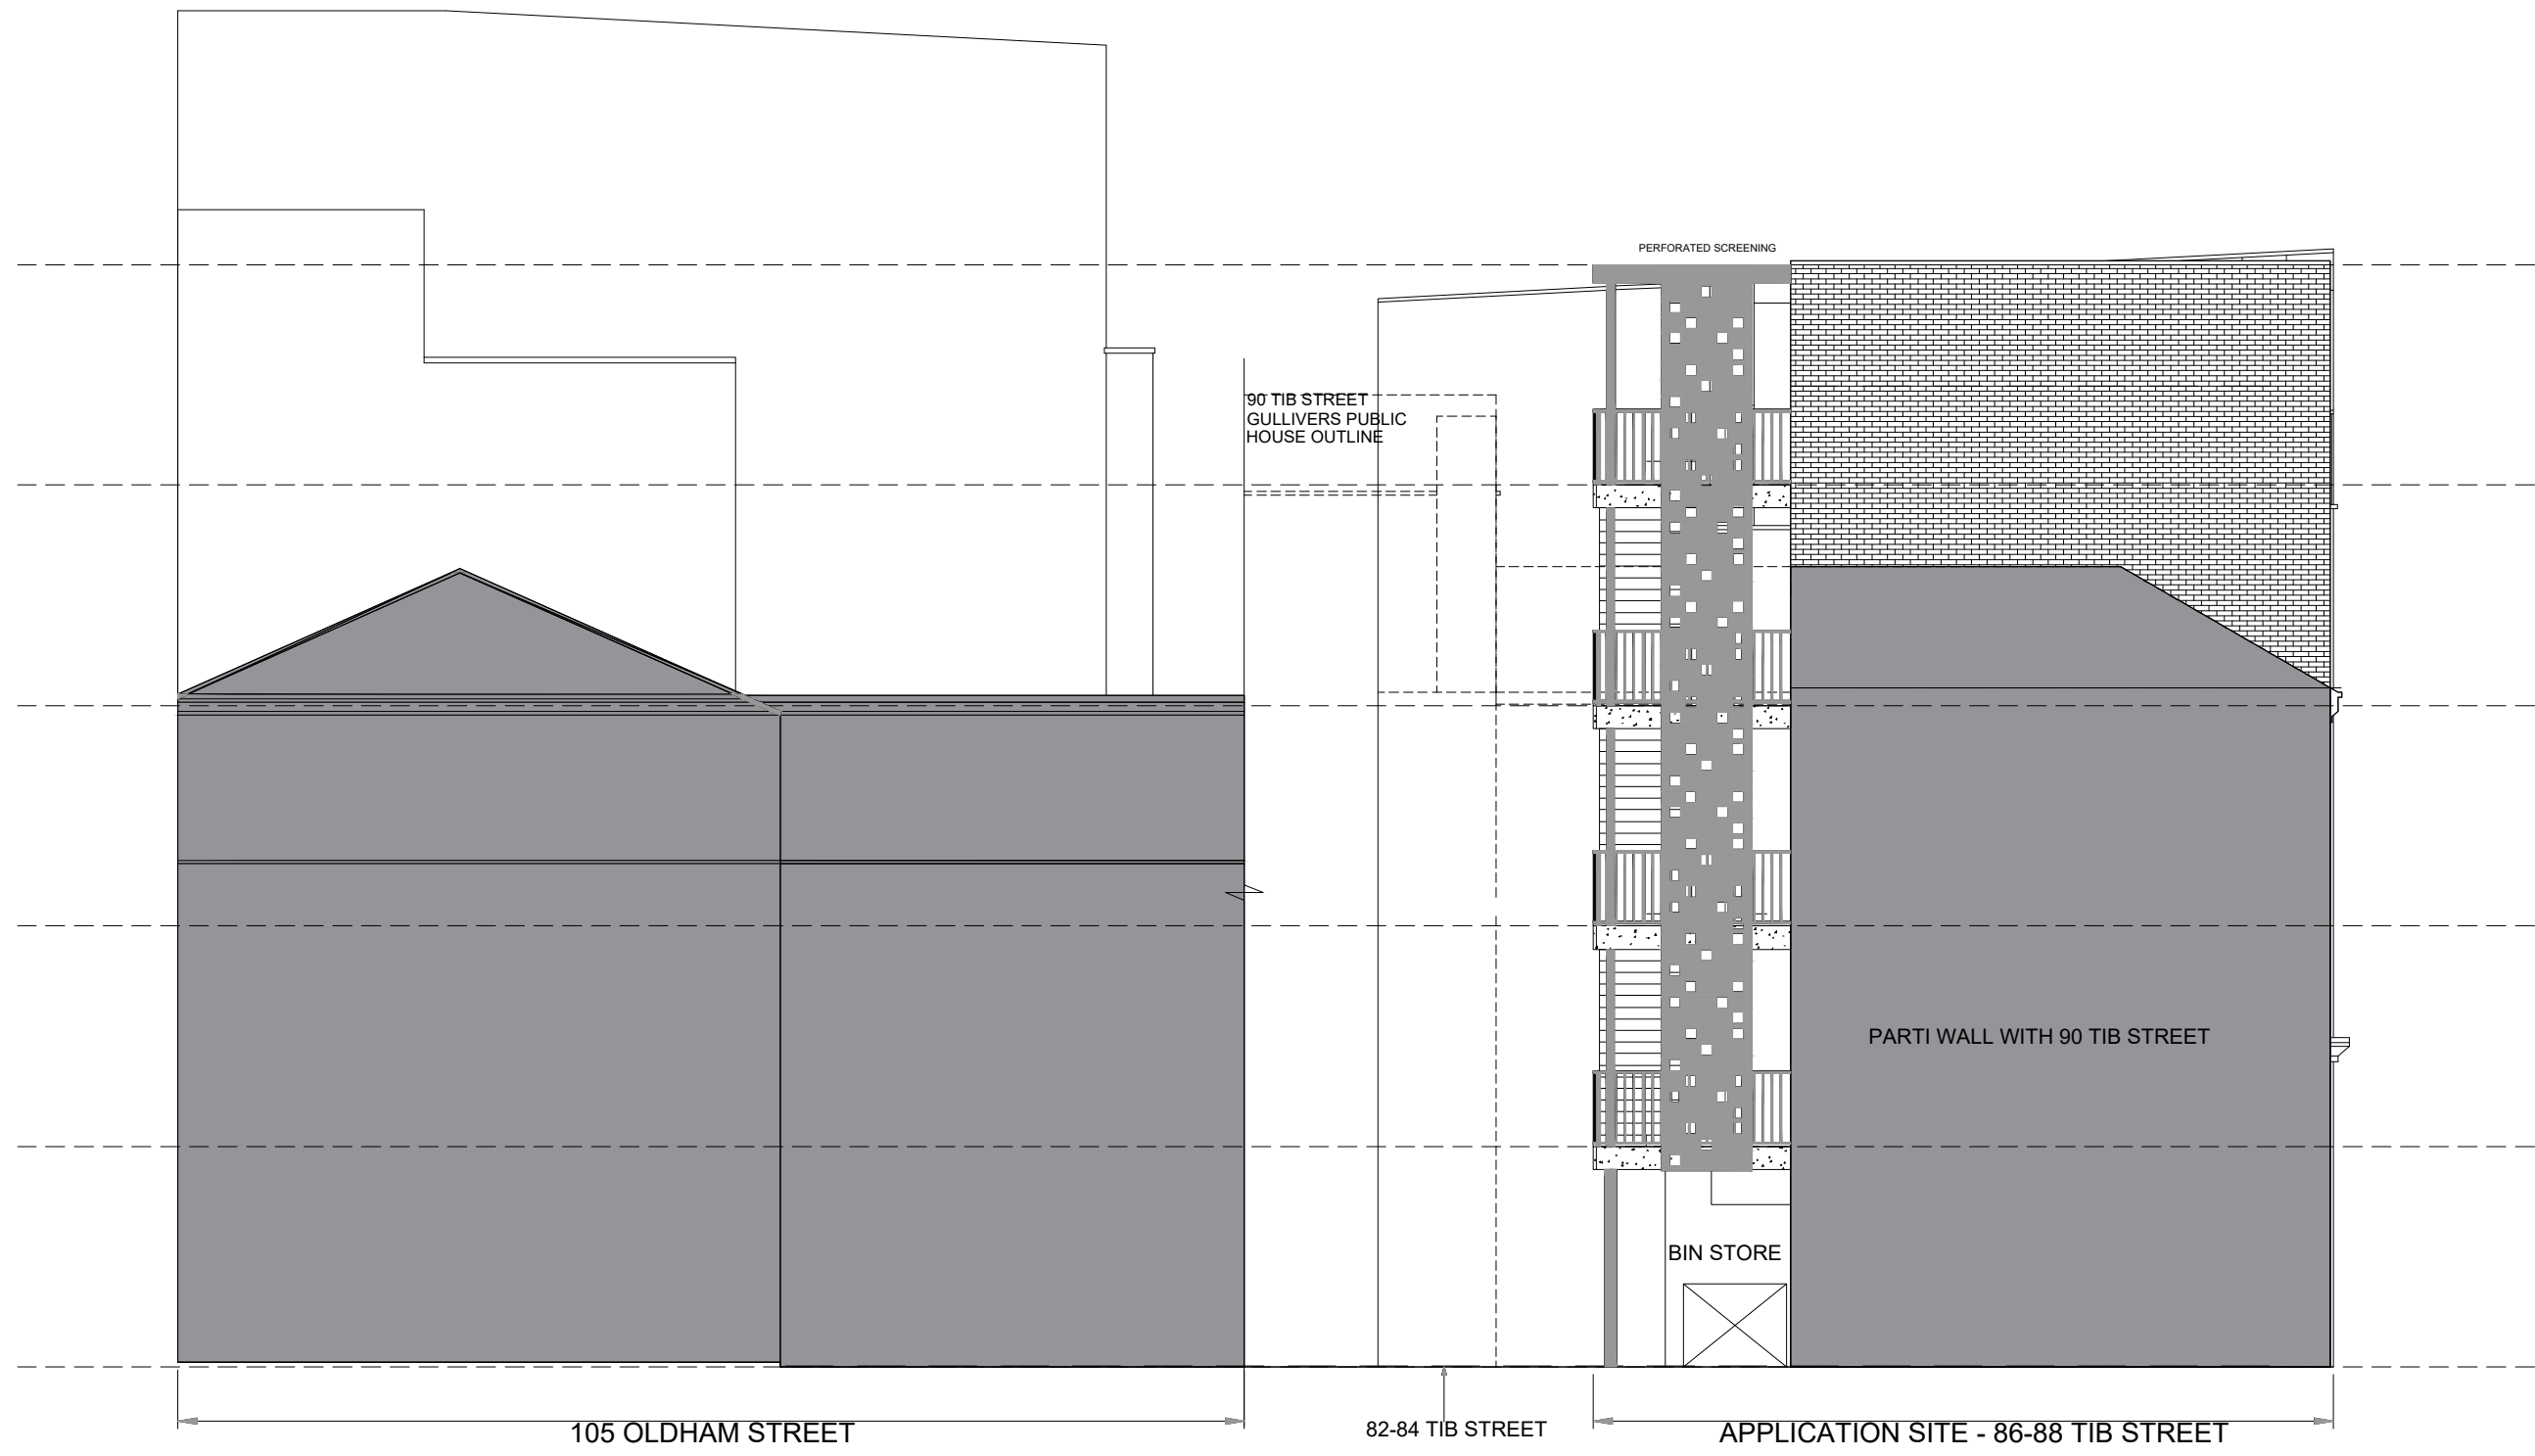


SIDE ELEVATION C AS PROPOSED 1:200



REAR ELEVATION D AS PROPOSED 1:200


Proposed Elevations

Scale 1:100 @ A1

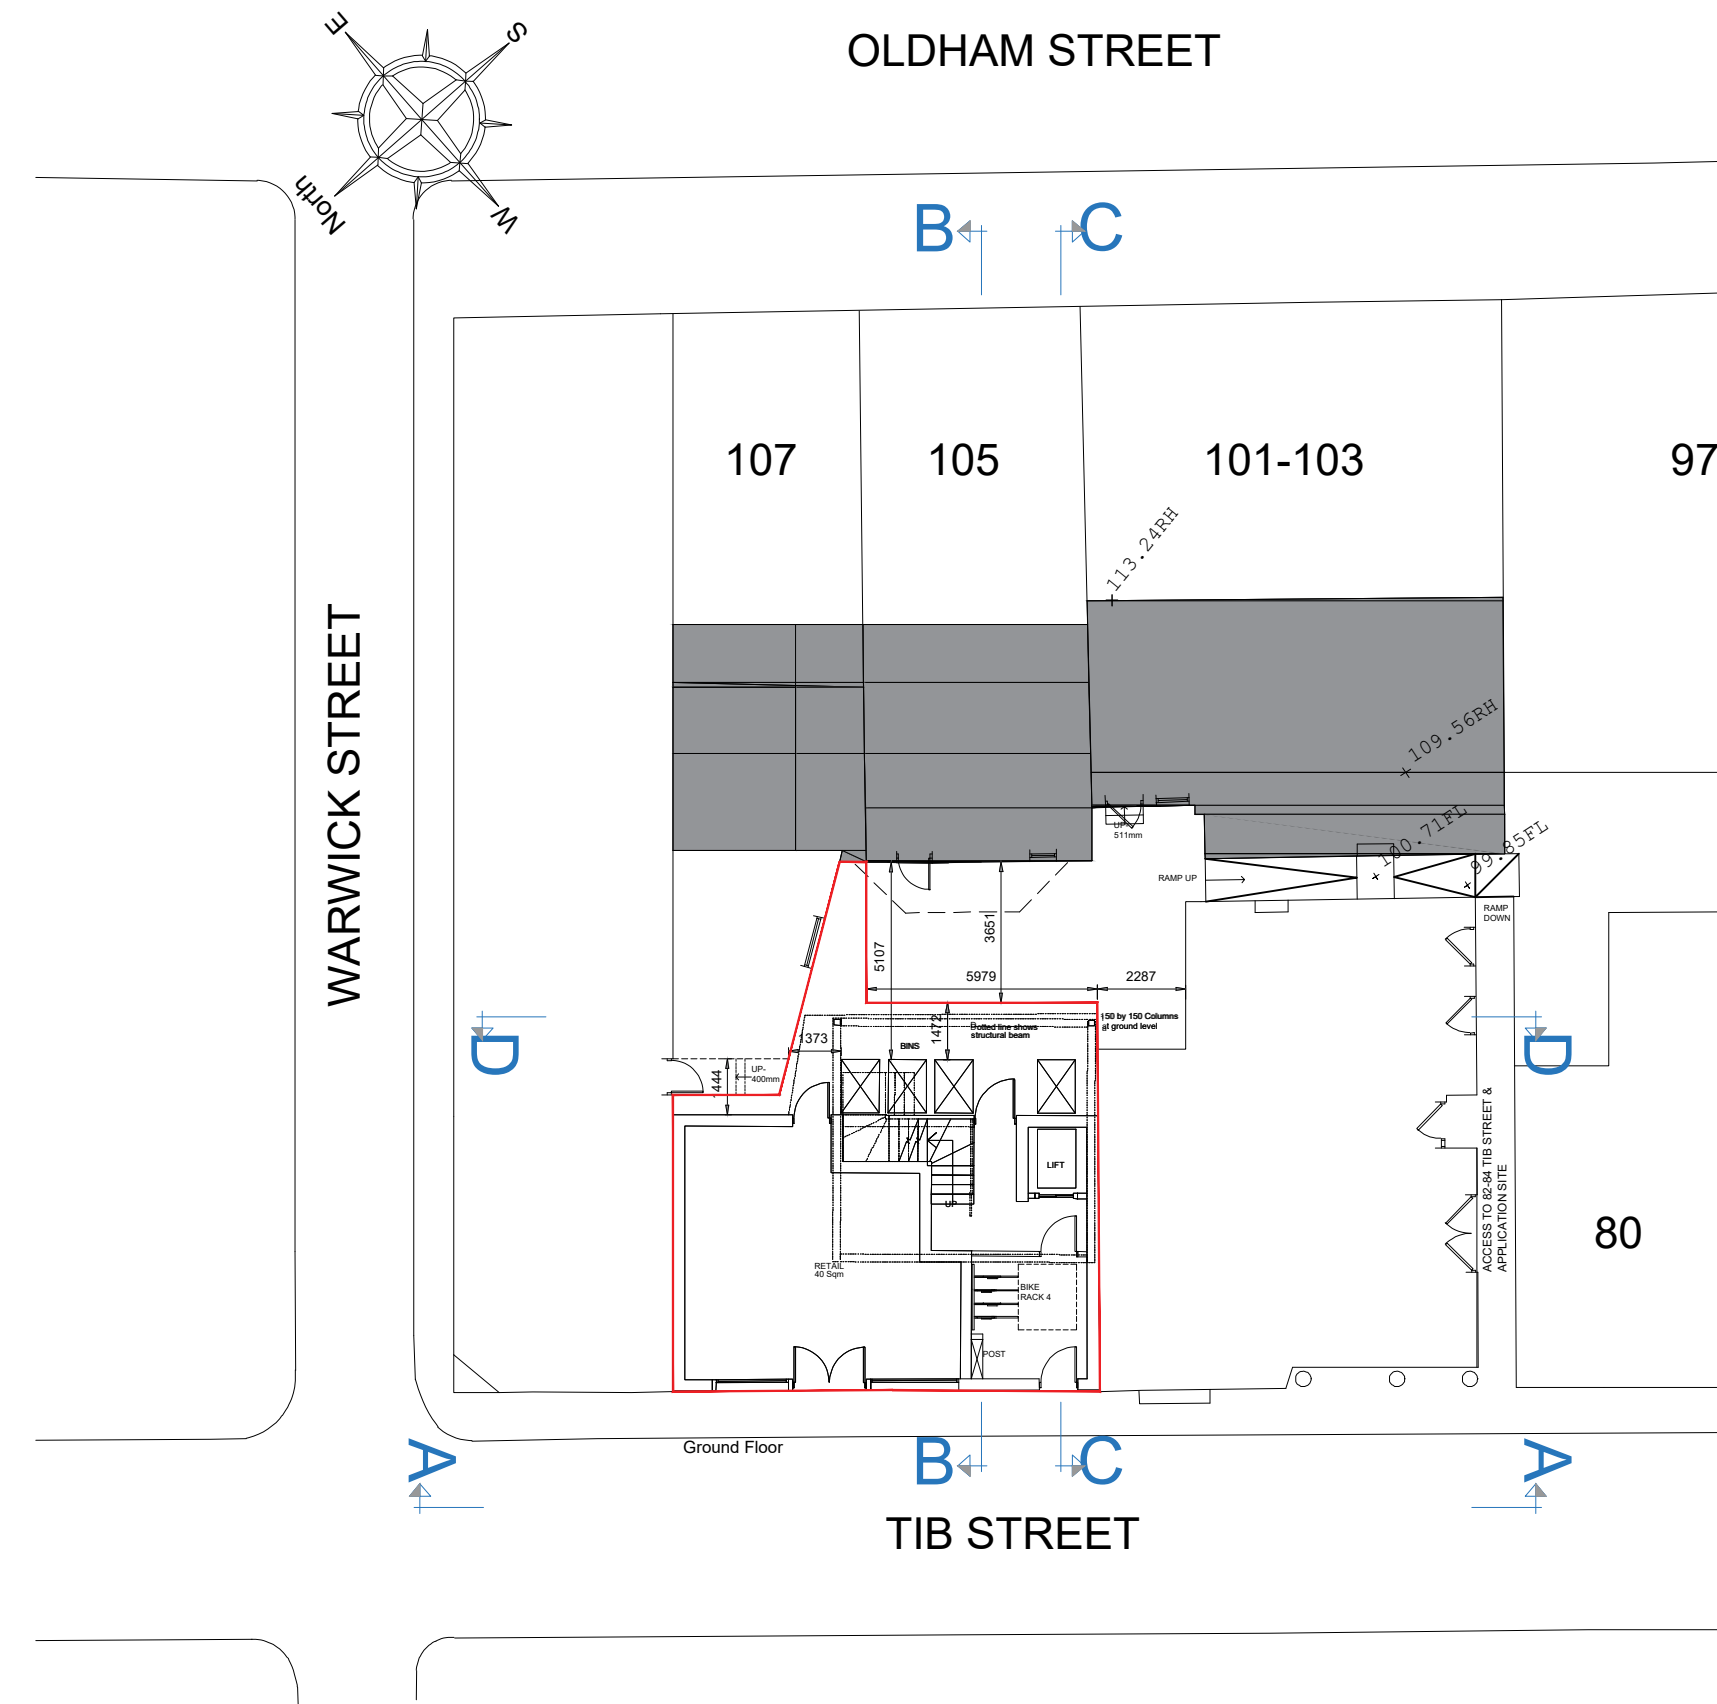

Drawing Status

- ☐ PRELIMINARY FOR APPROVAL
- ☐ AGREED LAYOUT - SIGNED OFF
- ☒ PLANNING DRAWING
- ☐ BUILDING CONTROL DRAWING
- ☐ TENDER DRAWING
- ☐ CONTRACT DRAWING
- ☐ CONSTRUCTION DRAWING
- ☐ AS-BUILT DRAWING

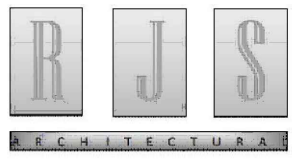			
Date:		Revision:	
Client:		Dr:	
Drawing Issue:			
PLANNING			
Project:			
86-88 TIB STREET, MANCHESTER			
Drawing Title:			
PROPOSED ELEVATIONS C & D			
Scale:	Drawing No:		
As shown on:	RJS_P_005		
Revision:	Drawn:	Authorised by:	Date:
	RJS	RJS	AUG 2022