


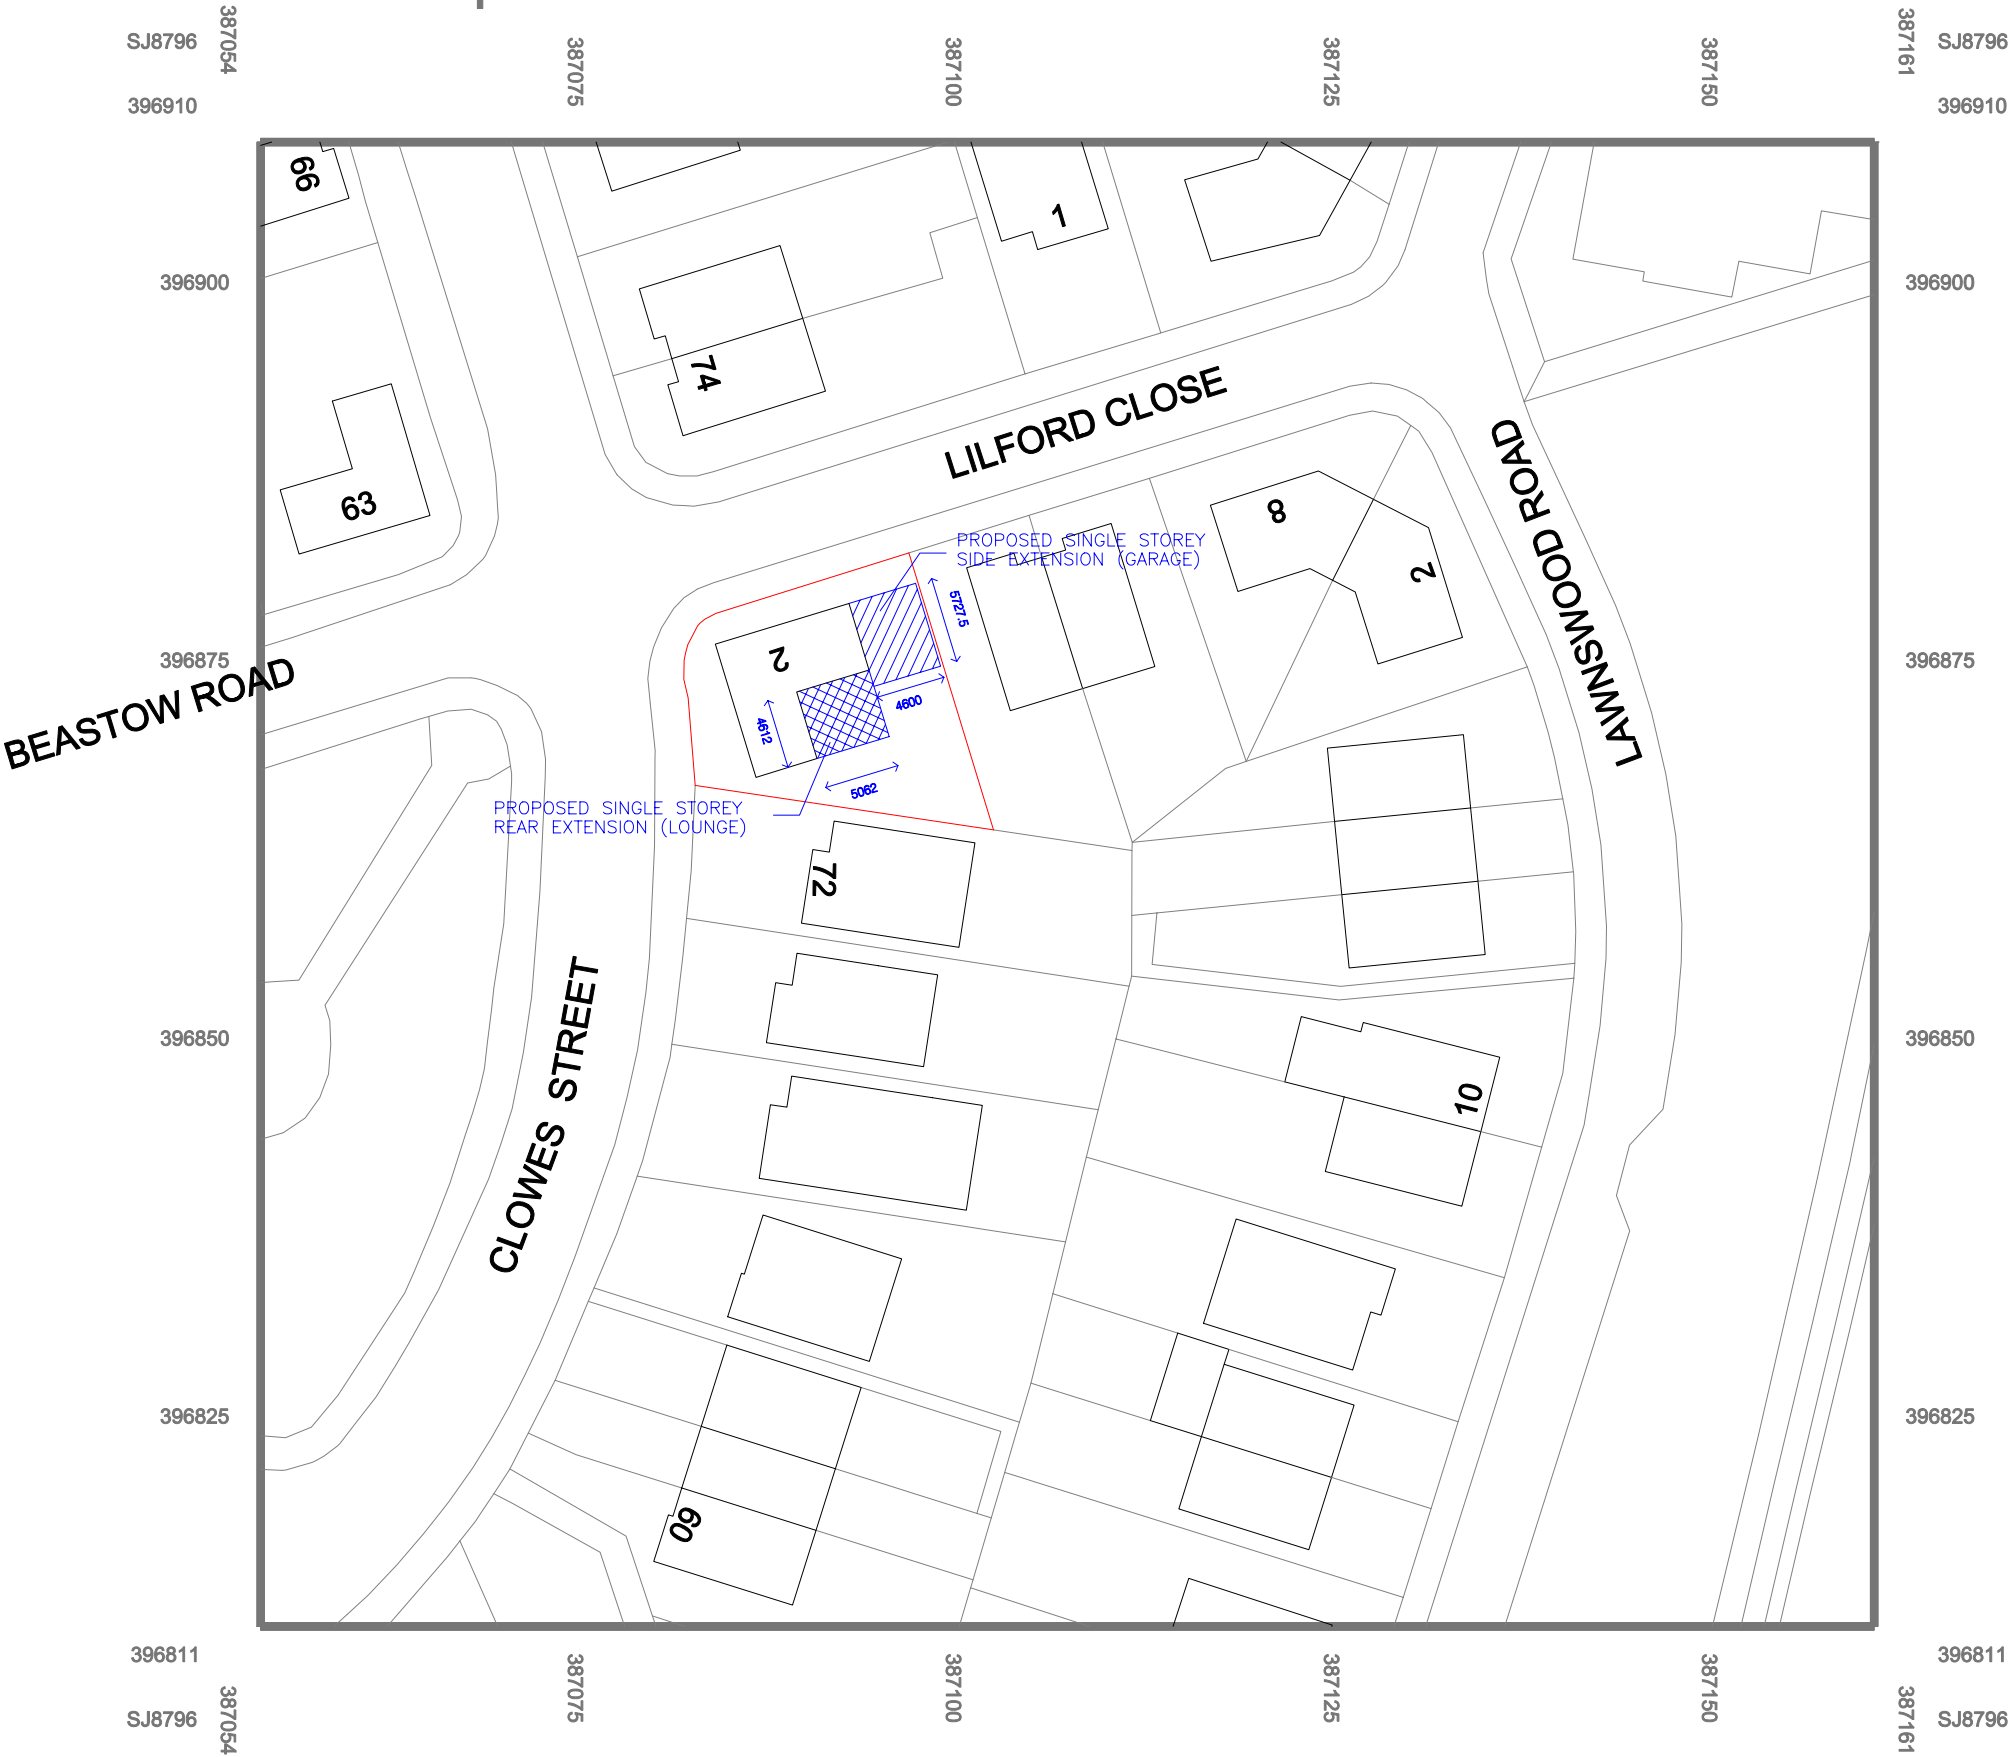

© Crown copyright 2022 Ordnance Survey 100053143

Drawing Title:
SITE PLAN

Site Address:
2 LILFORD CLOSE, WEST GORTON
MANCHESTER M12 5UD

Scale: 1:500 Drwg No. 2LC/SP02

