
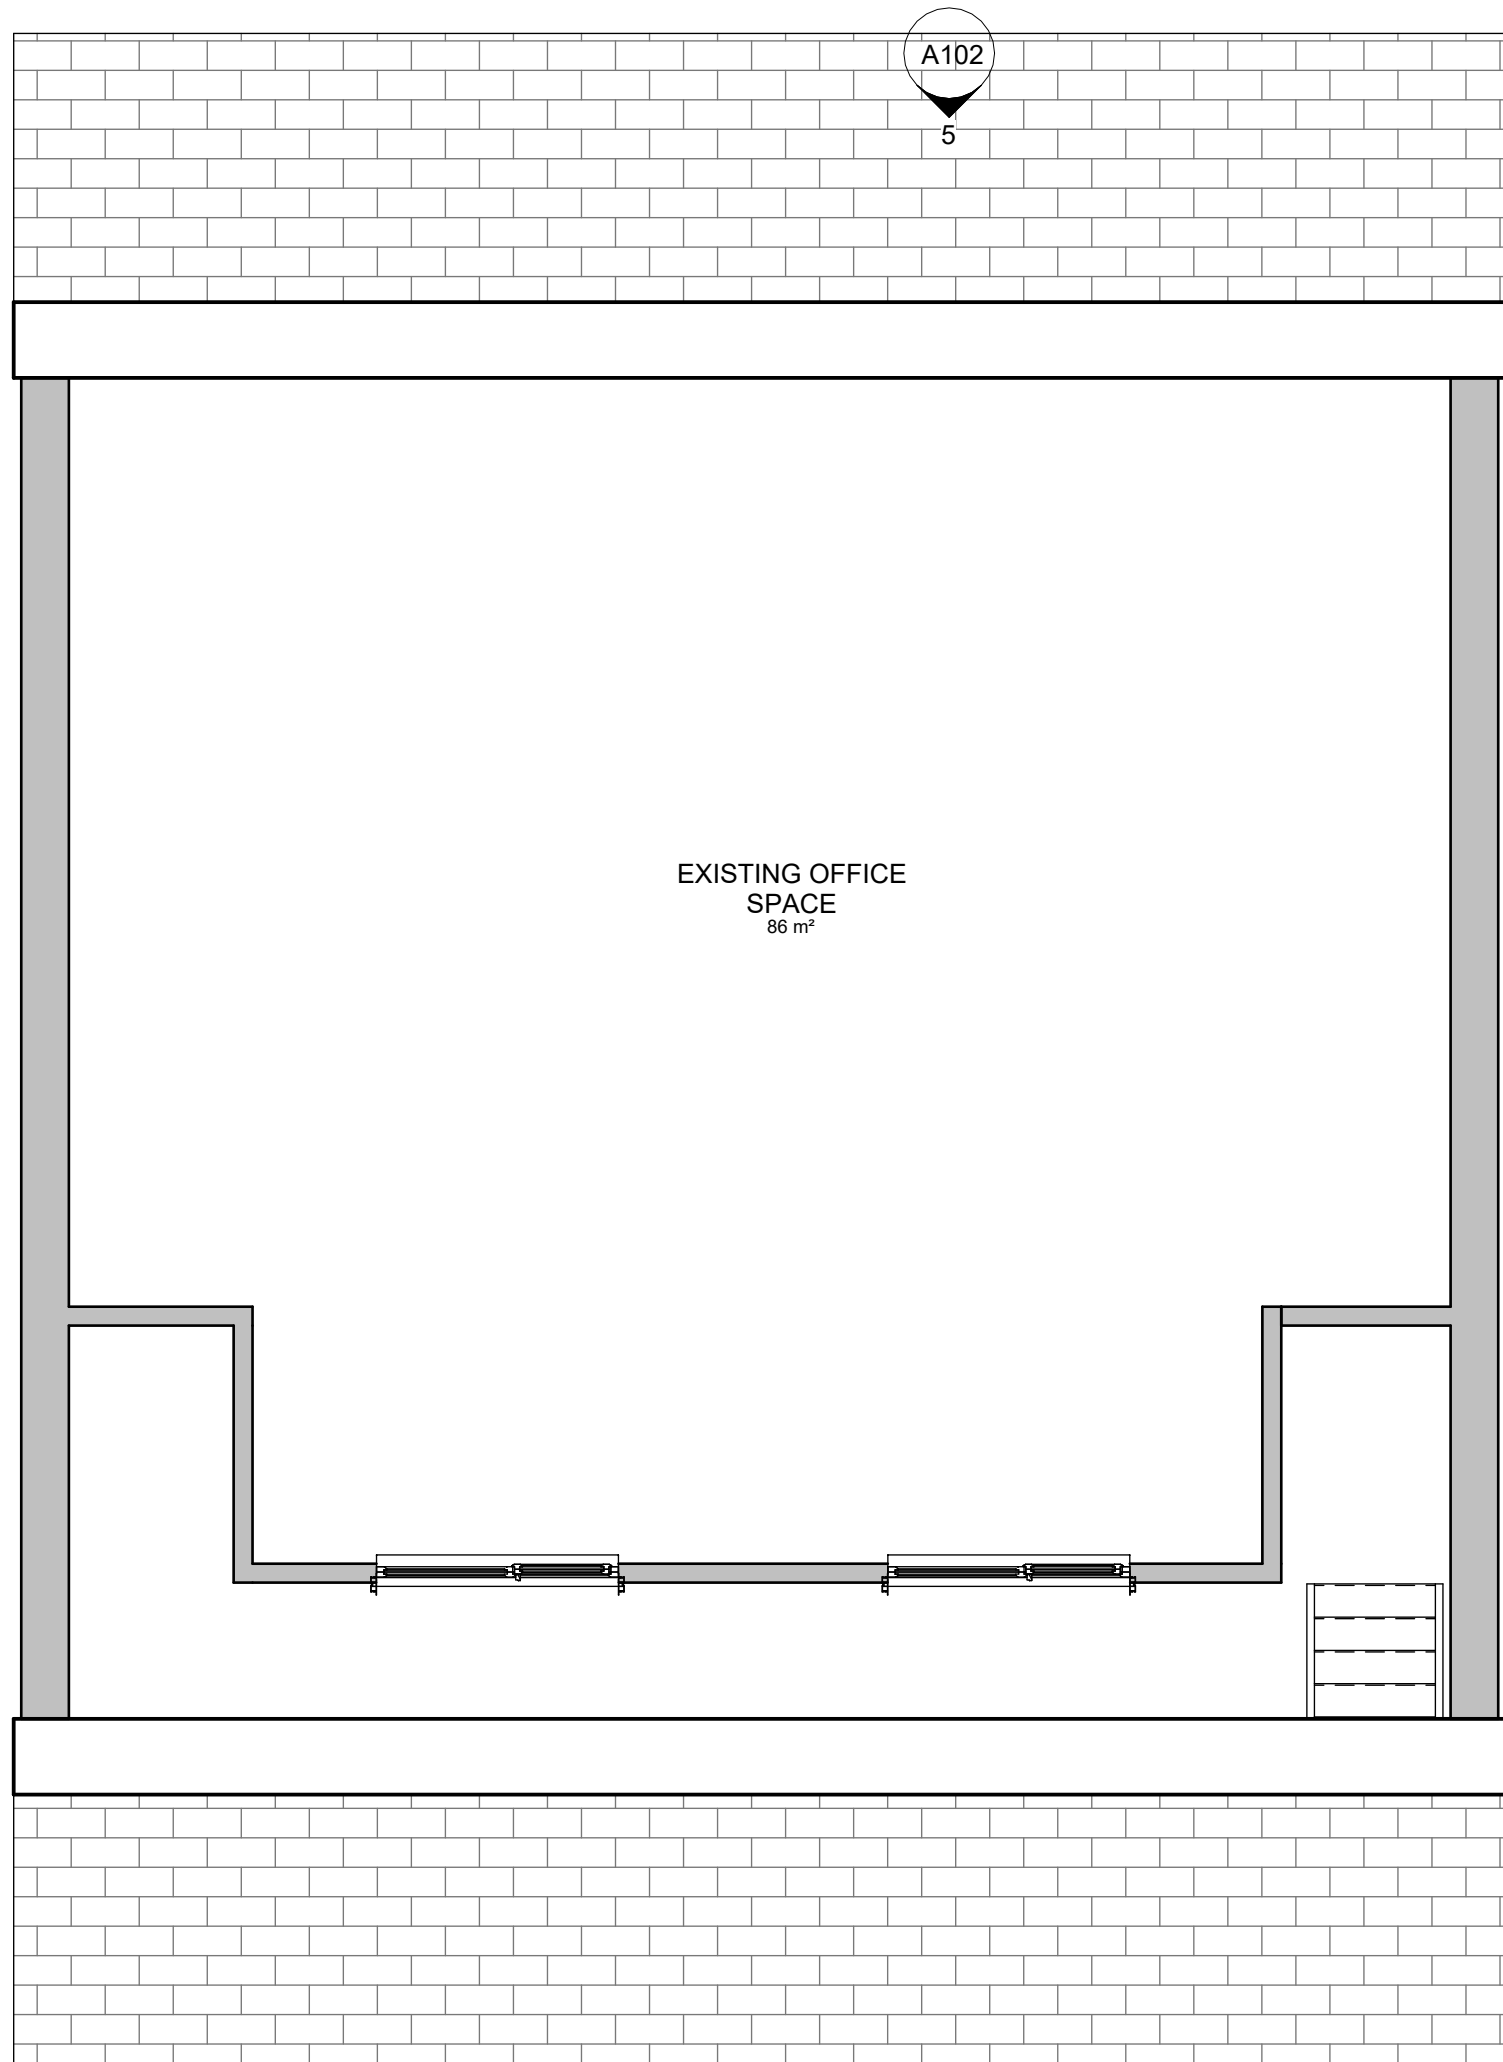
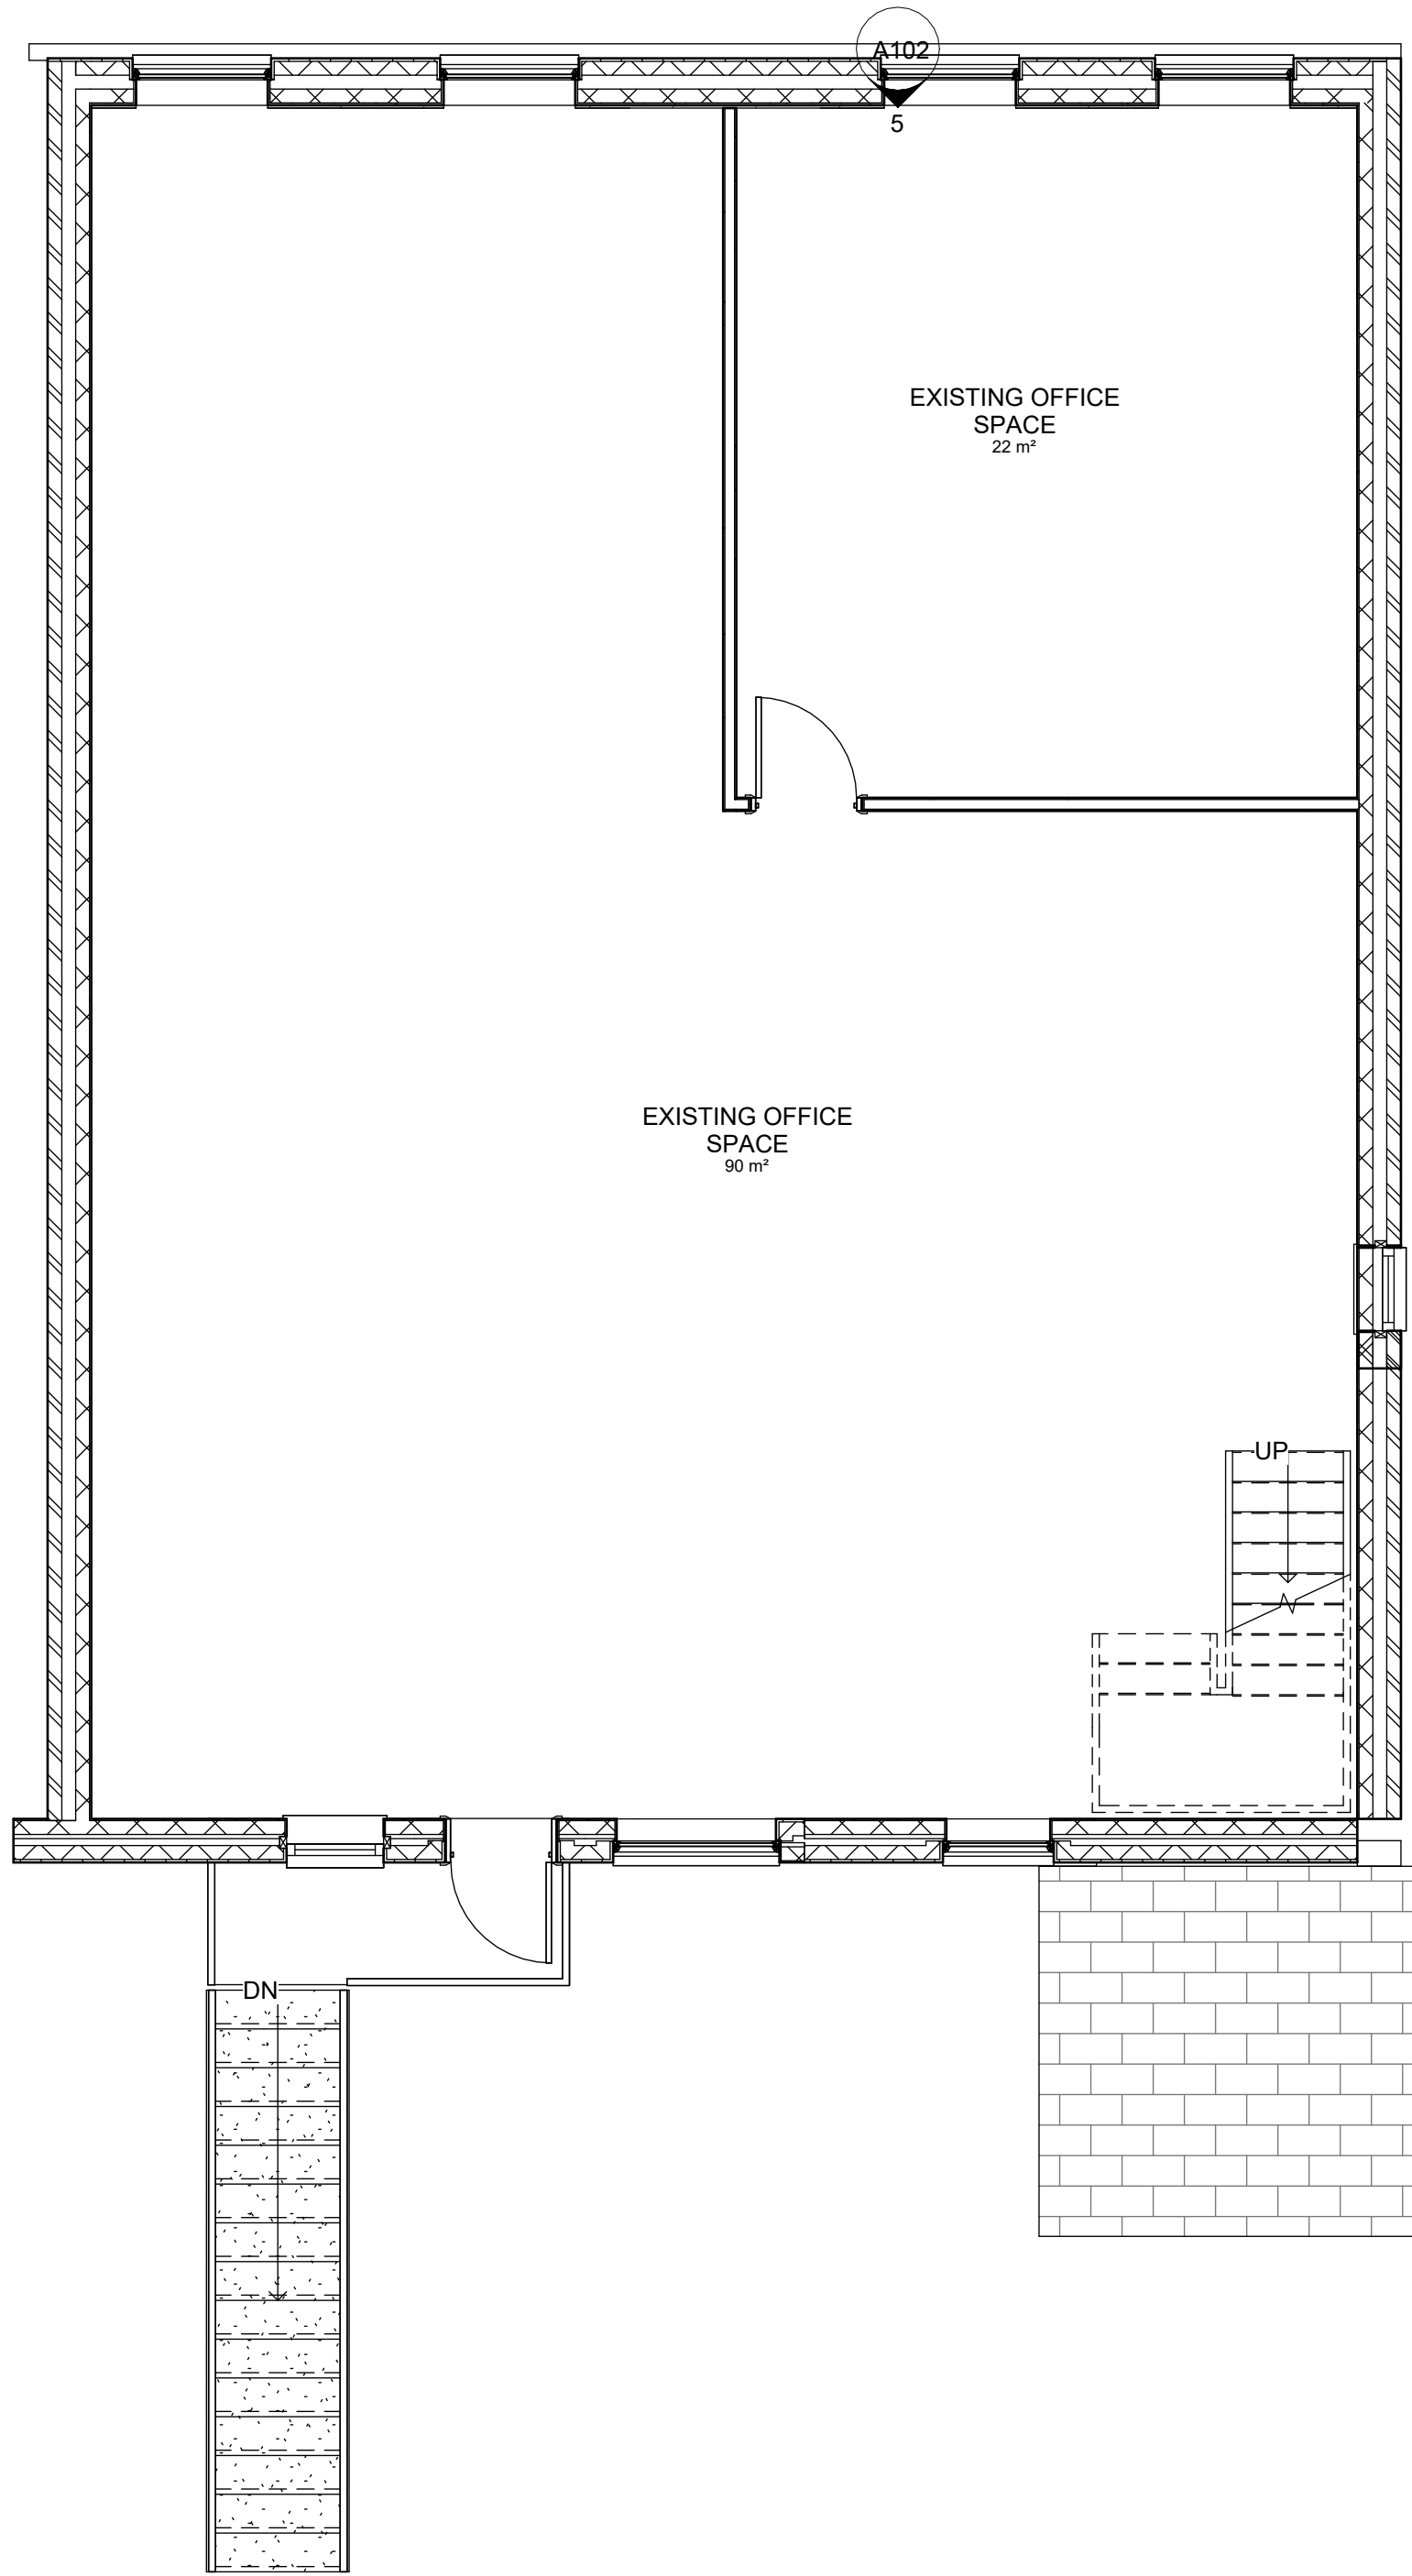


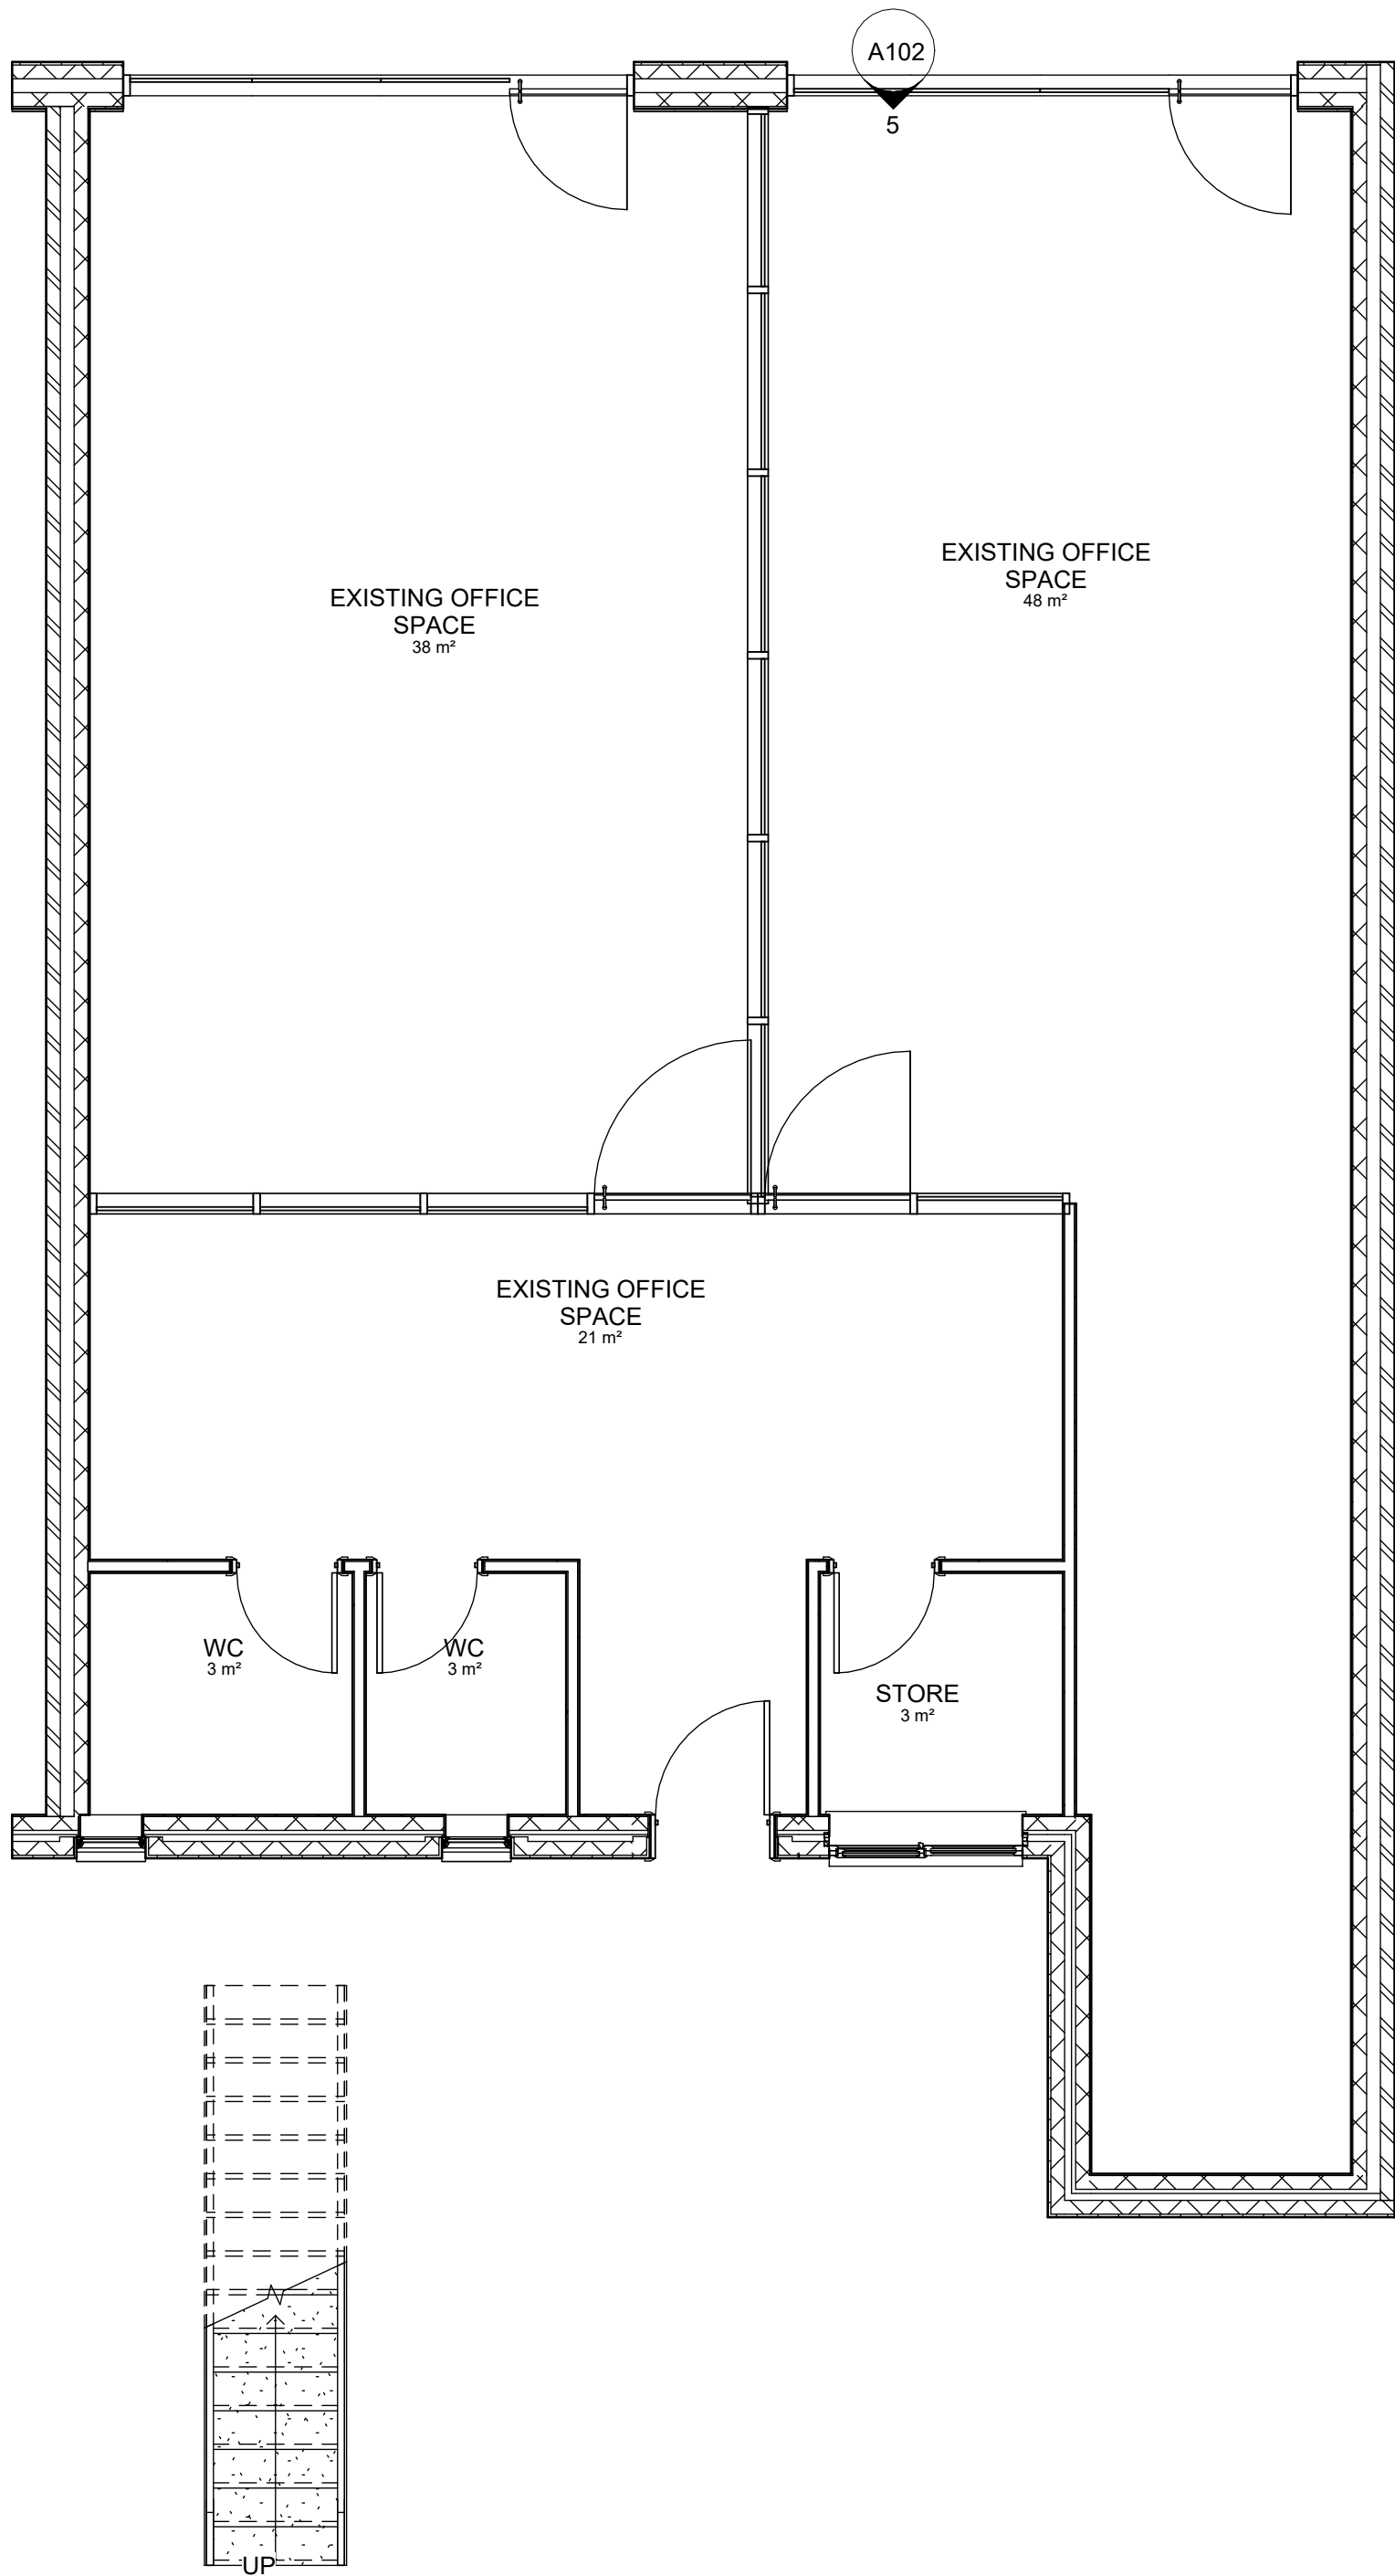

1 GF EXISTING
1 : 50

2 EXISTING 1ST FFL
1 : 50

3 EXISTING LOFT FLOOR PLAN
1 : 50

Rev	Description	Date	Dr	App
original by	date created		by	by
NK	11/17/21		NK	



NK Architectural Services
Office 03, 1st Floor
227 Finney Lane, Heald Green
Cheshire
SK8 6PX
0161 816 7165
www.nkarchitecturalservices.co.uk
enquiries@nkarchitecturalservices.co.uk

client name OWNER			
project 1016 - 1018 STOCKPORT ROAD, LEVENSHULME, MANCHESTER , M19 3WN			
drawing EXISTING GF AND 1ST FFL PLANS			
computer file C:\Users\NKARK\Dropbox\NKARC\1016 - 1018\1016 - 1018 two storey extension and basement v2.rvt		plot date	
project number 2021.00713.8844834	scale 1 : 50	@A1	
drawing number A104	rev	issue status	

This drawing is to be read in conjunction with all related drawings. All dimensions must be checked and verified on site before commencing any work or producing shop drawings. The originator should be notified immediately of any discrepancy. This drawing is copyright and remains the property of NK Architectural Services.