




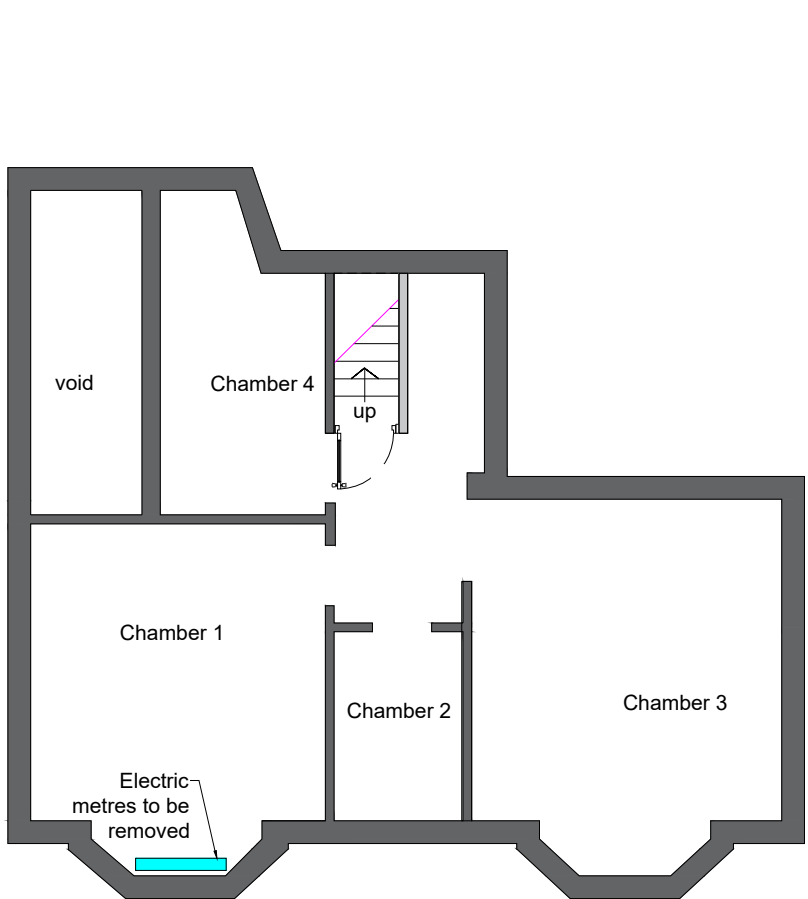


Existing Basement Floor Plan
Scale 1:100

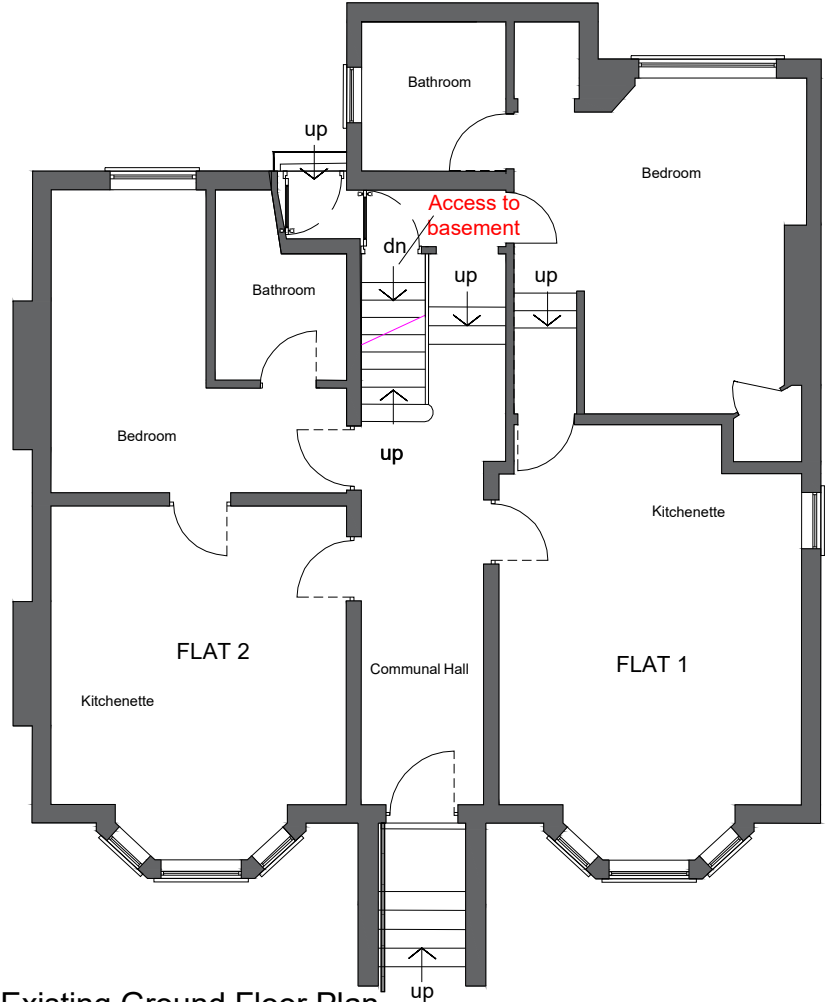

Existing Ground Floor Plan
Scale 1:100

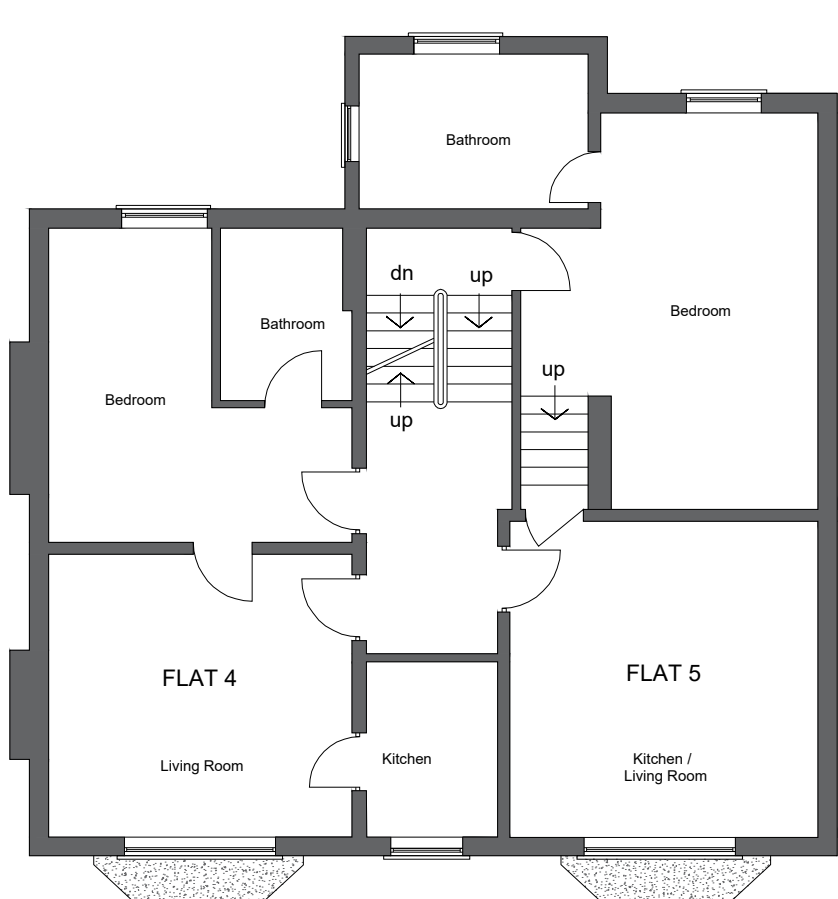

Existing First Floor Plan
Scale 1:100

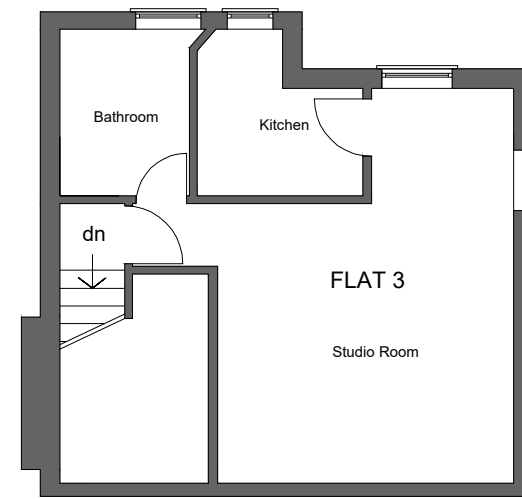

Existing Second Floor Plan
Scale 1:100

GENERAL NOTES

1. The contractor must check the site and the approved drawings before commencing the works and must take any working measurements as necessary and any discrepancy must be reported to the client.
2. Work shall comply with any current relevant BS/codes of practices and confirm to the Building Regulations including the latest amendment. The contractor is responsible for setting out the works.

PROJECT ADDRESS

9 Brook Road
Manchester
M14 6UE

PROJECT

Basement conversion to two
residential units

KEY

GFL	Ground Floor Level
BFL	Basement Floor Level
-----	Structure to be demolished
-----	Boundary

Drawing No.
PP131(2)22

Scale
1:50 @ A1
1:100 @ A1

Date
22/04/2022

Drawn by
ot

AT. A. Design

Address:
12 Hastings Gardens
Stockport
SK5 6BF

T. 07830039347
E. .ata_design@hotmail.com



Existing Front Elevation
Scale 1:50



Existing Rear Elevation
Scale 1:50