


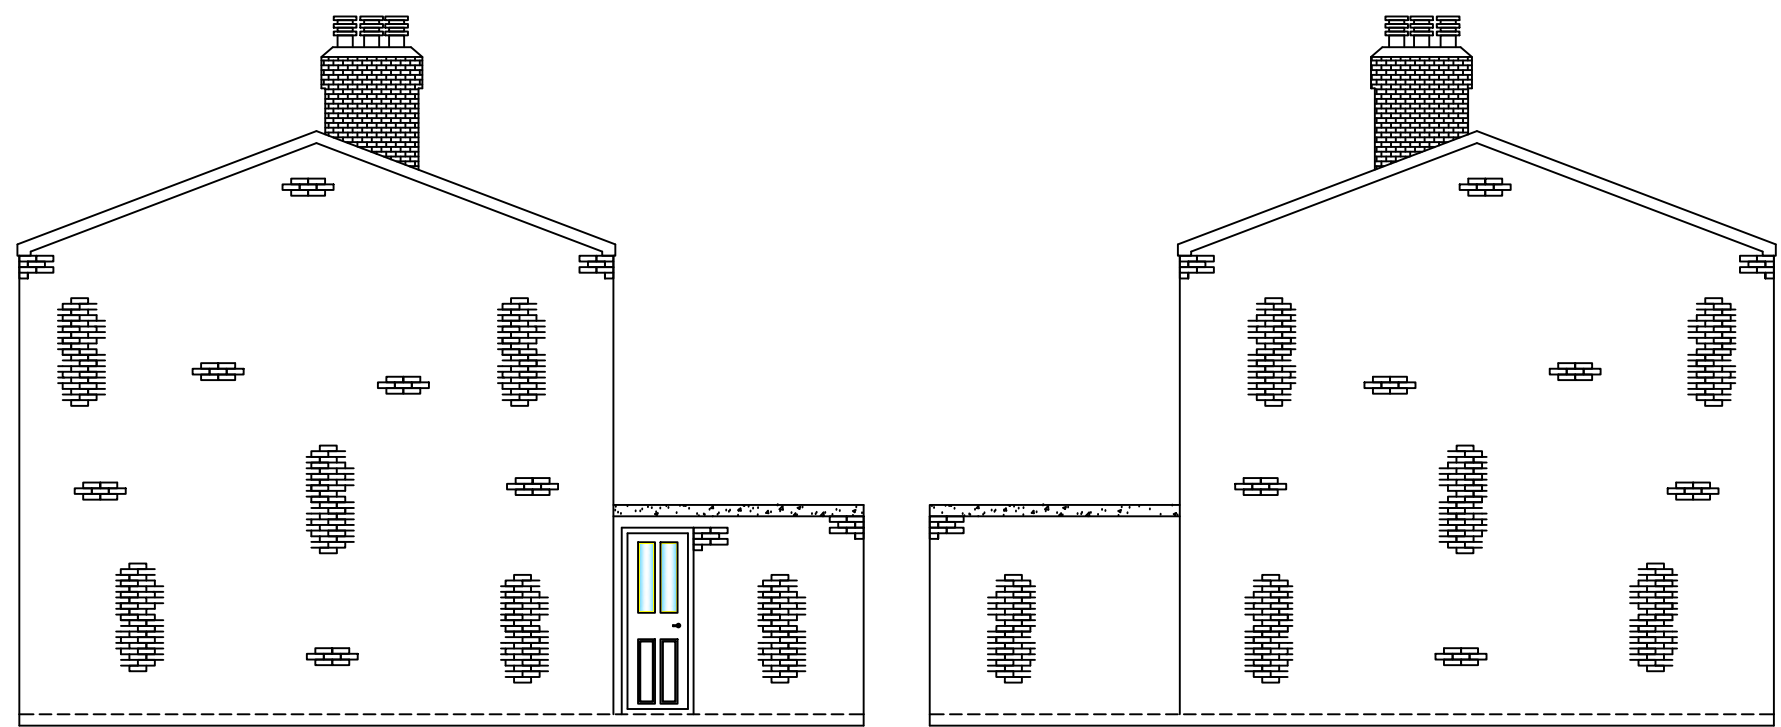

EXISTING FRONT ELEVATION (A)

EXISTING REAR ELEVATION (B)

REF - 003

|   |                                            |              |                |   |
|---|--------------------------------------------|--------------|----------------|---|
| Manchester<br>Equipment and<br>Adaptation Service<br>Unit 1, 29<br>Poland Street<br>Ancoats<br>Manchester<br>M4 6AZ | 10 CHARLTON ROAD<br>Manchester<br>M19 3DE. | Drawn By:    | Date:          | <div><div><b>Manchester Local<br/>Care Organisation</b></div><div>Leading local care, improving<br/>lives in Manchester, with you</div></div> |
|   |                                            | <b>AW</b>    | 26/09/22       |   |
|   |                                            | Scale:       | Drawing No:    |   |
|   |                                            | <b>1/100</b> | <b>REF 003</b> |   |