



NOTES

Copyright of this drawing is vested and it must not be copied or reproduced without consent.

All dimensions are in millimeters unless indicated. Contractor to check all dimensions prior to commencing work onsite & adopt responsibility for dimensional accuracy prior to works.

Drawing to be read in conjunction with all relevant information. Any discrepancies found between information on this drawing, given elsewhere or recorded onsite shall be reported immediately.

Do not scale from this drawing.. If in doubt ask!

 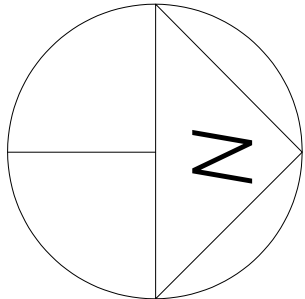

SCALE BAR @ 1:250

CLIENT			
3 Congleton Avenue, M14 IRP			
PROJECT			
060622 - Rear Extension			
STAGE			
PLANNING			
DRAWING TITLE		SCALE	
SITE PLAN		1:1250@A3	
DATE		16.09.22	
DRAWING NO.		REV	
EX-XX-00-001		A	