


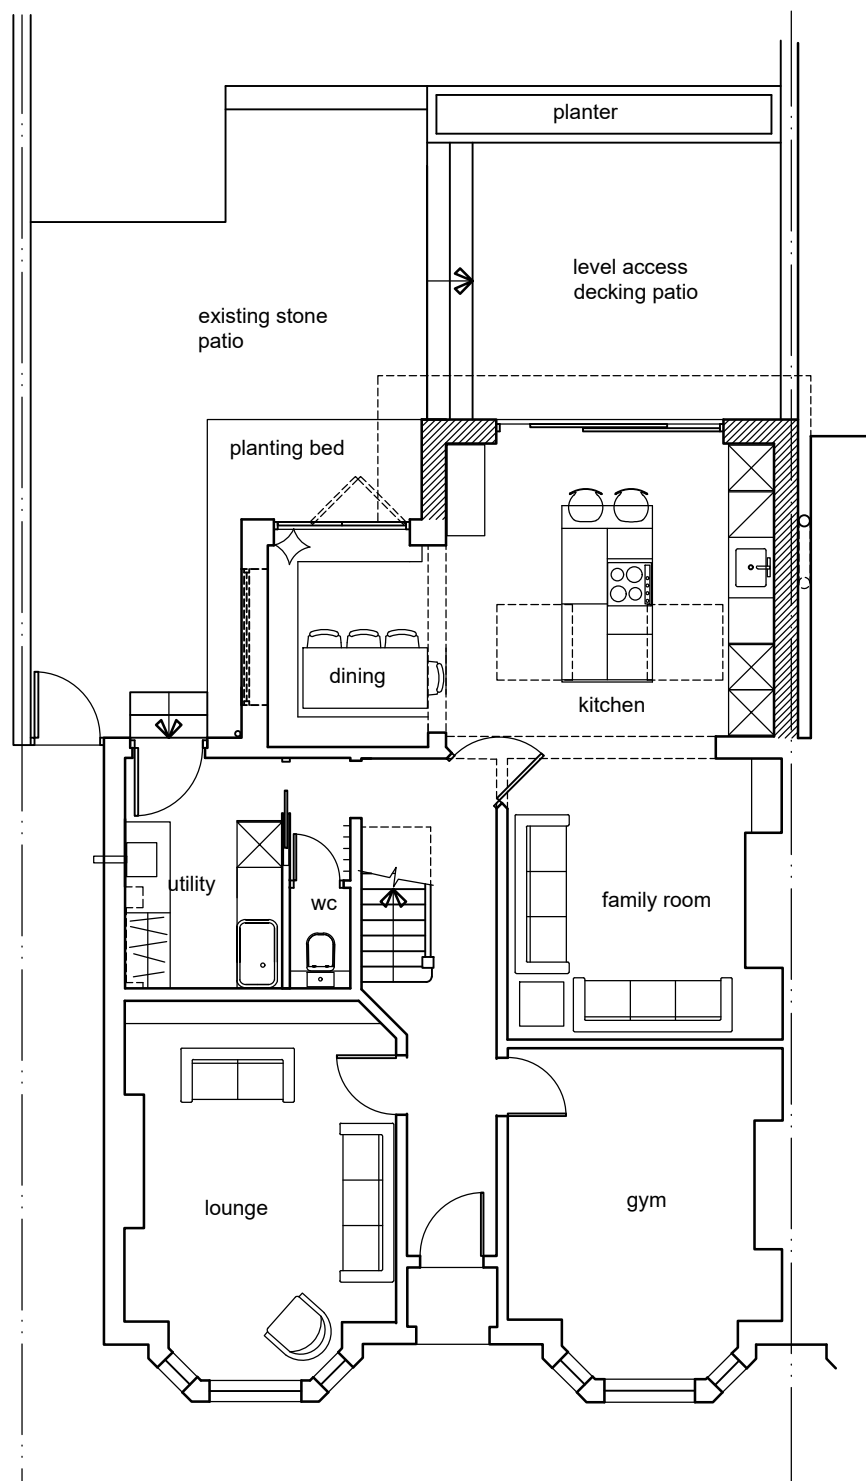


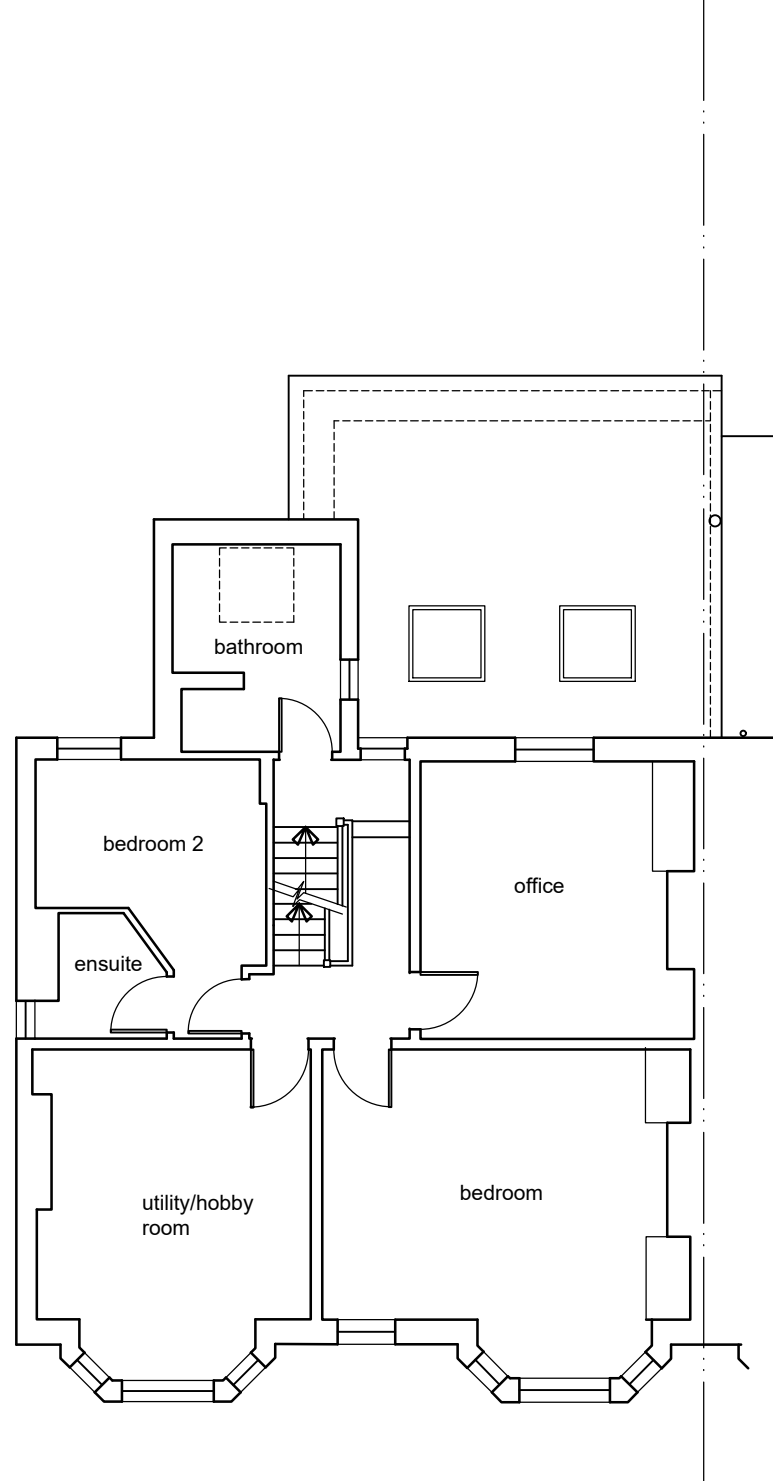

PROPOSED GROUND FLOOR PLAN

 

PROPOSED FIRST FLOOR PLAN

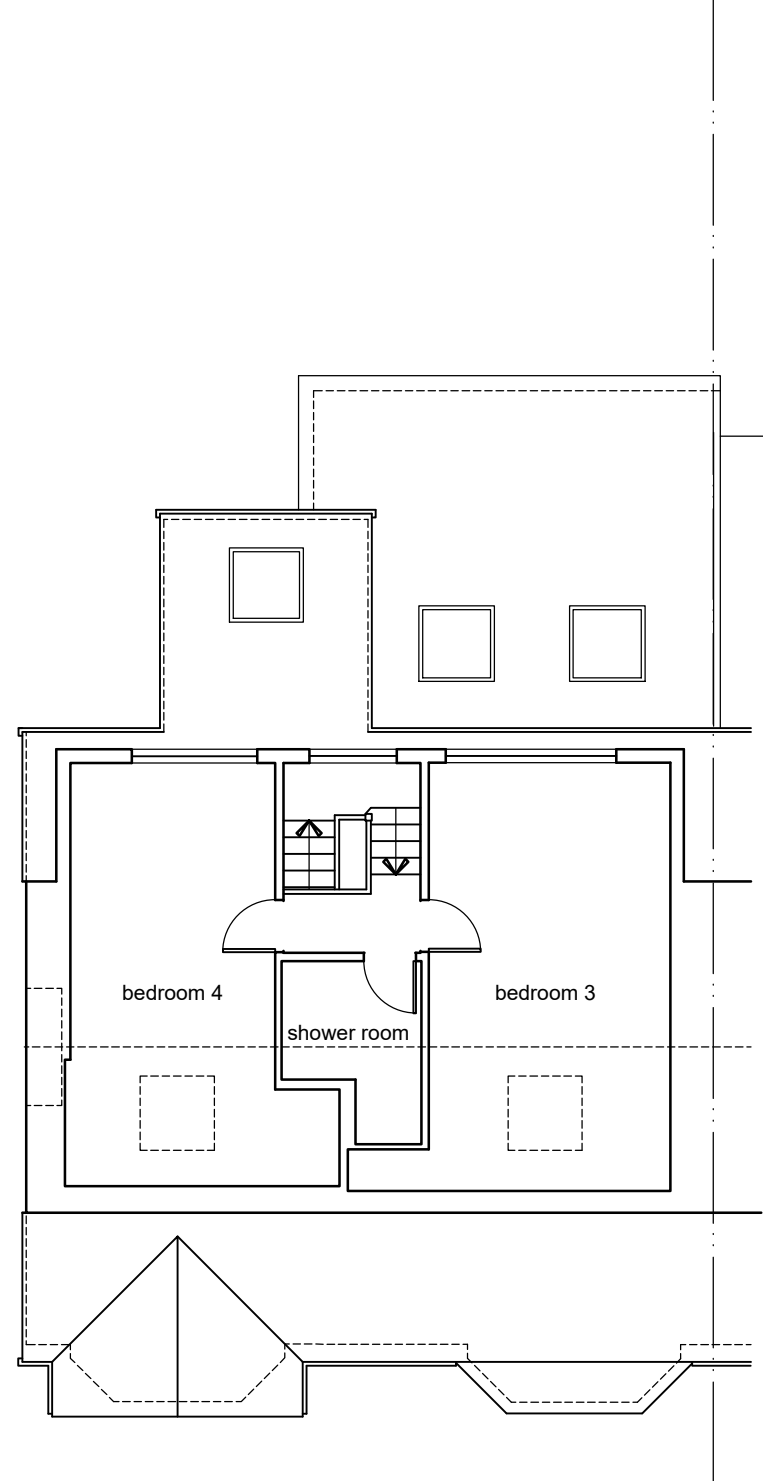

PROPOSED SECOND FLOOR PLAN

Rev . D. 6.9.22. Raised patio added
 Rev . C. 5.8.22. Roof window added
 Rev . B. 25.7.22. Roof window amended
 Rev . A. 21.7.22. General amendments

Drawing Number,	Date	
2203.PR1	18.7.22	
Revision,	Scale,	Drawn,
D	1/100 A3	SR

Project Title,
209 OSWALD ROAD CHORLTON MANCHESTER M21 9GN

Drawing Title,
PROPOSED PLANS,

SUE RUSSELL
 ARCHITECTURE
 49 ALNESS ROAD
 WHALLEY RANGE
 MANCHESTER, M16 8HW
 TEL 0161 209 9159
 EMAIL suerussell@gmail.com