


REVISION	DATE	DESCRIPTION
-	29/04/2022	ISSUED FOR DISCHARGE OF CONDITION

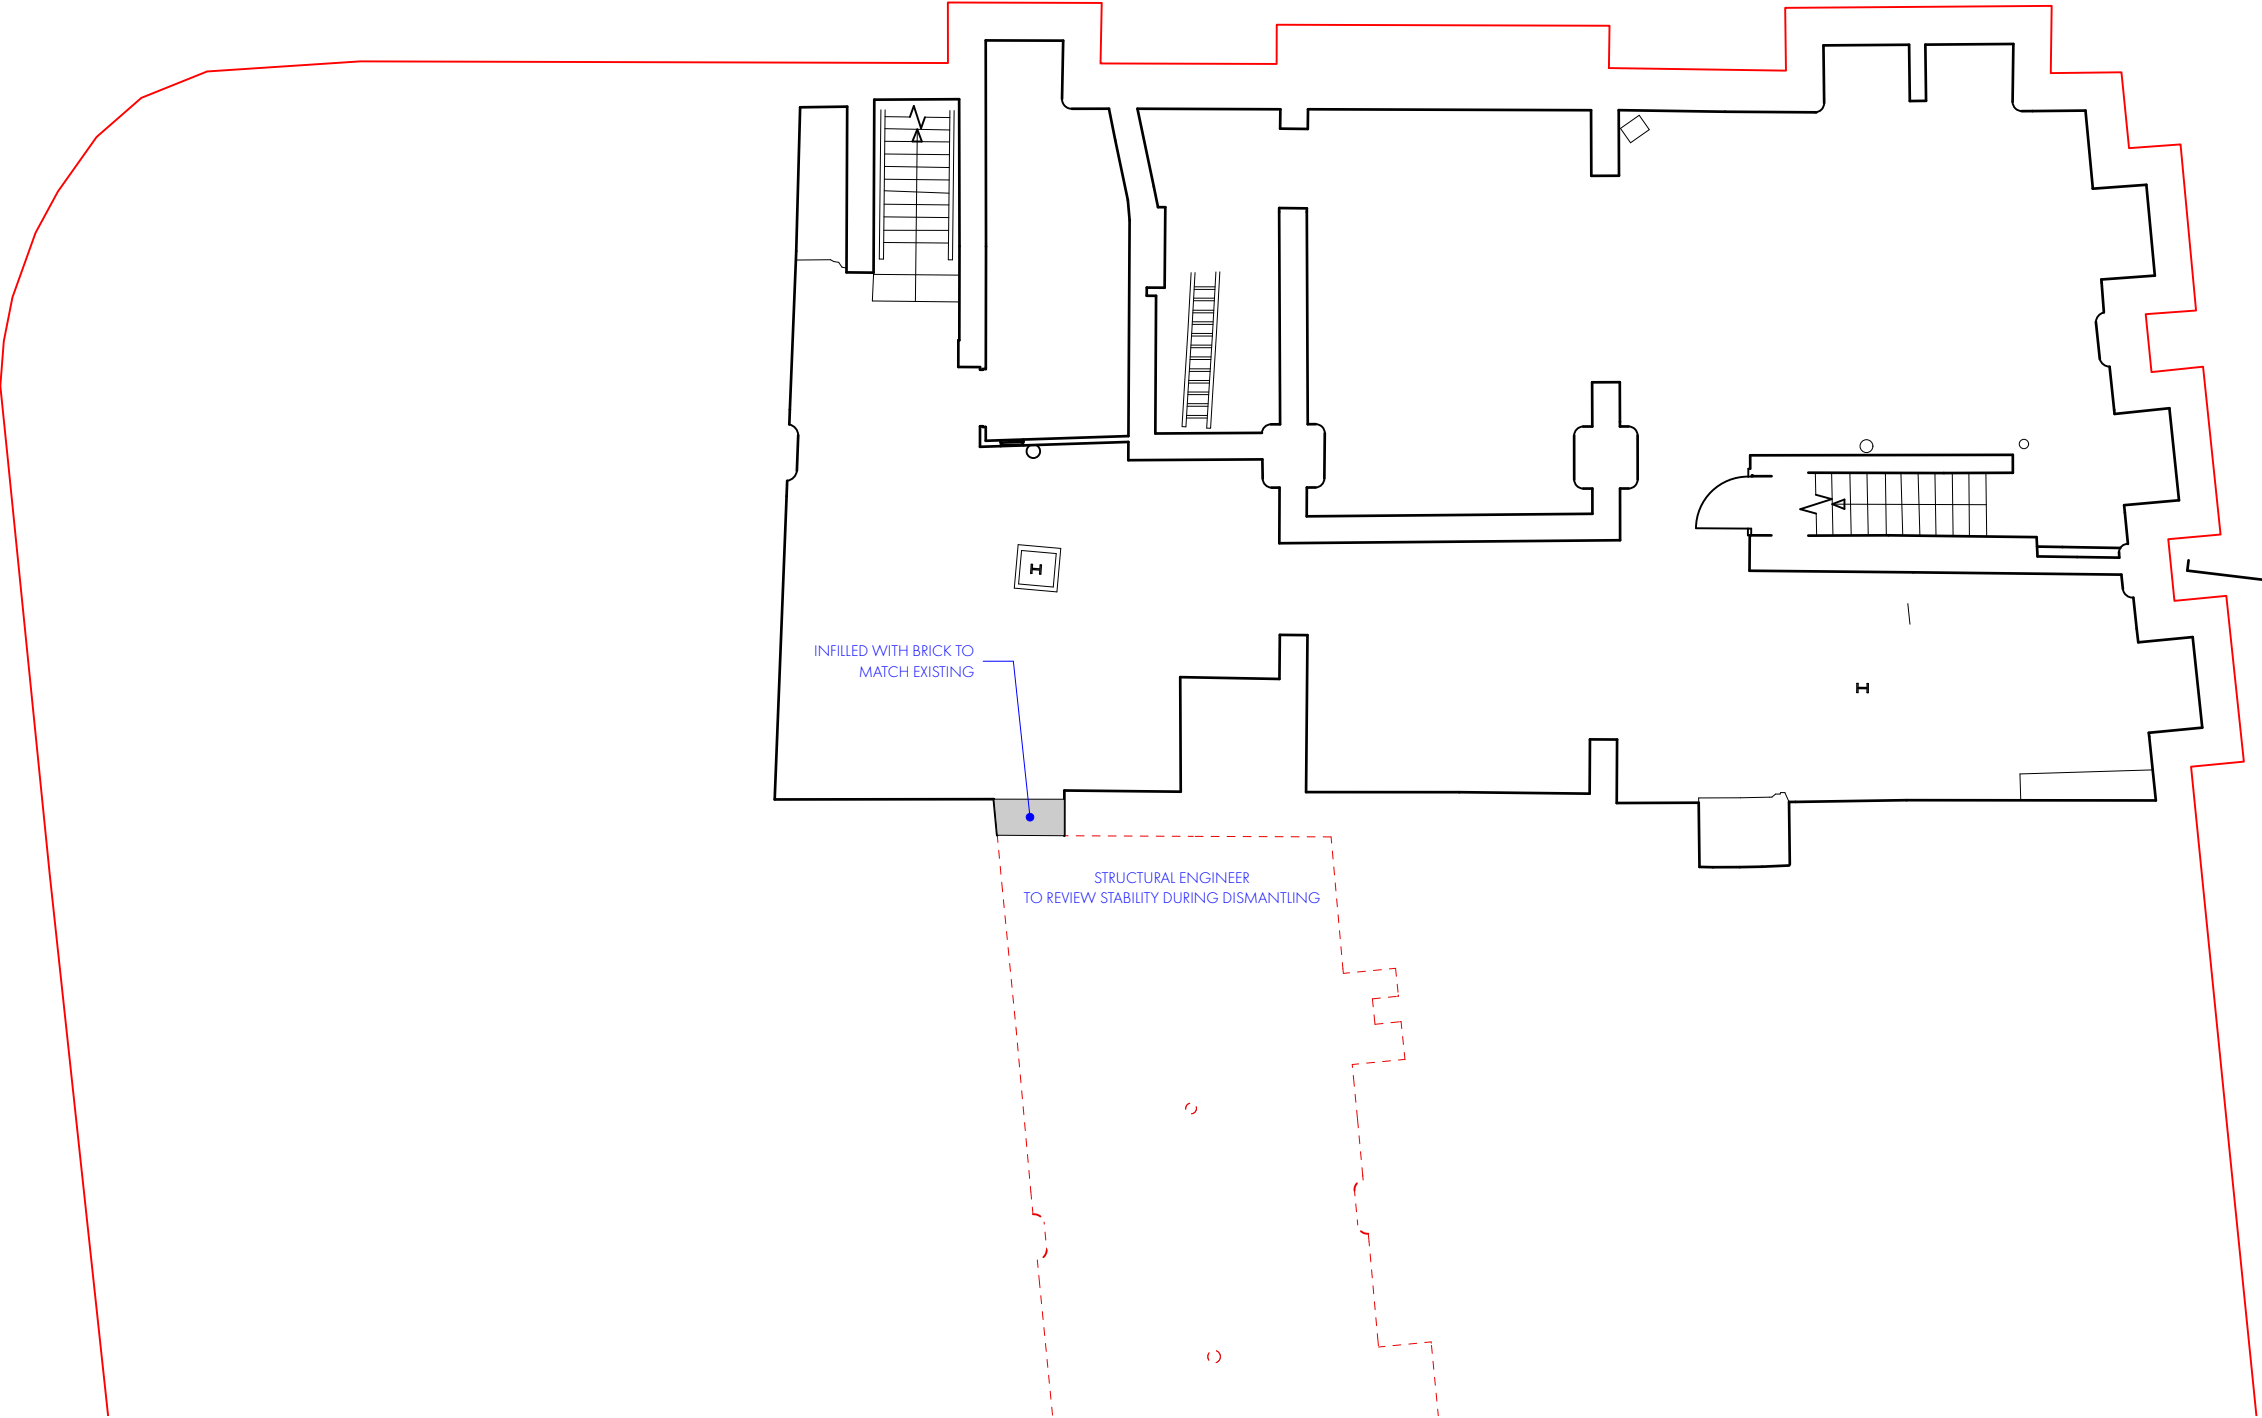

KEY

- DEMOLITION
- SITE BOUNDARY
- LINE OF PROTECTION - REAR ELEVATION PROTECTED USING PROFILED METAL SHEETING (NOT FIXED TO RETAINED STRUCTURE) PROPPED EXTERNALLY. TO EXTEND BEYOND BUILDING ENVELOPE
- HOARDING/PROTECTION TO PREVENT VEHICLE DAMAGE DURING WORKS

GENERAL NOTES

ANY JOISTS/ BEAMS INTERFACING WITH EXISTING STRUCTURE TO BE RETAINED ARE TO BE SUPPORTED AND REMOVED MANUALLY TO AVOID ANY RISK OF DAMAGE

FOLLOWING REMOVALS, HOLES TO BE PIECED IN USING BRICK TO MATCH IN LIME MORTAR - ALL TO BE VERIFIED BY CONSERVATION ARCHITECT FOLLOWING SCAFFOLD ERECTION



OMIArchitects

31 Blackfriars Road, Salford, Manchester, M3 7AQ
+44(0)161 832 3242 / info@omiarchitects.com / www.omiarchitects.com

PROJECT	LAYSTALL STREET					
DRAWING	DEMOLITION PLAN SHOWROOM BOUNDARY BASEMENT					
DATE	FEB '22	DRAWN BY	RP	SCALE	1:100	@A3
JOB NO.	1383	DWG.NO.	1383-OMI-00-ZZ-DR-A-L01 12--			

LEVEL -01 - DEMOLITION PLAN
1:100