



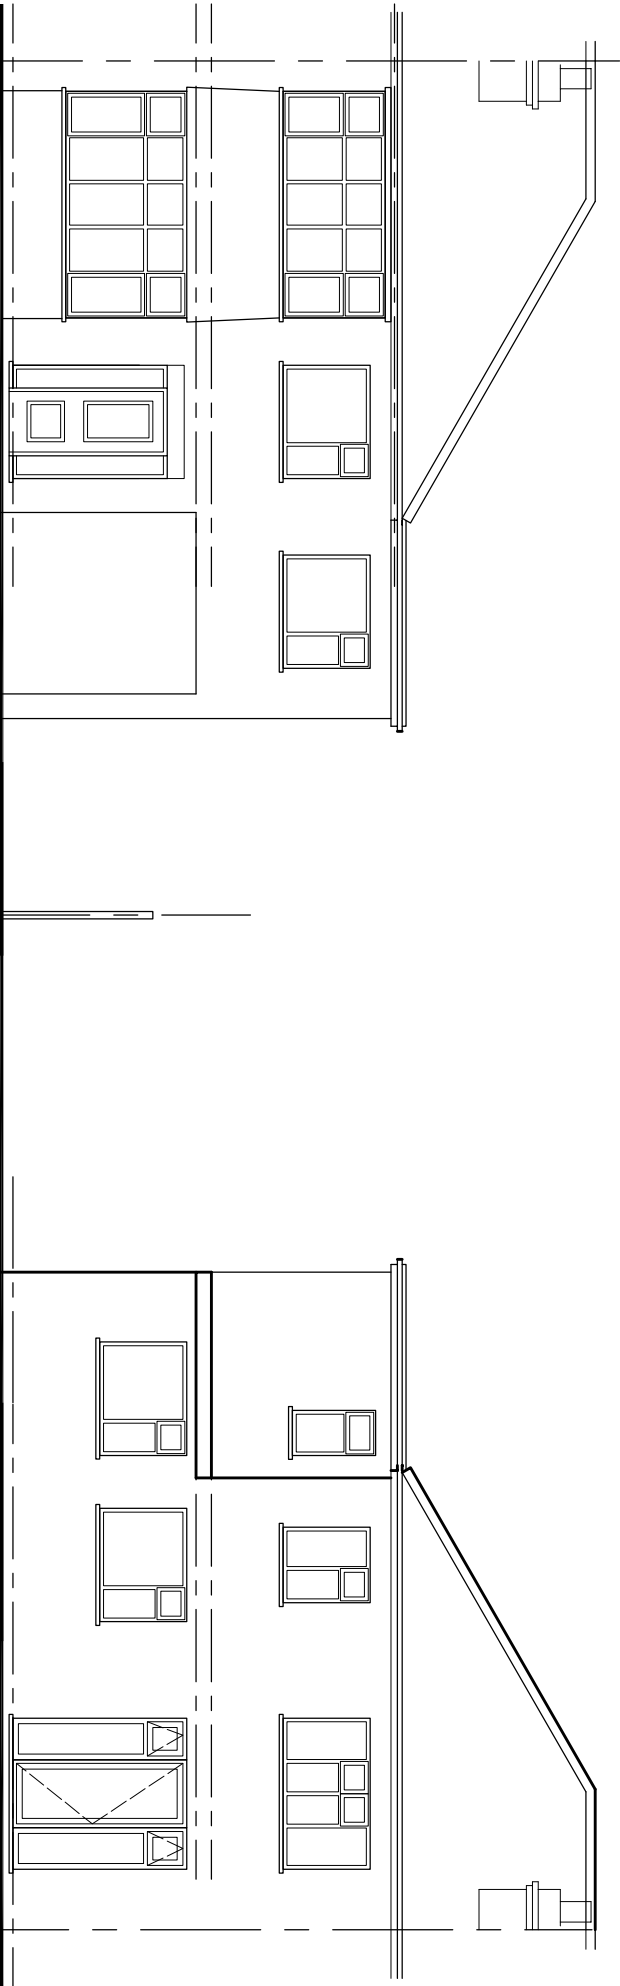

EXISTING FRONT ELEVATION


EXISTING REAR ELEVATION

GARDEN

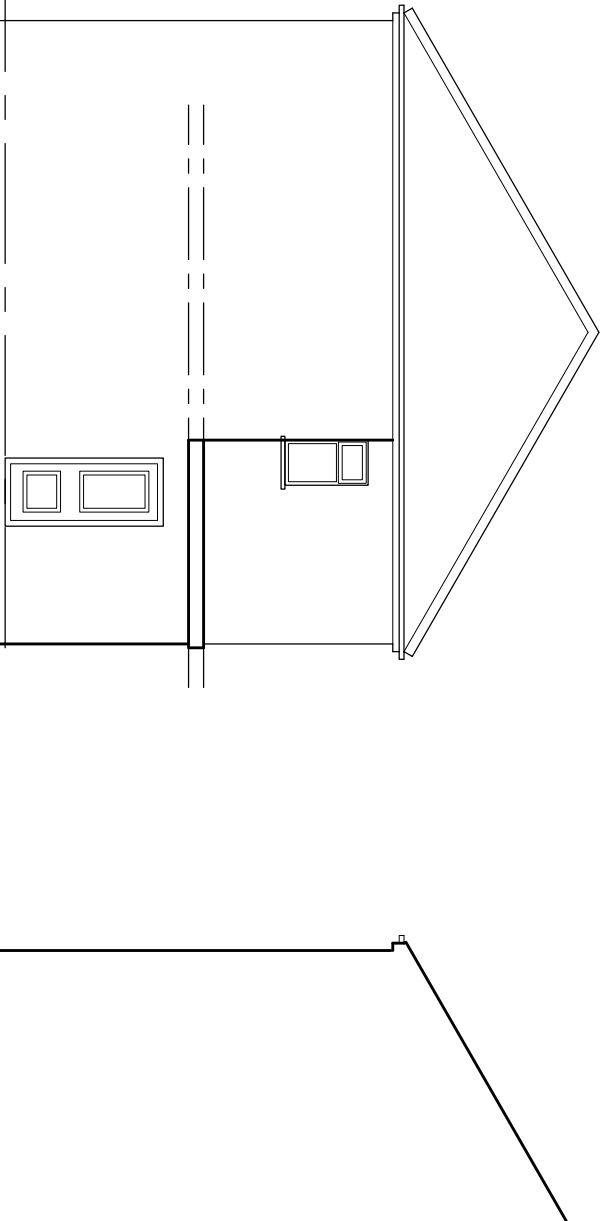


EXISTING SIDE ELEVATION

EXISTING SIDE ELEVATION

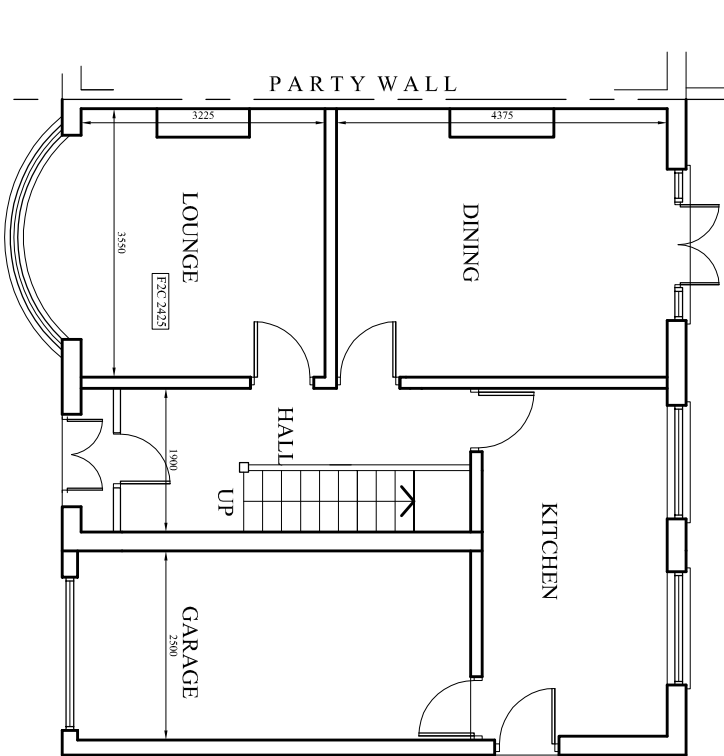

EXISTING GROUND FLOOR PLAN

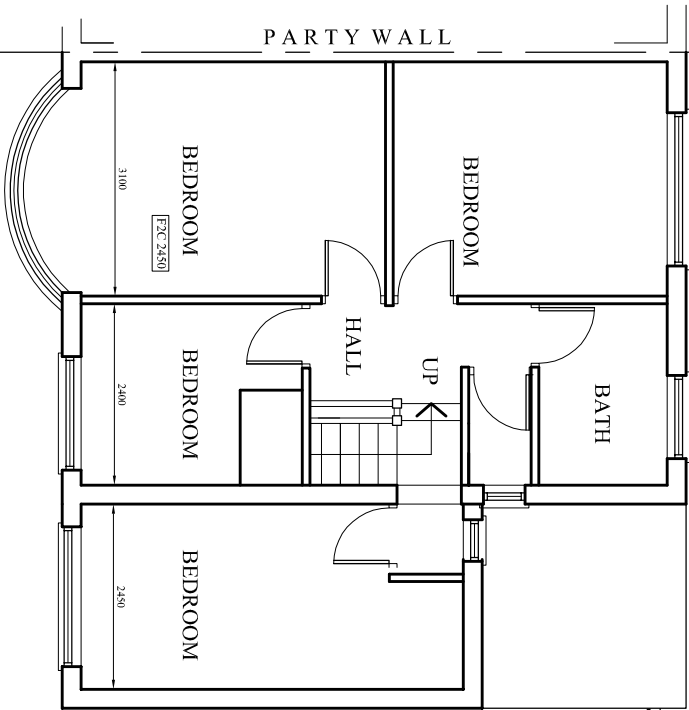

EXISTING FIRST FLOOR PLAN

PROJECT
71 Holliney, Peel Hall

CLIENT
Mr. Imran Mir

DRAWING TITLE
Existig plan

JOB No
DRAWING No
NA-P01

SCALE
1:100@A3
DRAWN
NA

DATE
Aug. 2022
CHECKED BY
-

t: 0782 895 3405
e: niamat@hotmail.co.uk