




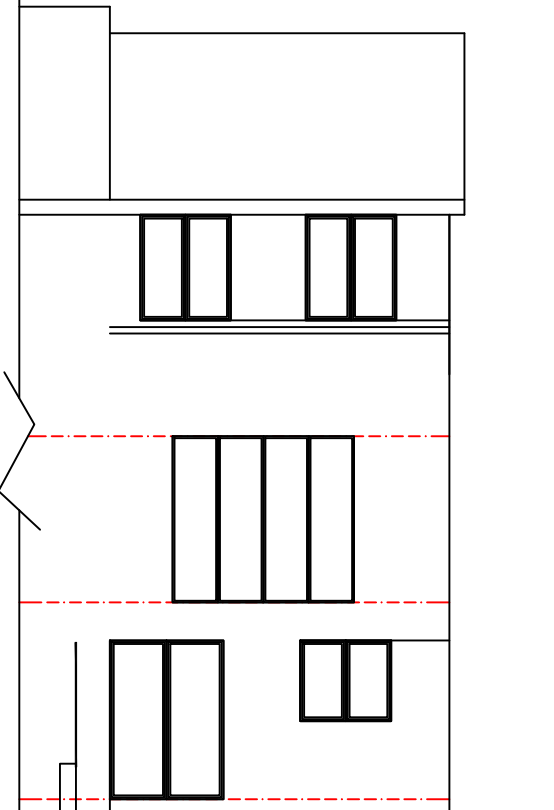

Rear Elevation

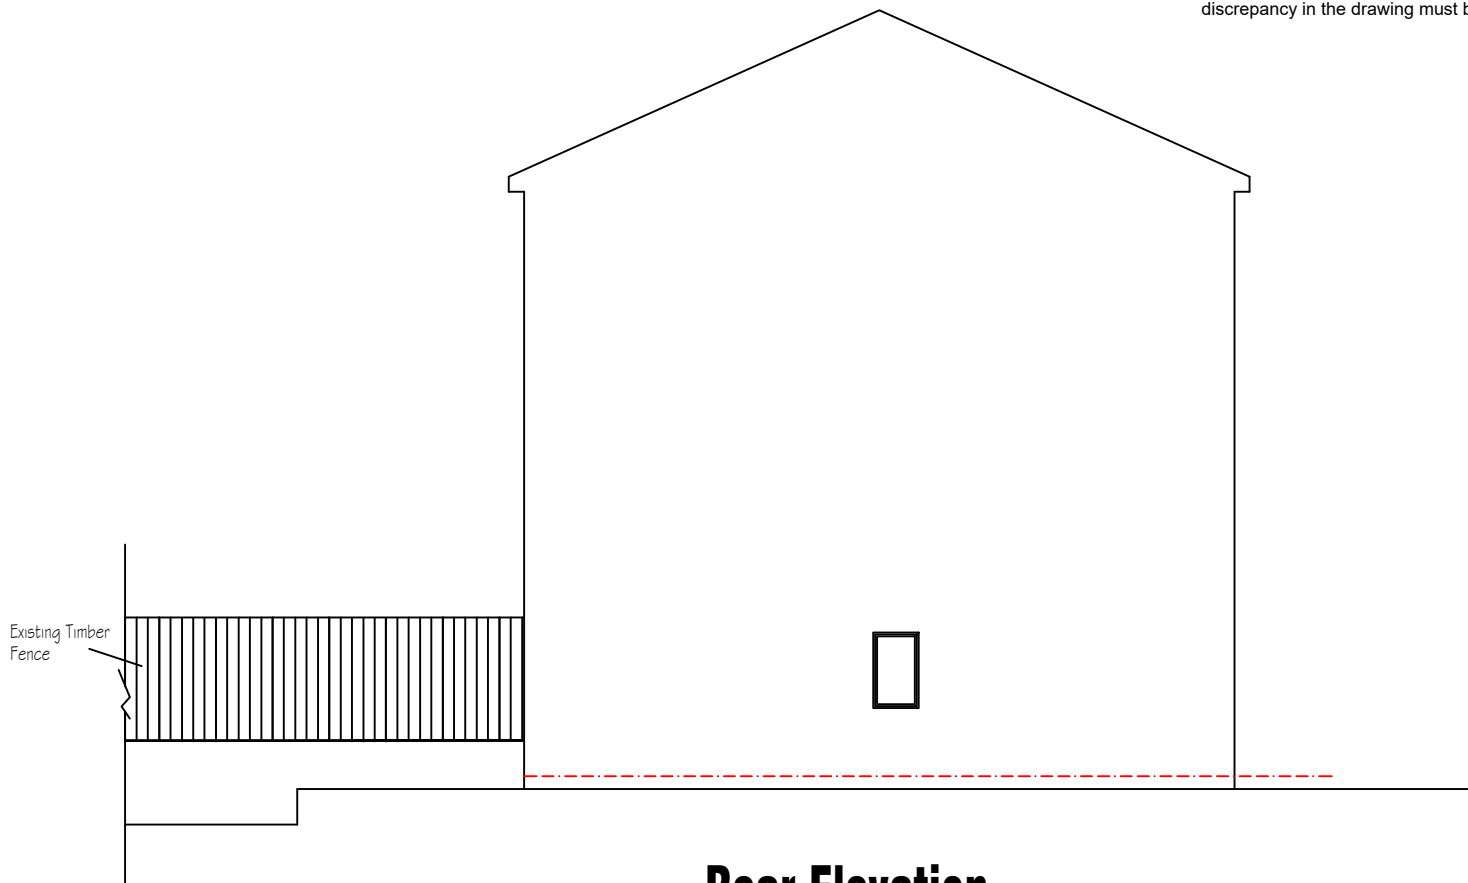

Rear Elevation

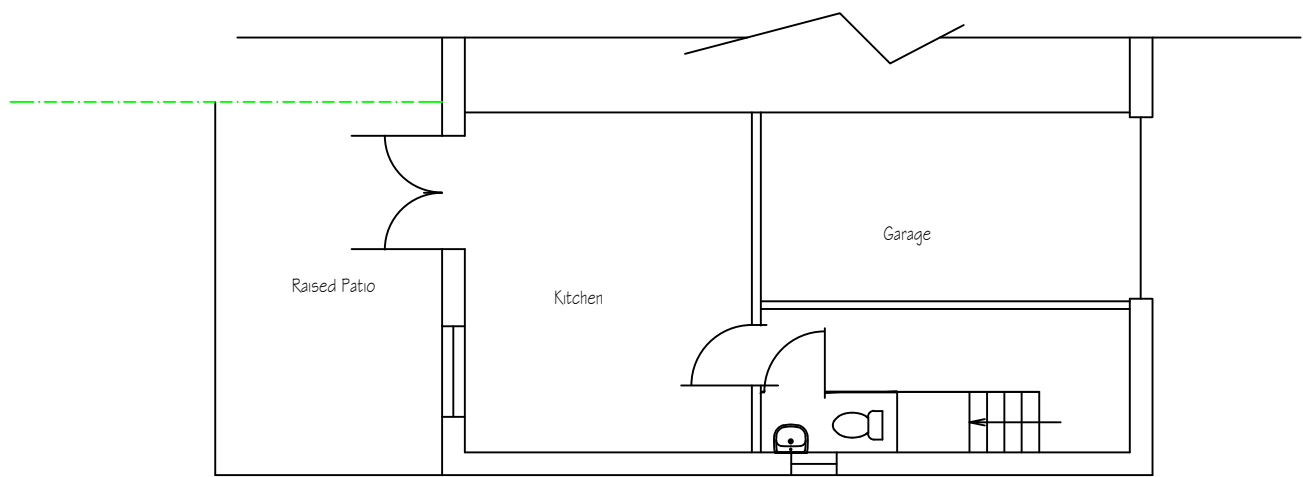

Plan

The builder must check the site and the approved drawings before commencing the works and must take any working measurements as necessary. Any discrepancy in the drawing must be reported to the client .

REVISION			initial	
no.	date	description		

H S H

Engineering Design Services
428 Cheetham Hill Road Cheetham Manchester
M8 9LE, UK 01617956385,07940197 333

project title	Proposed ground floor extension at the rear of the building to create habitable room.		
client	Ms Adelina Mustafa		
dwg. title	Existing Plan & Elevations		
dwg. no.	sheet no.	scale.	job no.
01		1:100 @ A3	
2 Longshaw Close Manchester M8 5XL			
drawn by.	checked by.	approved by.	date
TZ		-	Oct 2022